



H-H (1:30)


Symetric dimensions on both sides

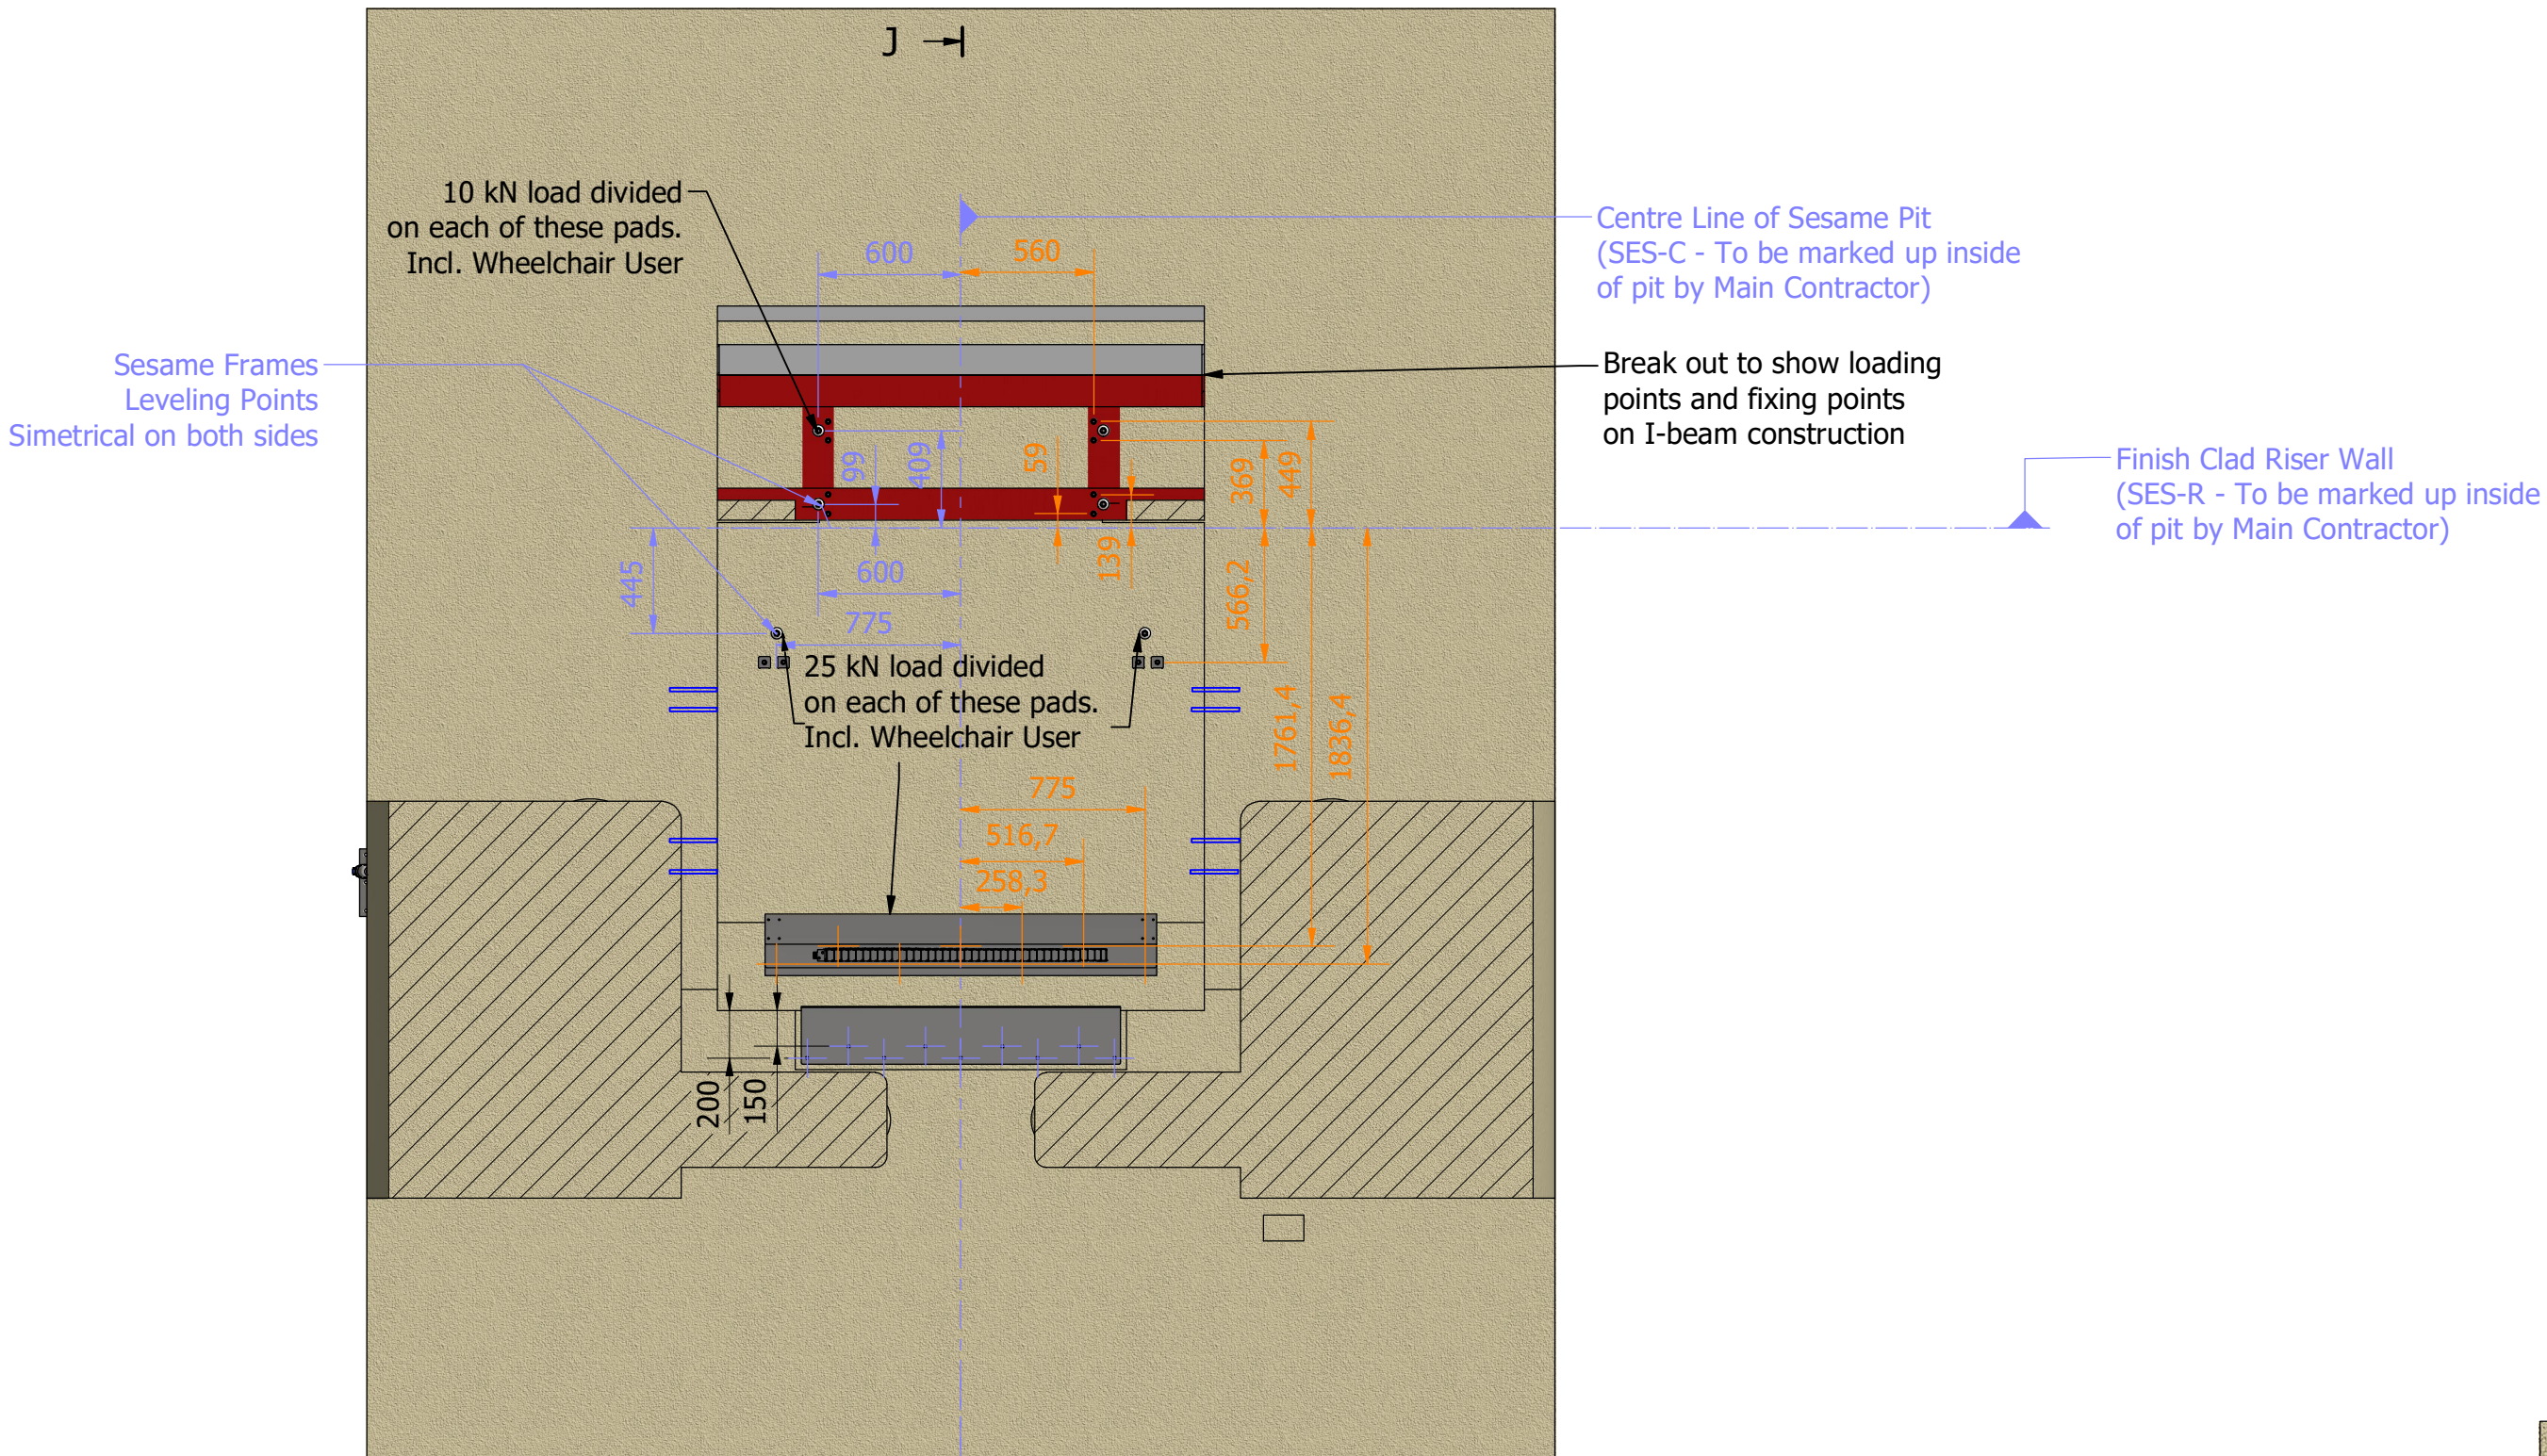

G (1:30)

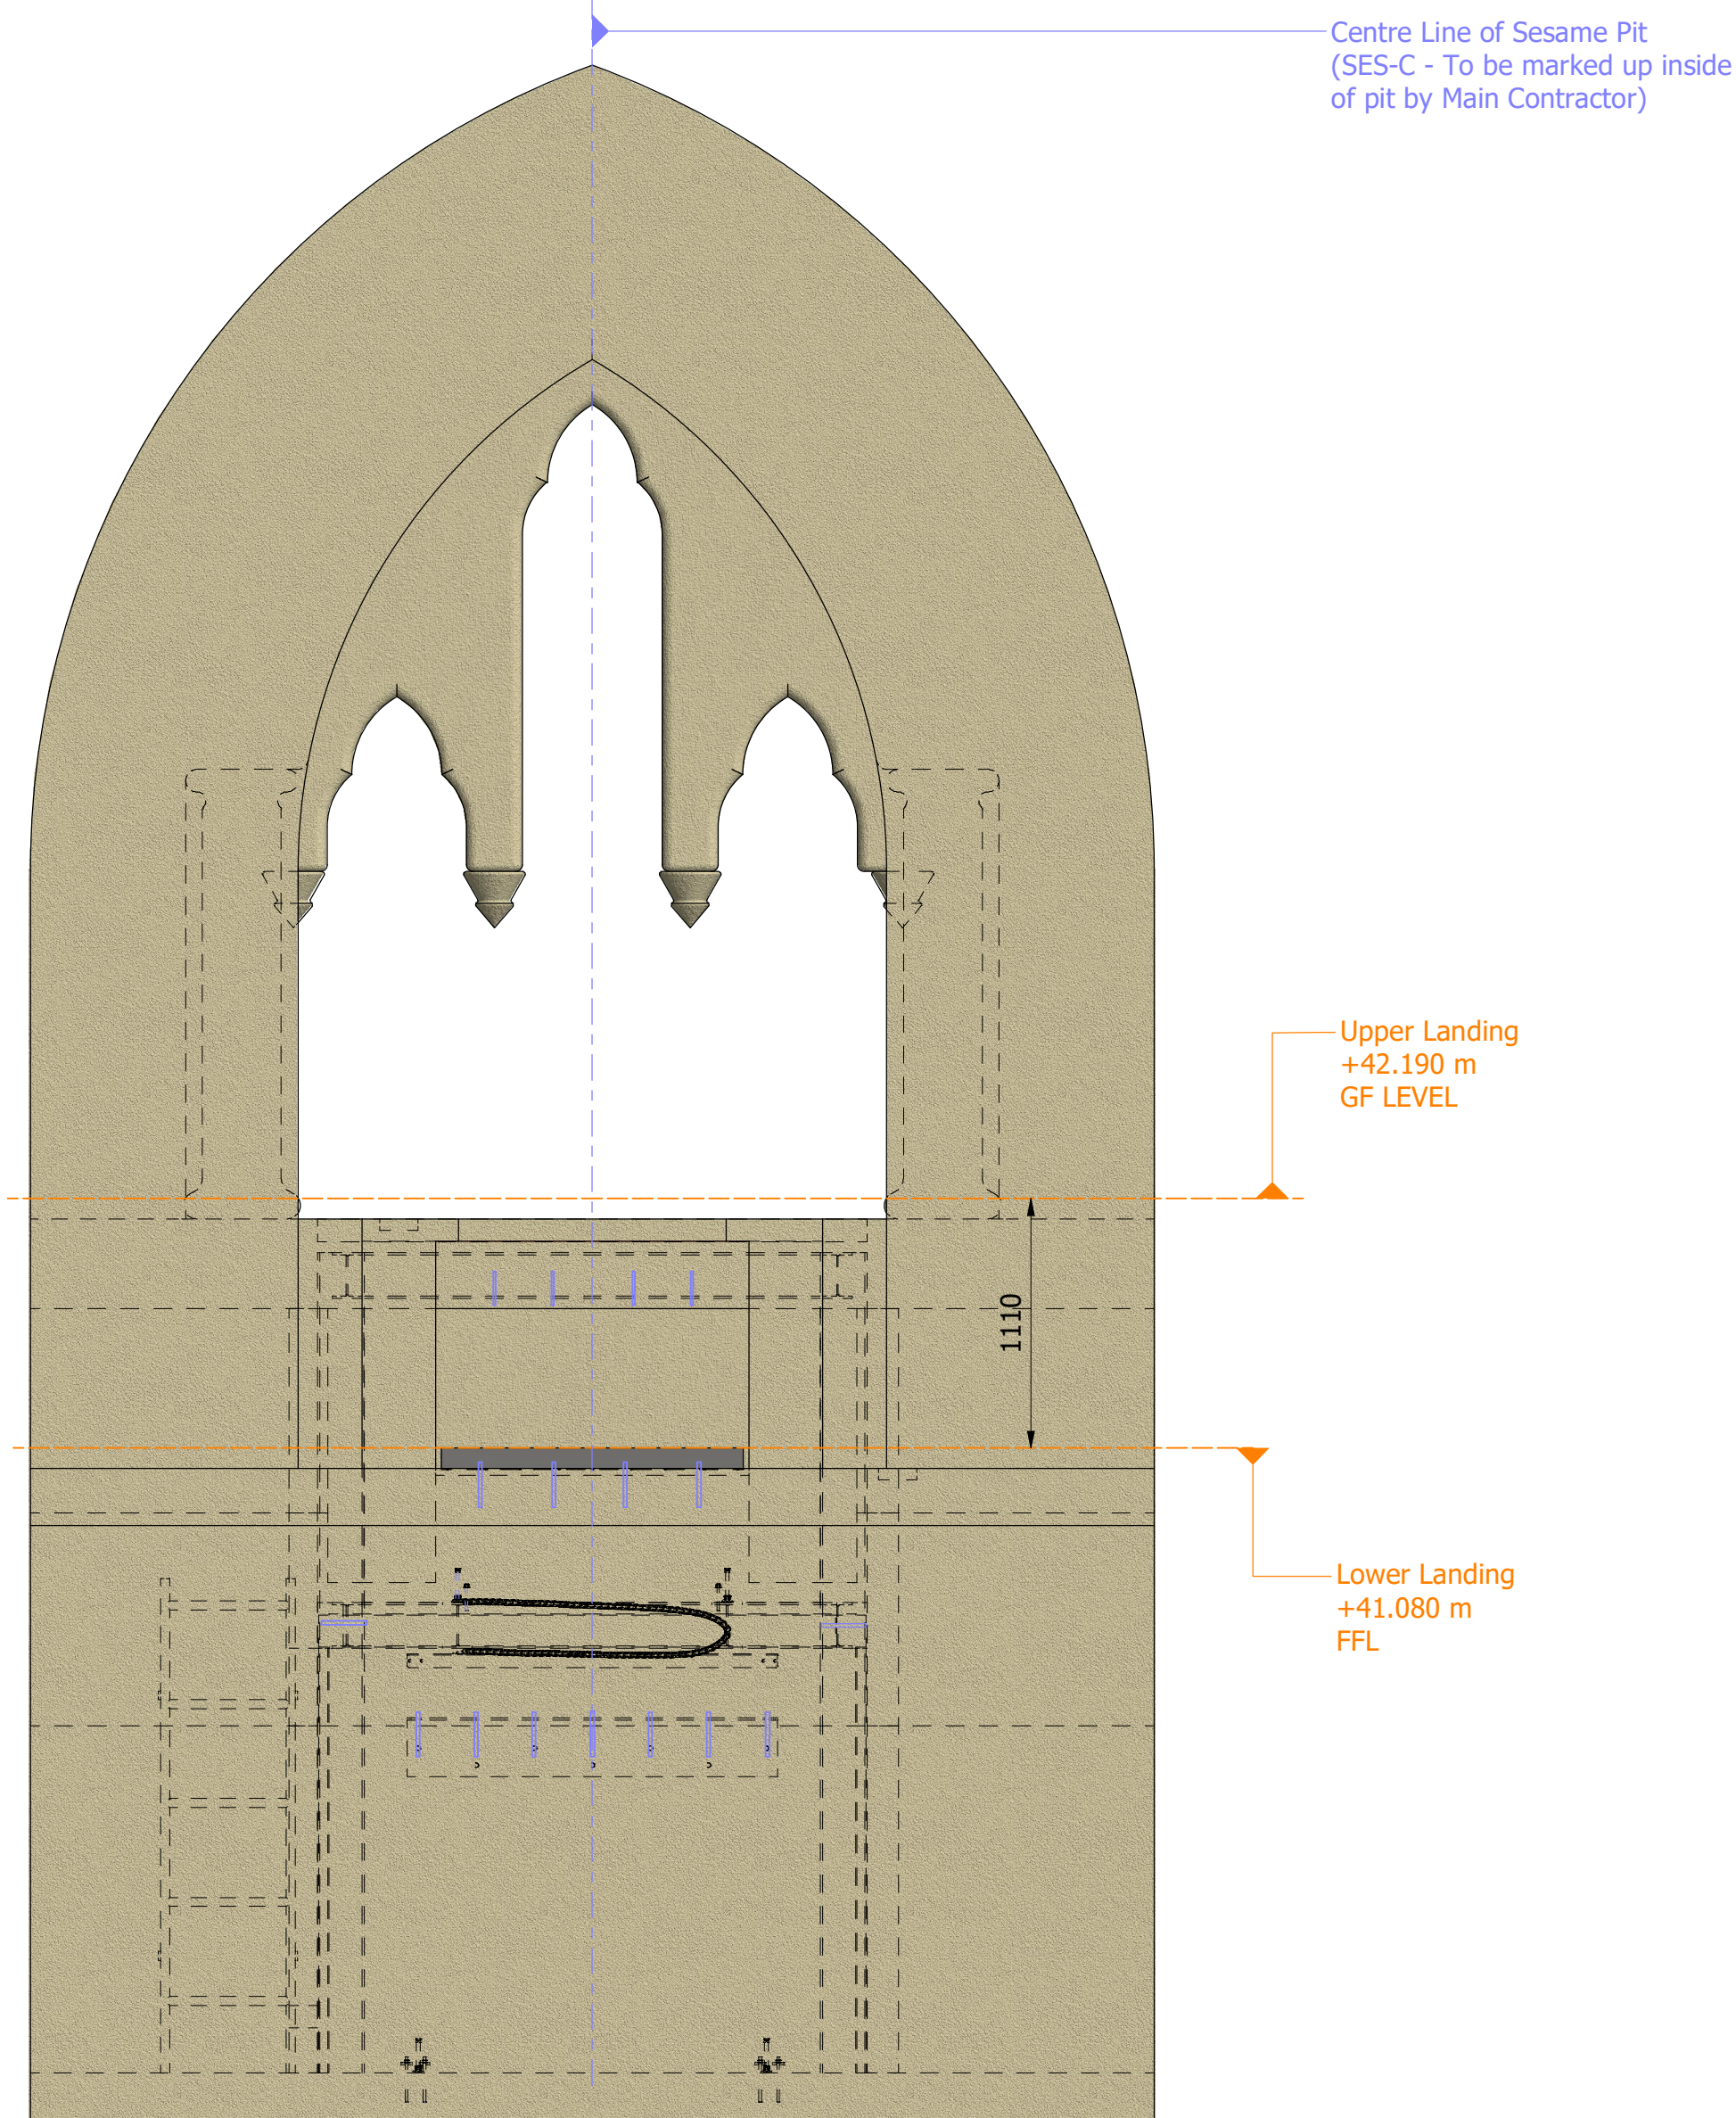

J-J (1:14)

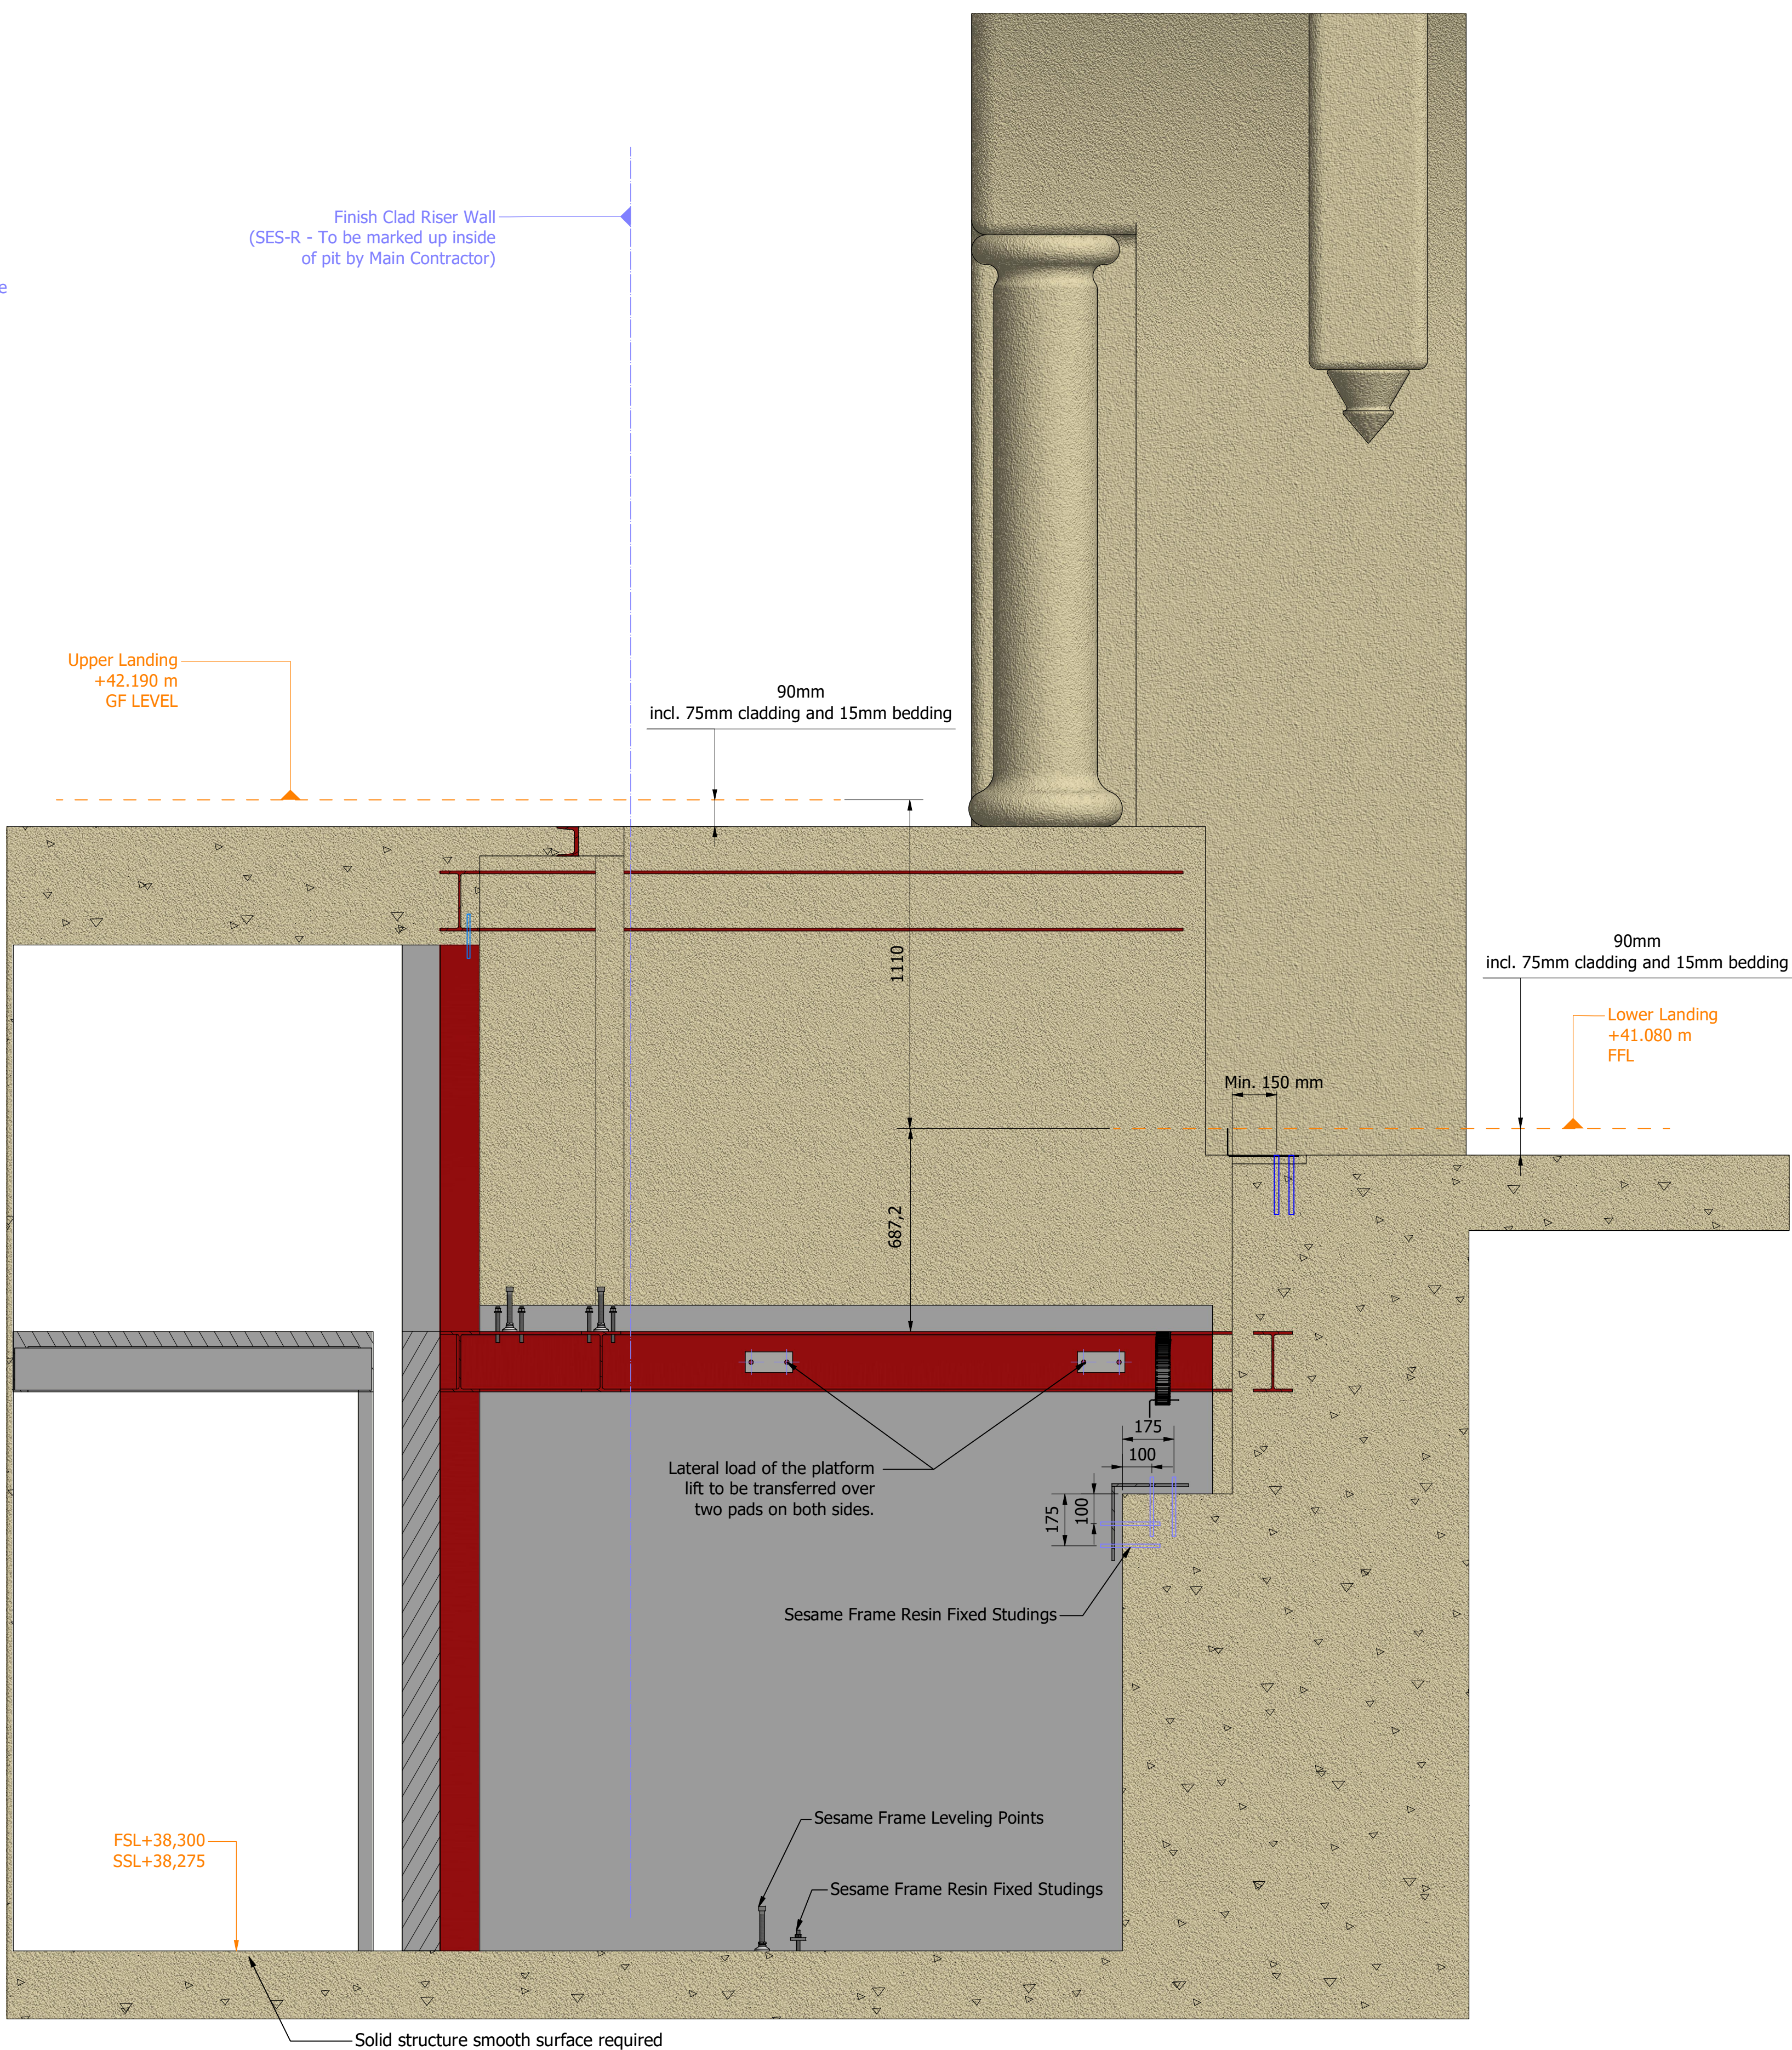

The position where the studdings are drilled into must be a solid construction so the Main Contractor is to prepare this area with either high density block or concrete behind the finished face.

OTH-SAS-TH-GF-DWG-X-0004 Status S3 Revision P10

This drawing and the information it contains is the property of Sesame Access Systems LTD. and must not be copied or issued to any third party	Designed by K. Porwol	Checked by S.J.Lyons	Date 28.01.2022	Project Name: OTH-SAS-TH-GF-DWG-X-0004	Revision P10
				Loading Points	Sheet 4 / 6
	Sesame ACCESS FOR ALL Unit 1, Cumberland Works Winterset Business Park Surrey, KT14 7LF Tel: +44 (0)1753 440088 Fax: +44 (0)1753 705252 Email:foral@sesameaccess.com Web:www.sesameaccess.com				