



Car Spaces Key

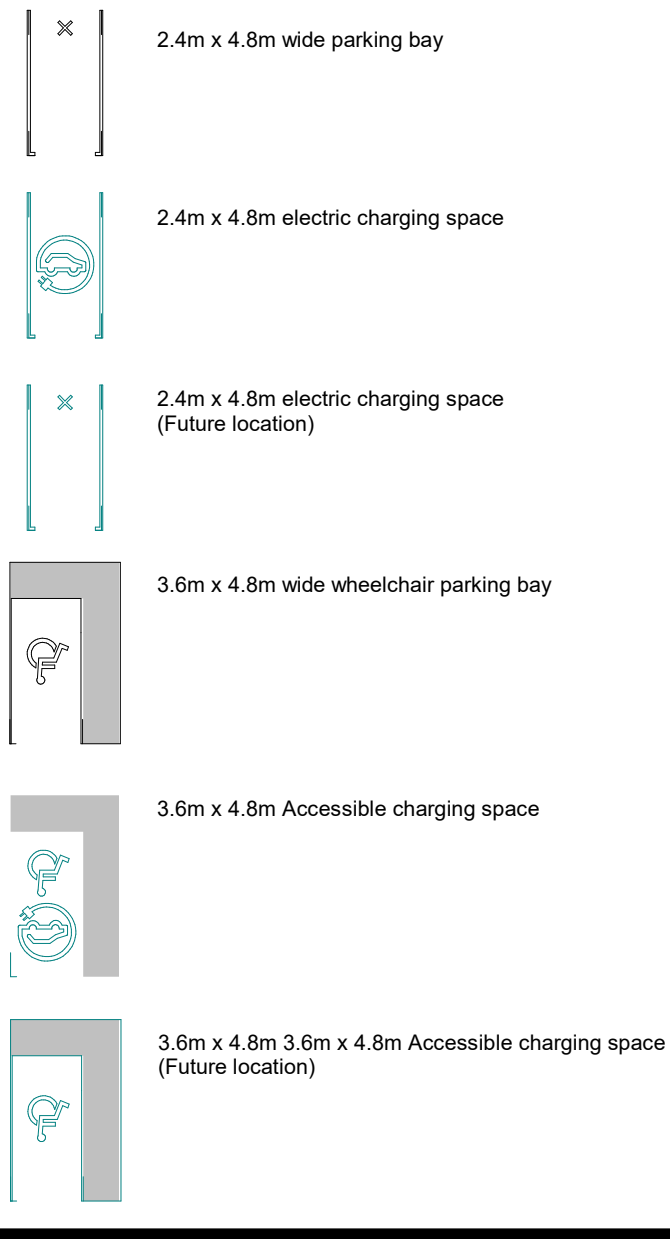


- Car Park
- Circulation
- Plant Riser

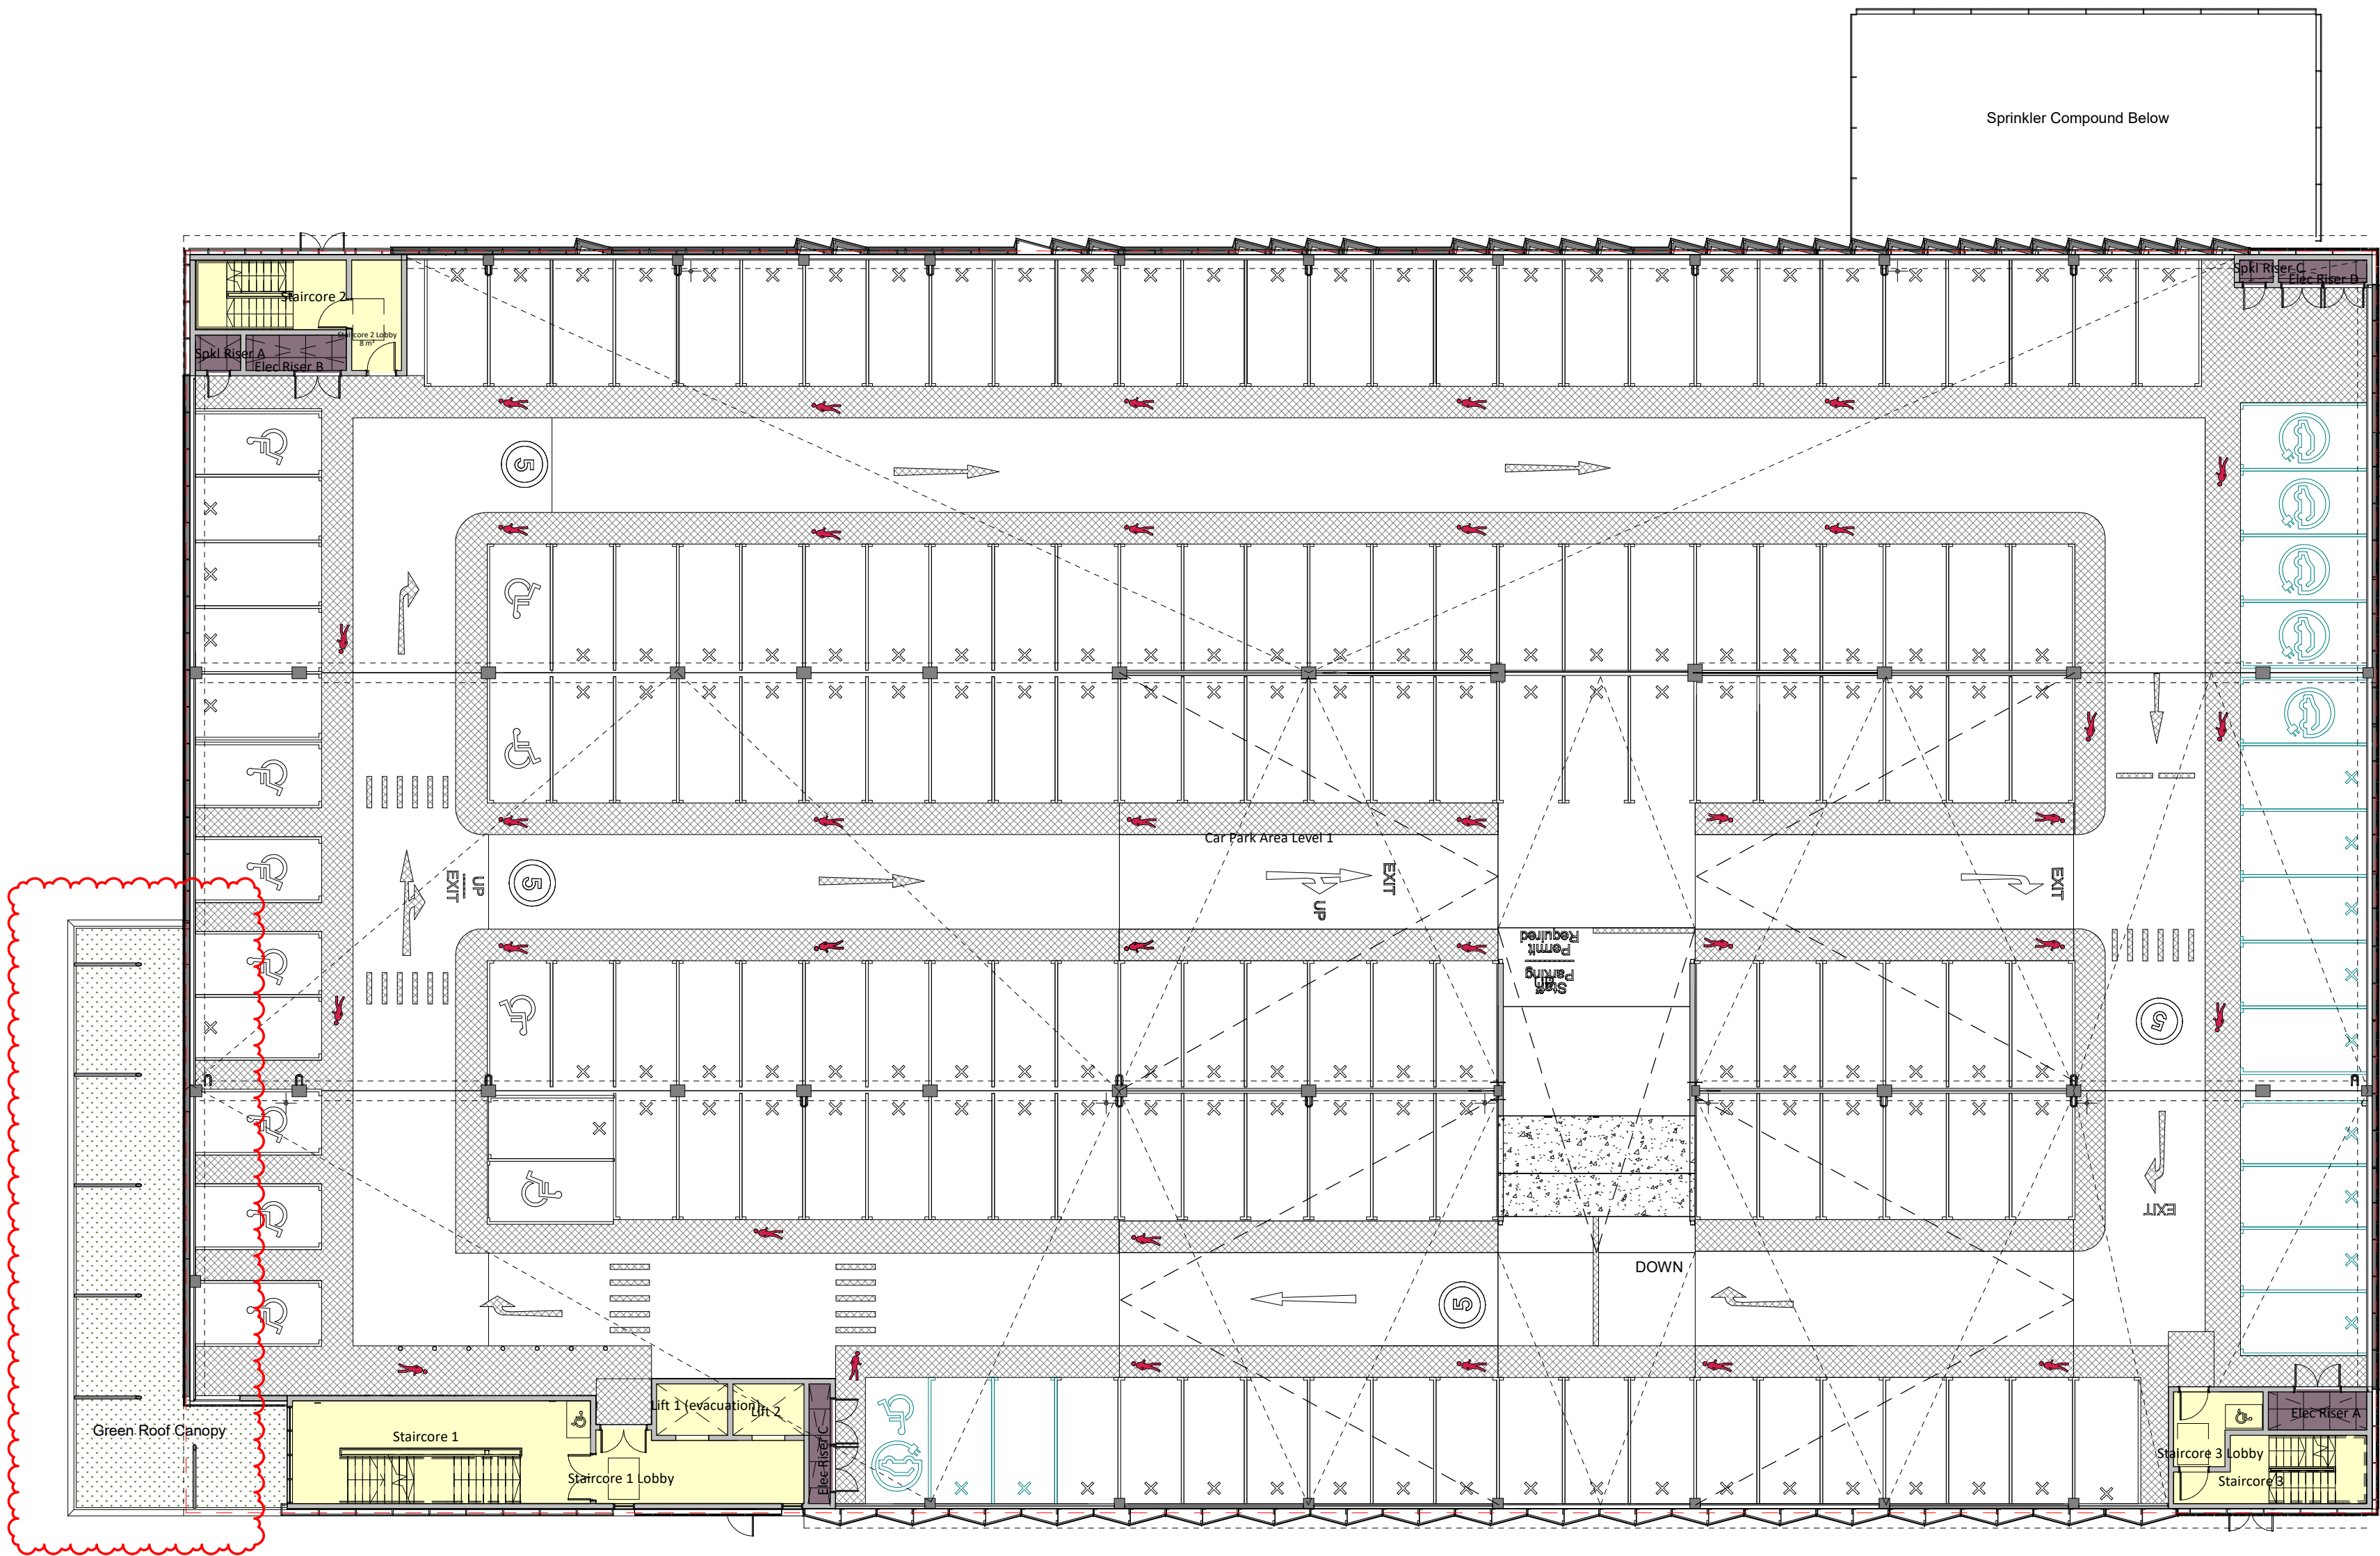

NOTES
All dimensions and levels to be checked on site
Any discrepancies are to be reported to the Architect before any work commences
This drawing shall not be scaled to ascertain any dimensions, work to figured dimensions only
This drawing shall not be reproduced without express written permission from AFL Architects Ltd.
DISCLAIMER
When this drawing is issued in CAD, it is an uncontrolled version issued for information only, to enable the recipient to prepare their own documents/drawings for which they are solely responsible.
SOFTWARE INTEROPERABILITY
AFL prepared this drawing using Autodesk REVIT Architecture.
AFL does not accept liability for any loss or degradation of any information held in the drawing resulting from the translation from the original file format to any other file format or from the recipients reading of it in any other programme.

THIS DRAWING IS BASED ON THE FOLLOWING MODELS:

Model	By	Issued on
Structural	CURTINS	
MEP	XXX	
Landscape	GILLESPIES	

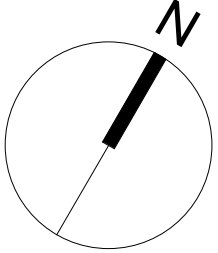

KEYPLAN



NOTE: THIS DRAWING SUPERSEDES DRAWING NUMBER REF 20200-AFL-MC-01-DR-A-2012

REV.	DESCRIPTION	DATE	DRW.	CHK.
P02	CHANGES: SPRINKLER COMPOUND ENCLOSURE, STAIRCORE 1 ROOF FINISH, CURTAINWALL FRAME FINISH, CANOPY STRUCTURE HANGERS ADDED & OPENING REMOVED, LIFT OVERUN CLADDING REMOVED	16.05.22	KC	JW
P01	REDUCED BUILDING FOOTPRINT DESIGN	21.01.22	KC	JW



PROJECT			
NMGH - Multi Storey Car Park			
TITLE			
Level 1, Presentation, Plan			
STATUS	PURPOSE OF ISSUE		
S2	Planning		
DRAWN BY	CHECKED BY	DATE	
KC	JW	16.05.22	
SCALE (@A1) As indicated		PROJECT NUMBER 203112	
FILE DRAWING NUMBER 20200-AFL-NM110-01-DR-A-2012			REV. P02