


KEY PLAN

Tiles - Tiles to be removed and retained for refitting. Following the installation of insulation, the repairs required and the installation of the flat section of the roof replacing the internal pitch.

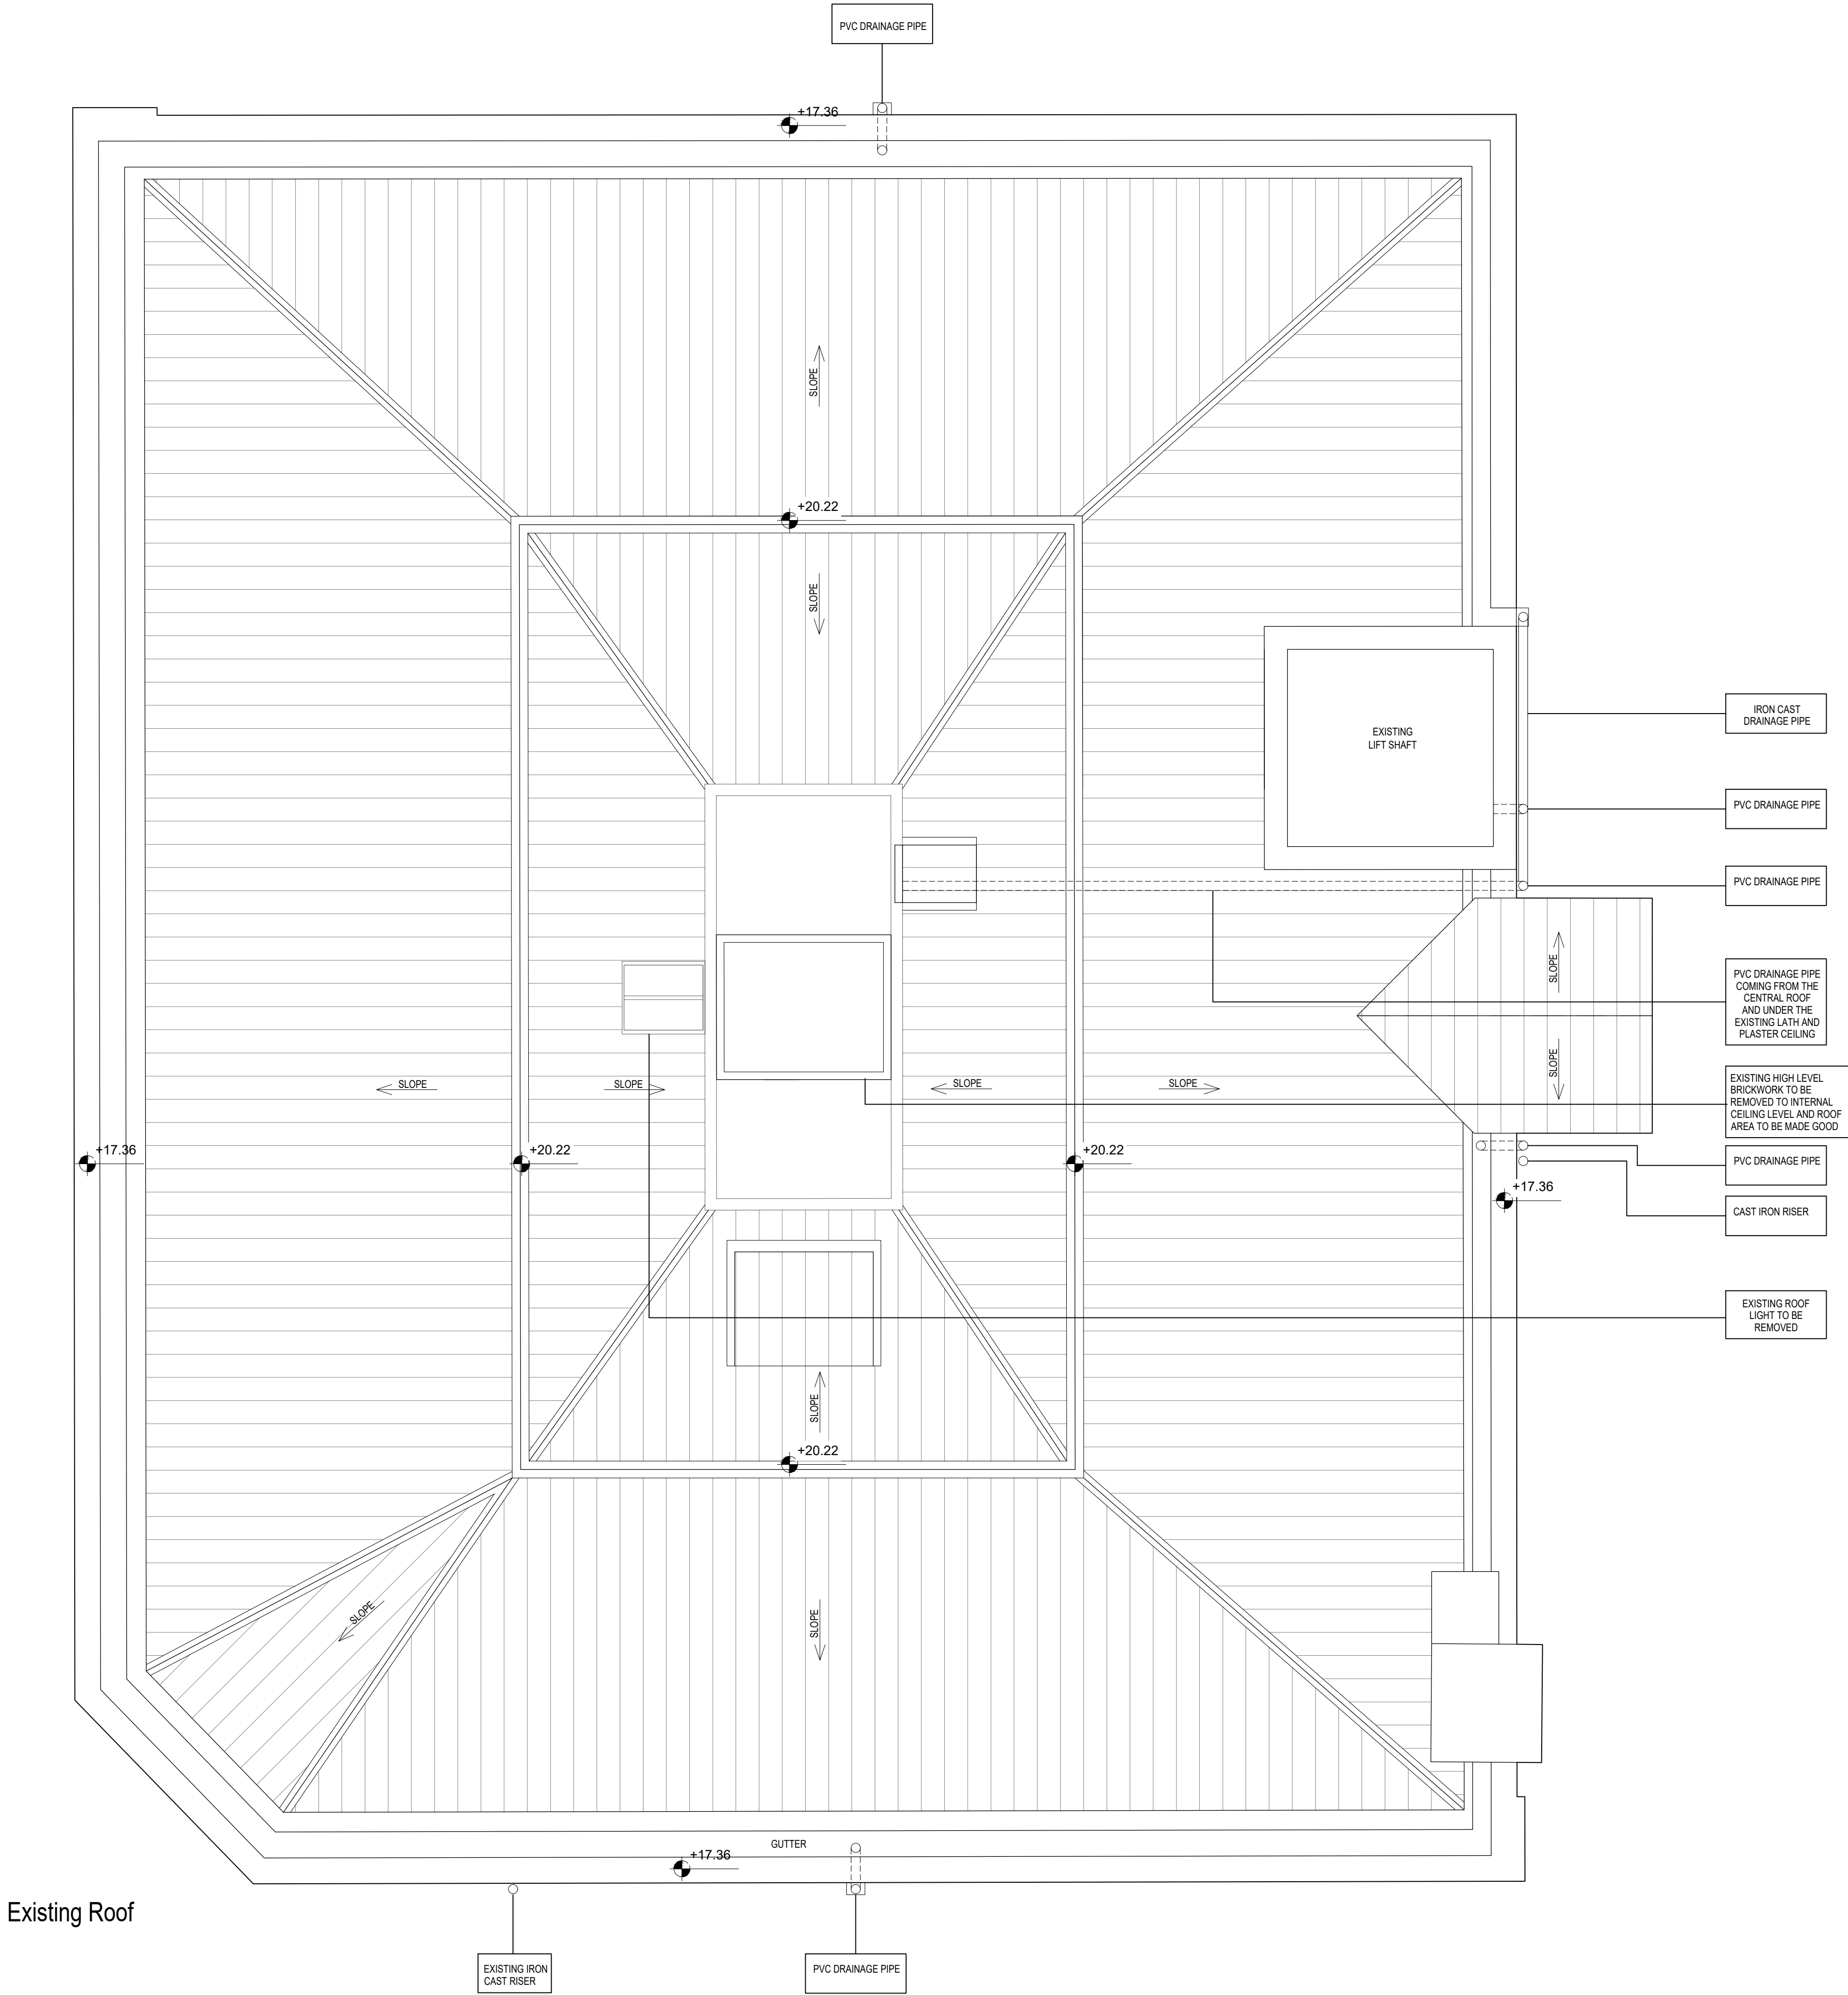

GENERAL NOTES

1. ALL DIMENSIONS ARE IN MILLIMETRES UNLESS OTHERWISE STATED
2. ALL LEVELS ARE IN METRES UNLESS OTHERWISE STATED
3. DIMENSIONS ARE NOT TO BE SCALED FROM THE DRAWING
4. ALL WORK TO BE CARRIED OUT IN ACCORDANCE WITH THE CURRENT EDITION OF THE BUILDING REGULATIONS 1991 (INCLUDING AMENDMENTS) AND ALL RELEVANT BRITISH STANDARDS/CODES OF PRACTICE
5. CONTRACTOR IS RESPONSIBLE FOR THE CORRECT SETTING OUT OF THE WORKS ON SITE. ALL DIMENSIONS TO BE CHECKED PRIOR TO FABRICATION OF MATERIALS
6. THIS DRAWING IS TO BE READ IN CONJUNCTION WITH ALL RELEVANT DRAWINGS AND SPECIFICATIONS

REFERENCE DRAWINGS

- 001 - SITE LOCATION PLAN
- 100 - EXISTING & PROPOSED PLANS
- 200 - EXISTING & PROPOSED SECTIONS & ELEVATIONS
- 300 - CEILING PLANS
- 400 - MBE PLANS
- 500 - DETAILS
- 600 - FIRE PLANS
- 700 - TYPES OF WALLS PLANS
- 800 - ACOUSTIC PLANS
- 900 - STRIP OUT PLANS

D	Issued for Section 77 Amendment	06/06/21	LD	NP	NP
C	Issued for planning	08/11/19	JK	SL	PD
B	Issued for planning	17/01/18	MB	MB	IG
A	General update	13/11/17	LD	MB	PD
REV	DESCRIPTION	DATE	BY	CHK	APRV



BLOOM STREET PROJECT

MINDEL HOUSE
EXISTING PLANS
ROOF

PLANNING

DRAWING STATUS	LD	LD	LD	LD	LD
DRAWN	LD	LD	LD	LD	LD
APPROVED	NP	NP	NP	NP	NP
DATE	DATE	DATE	DATE	DATE	DATE

1:50 @ A1061_107D
SCALEDRAWING NUMBERREV