


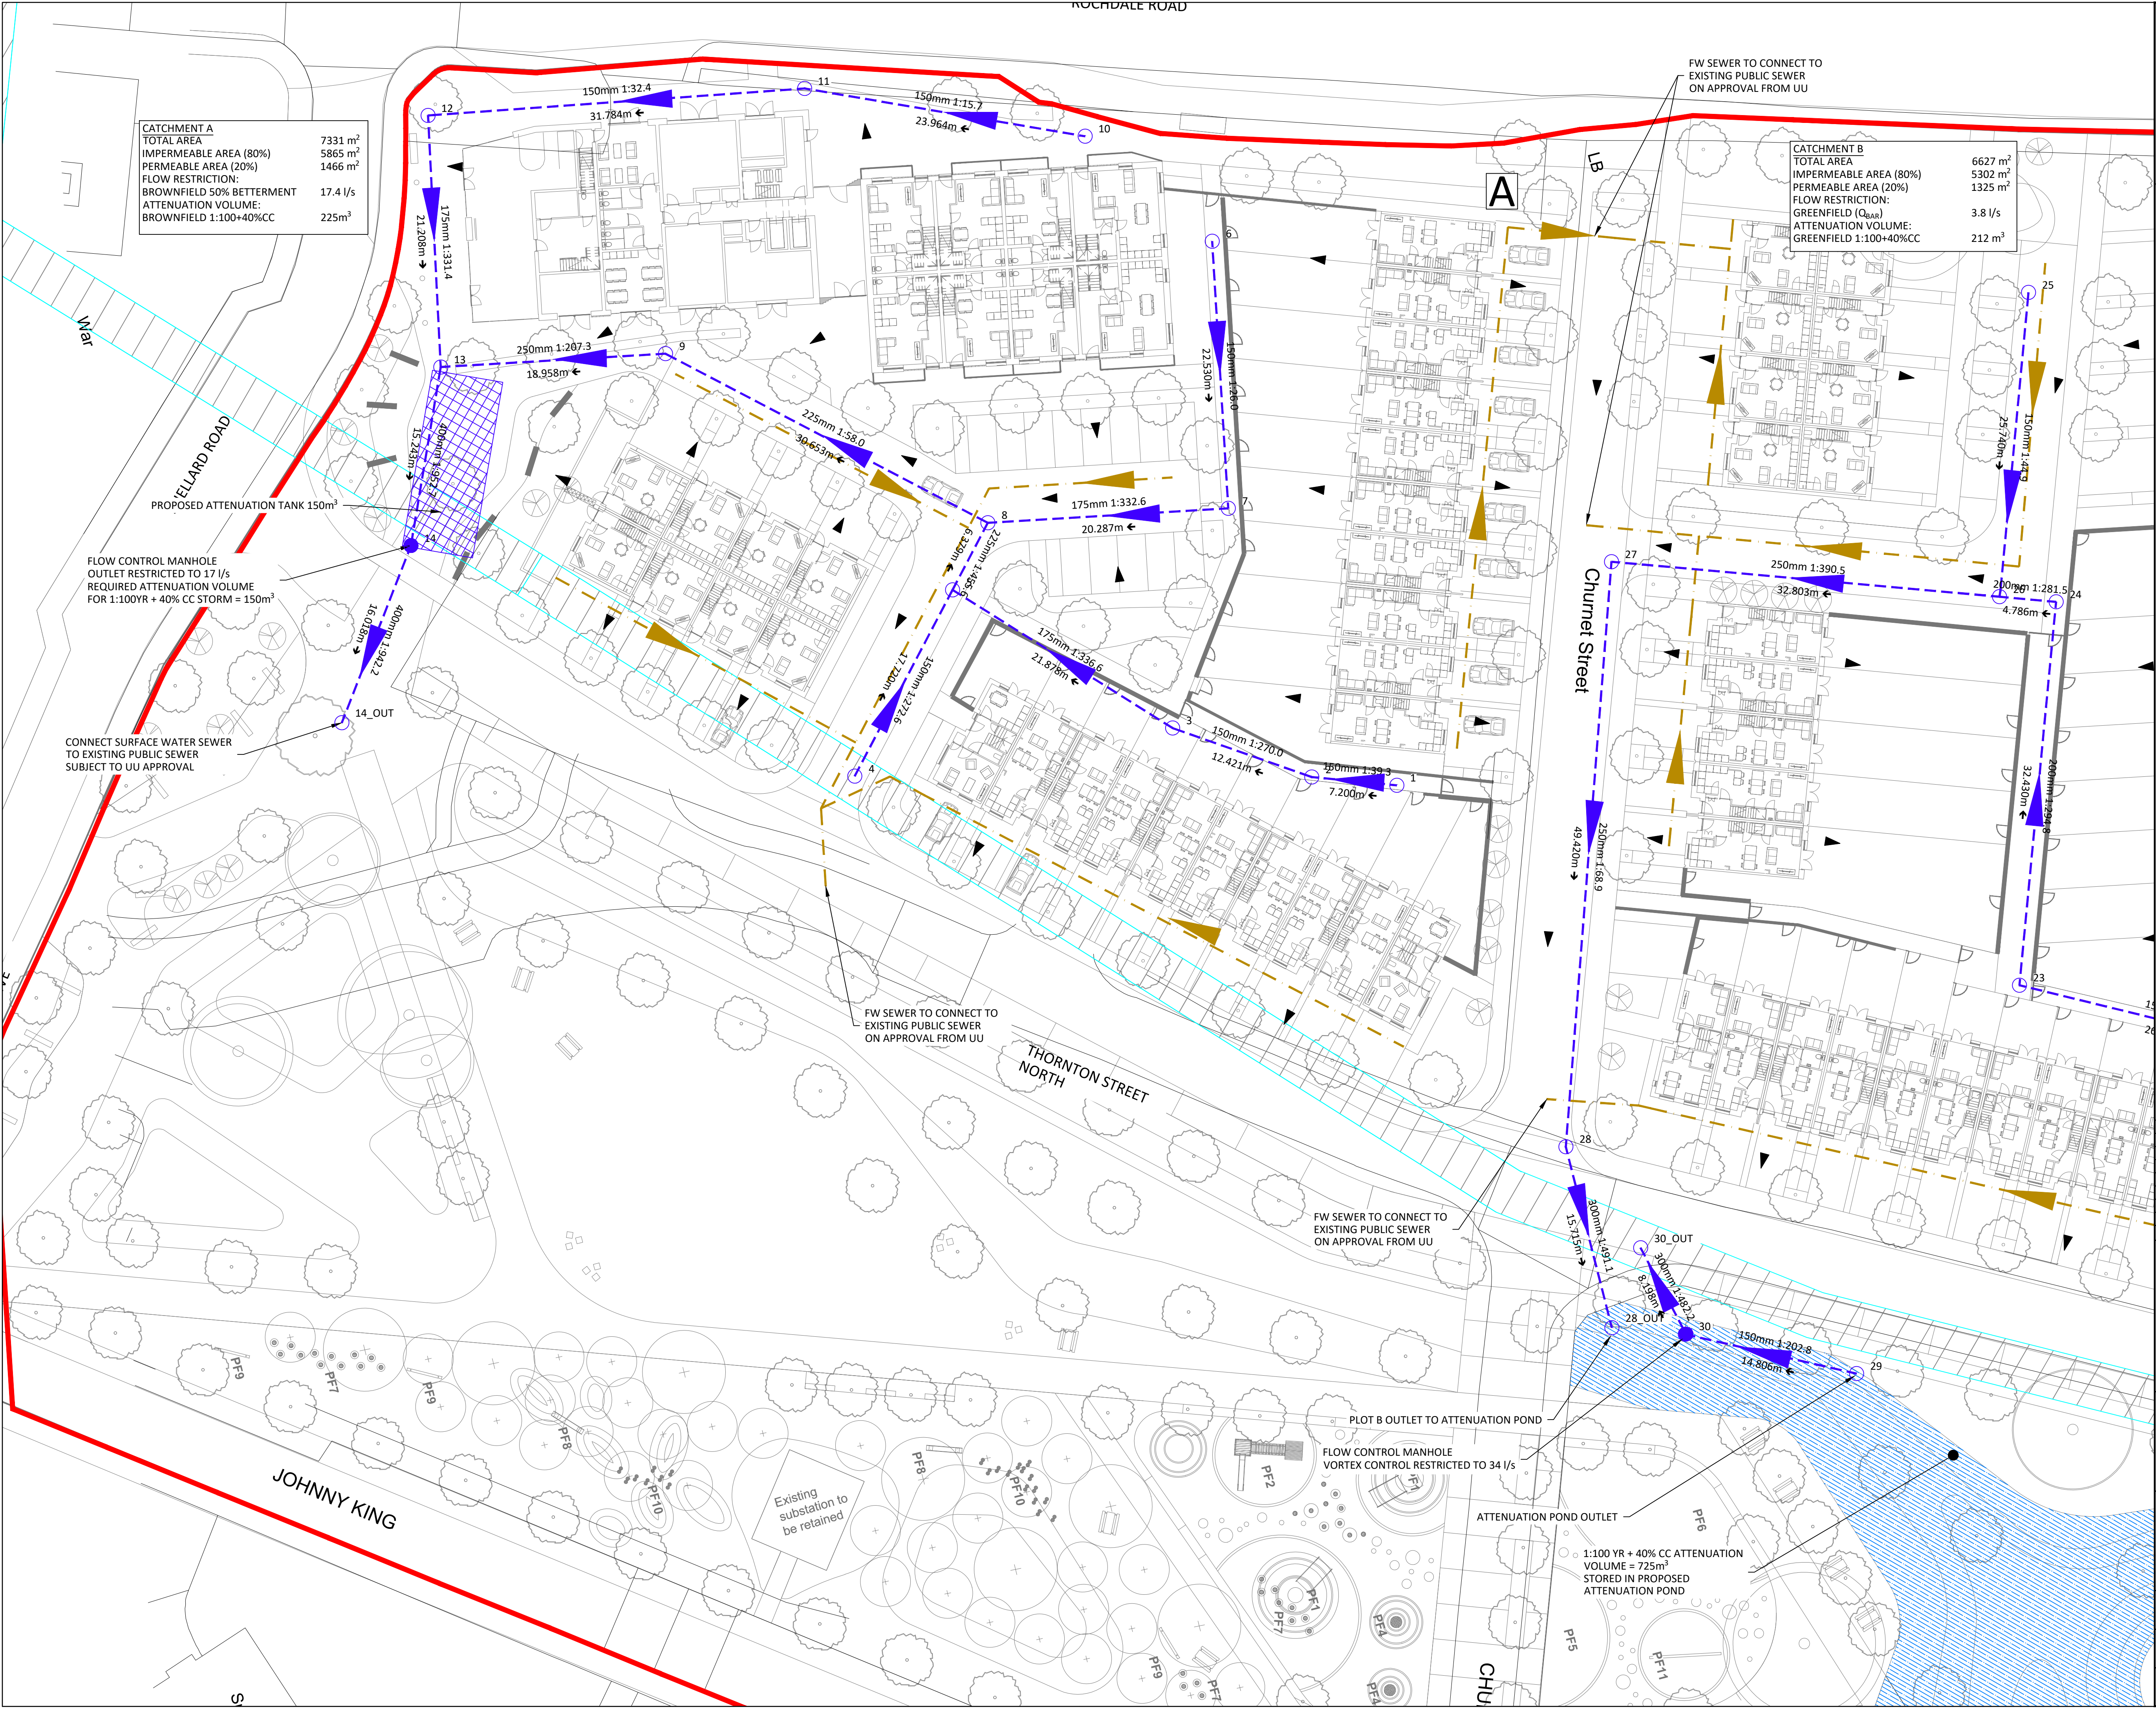

Standard Notes

1. This drawing is to be read in conjunction with all relevant Architect's and Engineer's drawings and the specification.

2. This drawing should not be scaled.

3. All dimensions are to be verified by the contractor on site.

4. All discrepancies should be reported to the C.A. prior to the commencement of the works.

© CIVIC ENGINEERS LIMITED

Notes and Keys

1. TOPOGRAPHICAL SURVEY CONDUCTED BY SURVEY OPERATIONS TITLED "TOPOGRAPHICAL SURVEY OF LAND AT: LAND OFF ROCHDALE ROAD COLLYHURST MANCHESTER" DRAWING NUMBER 19K190/003 DATED DECEMBER 2019.

2. ALL FOUL WATER SEWERS TO BE 150mm DIAMETER PIPES UNLESS STATED OTHERWISE

— — —

PROPOSED SURFACE WATER SEWER

○

PROPOSED SURFACE WATER MANHOLE

●

PROPOSED FLOW CONTROL MANHOLE

— — —

PROPOSED FOUL WATER SEWER

INDICATIVE PROPOSED ATTENUATION POND

EXISTING CULVERT EXTENTS

▶

SURFACE WATER FLOW ARROW

11.05.21	P08	UPDATED TO PLANNING COMMENTS	RSB	CFK
26.01.21	P07	LATEST LANDSCAPE ARCHITECT SITE LAYOUT	ZG	CFK
06.01.21	P06	REVISED REDLINE BOUNDARY	RSB	PM
18.12.20	P05	ISSUED FOR PLANNING	AMG	PM
16.12.20	P04	ISSUED FOR PLANNING	RSB	PM
15.04.20	P03	CHANGE IN DISCHARGE POINT	RSB	PM
27.03.20	P02	STAGE 2 ISSUE	RSB	PM
31.01.20	P01	ISSUED FOR INFORMATION	RSB	PJC
Date	Rev	Description	Drawn	Chkd

Civic Engineers

MANCHESTER

LONDON

LEEDS

GLASGOW

Canter's Warehouse, 77 Dale Street, Manchester, M1 2HG. Tel: 0161 228 6751

Frederic Wharf, 28 Mill Street, London SE1 3AA. Tel: 020 7263 2077

Traverse Works, 200-201, Collier Street, Leeds LS1 5BQ. Tel: 0113 2025 1203

Greenwich Chambers, 45 West Nile St, Glasgow, G1 2PP. Tel: 0141 570 5829

www.civicingineers.com

Project

COLLYHURST HOUSING MANCHESTER

Title

COLLYHURST VILLAGE PROPOSED DRAINAGE STRATEGY

Status

INFORMATION

Project Number	Scale @ A1	Date Created	Drawn	Checked	Suitability
1226-01	1:500	17.01.20	RSB	PJC	--

Drawing Number

1226-01-CIV-XX-VIL-DR-D-0504

Revision

P08