


This drawing (or any part thereof) may not be copied, transmitted or disclosed to any third party or unauthorized person without the prior written permission of Britplas.
Patent Publication No. 2446730A.
This drawing is to be read in conjunction with all other relevant drawings prepared by consultants and sub-contractors.
Do not scale from this drawing. Work only to printed dimensions.
Report any discrepancies to the Architect or representatives thereof.

Notes:
Suitable Primary/ Secondary Steelwork not by Britplas. Steelwork/ Concrete structure tolerance +/-18mm in any direction Non-accumulative.

FOR SPECIFICATION
PLEASE REFER TO
DRAWING NO.
BP-6602-SPEC-1000

FEATURE PRESSINGS
AND PANELS
OMITTED FOR
CLARITY OF CURTAIN
WALL EXTENT

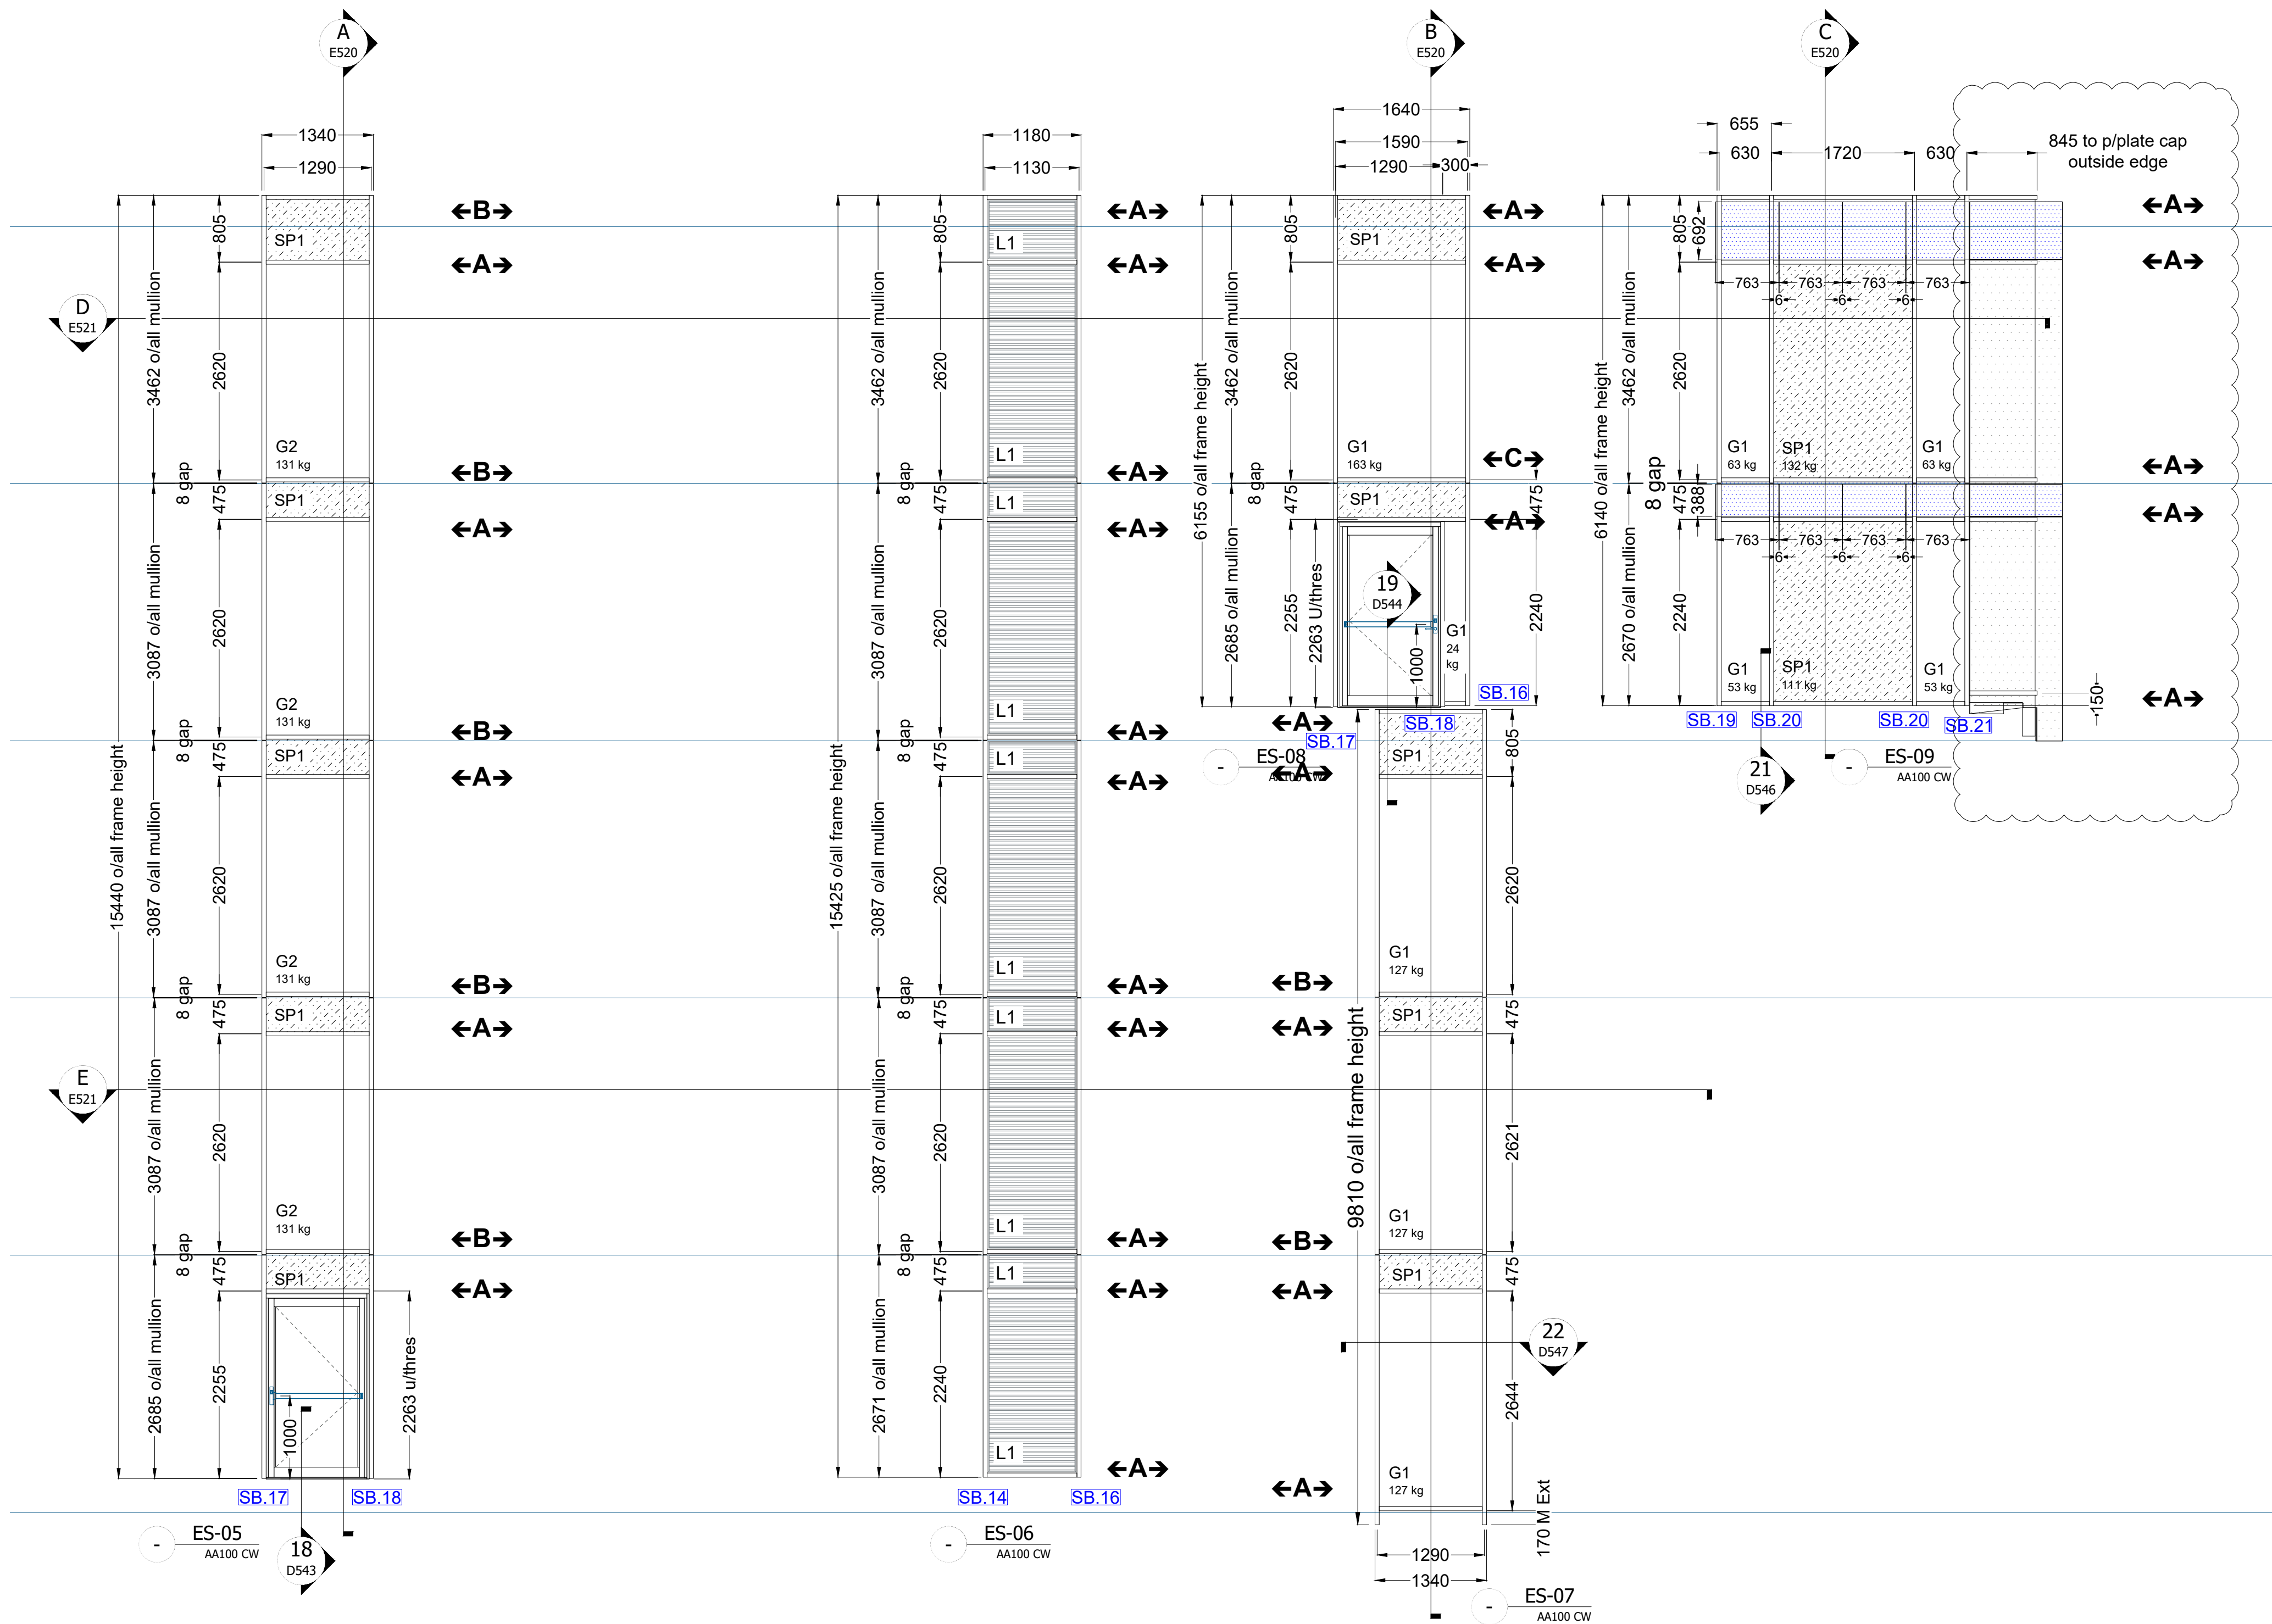

Rev.	Description	Date	Initials
C2	Construction Issue - Added corner panel including transom	09/02/21	MZ
C1	Construction Issue - Removed additional floor - Amended transoms levels & omitted AOV	06/10/20	MZ
A1	Approval Issue	11/09/20	MZ

Project Title

6602 - MOXY HOTEL MANCHESTER

Drawing Title

LEVEL 03-08
DEANSGATE STREET
CW ELEVATION DRAWING

FOR CONSTRUCTION

Unit 18 Kingsland Grange,
Woodson, Warrington,
Cheshire, WA1 4BW.
Tel: (+44) 01925 924317
Fax: (+44) 01925 264110

Britplas Commercial Ltd

Project No. 6602 Scale 1:50 @ A1 DWG Sheet Size A1

Drawn By MZ Checked By AH Date 03/09/2020

Drawing Number BP-6602-E516 Rev: C2