


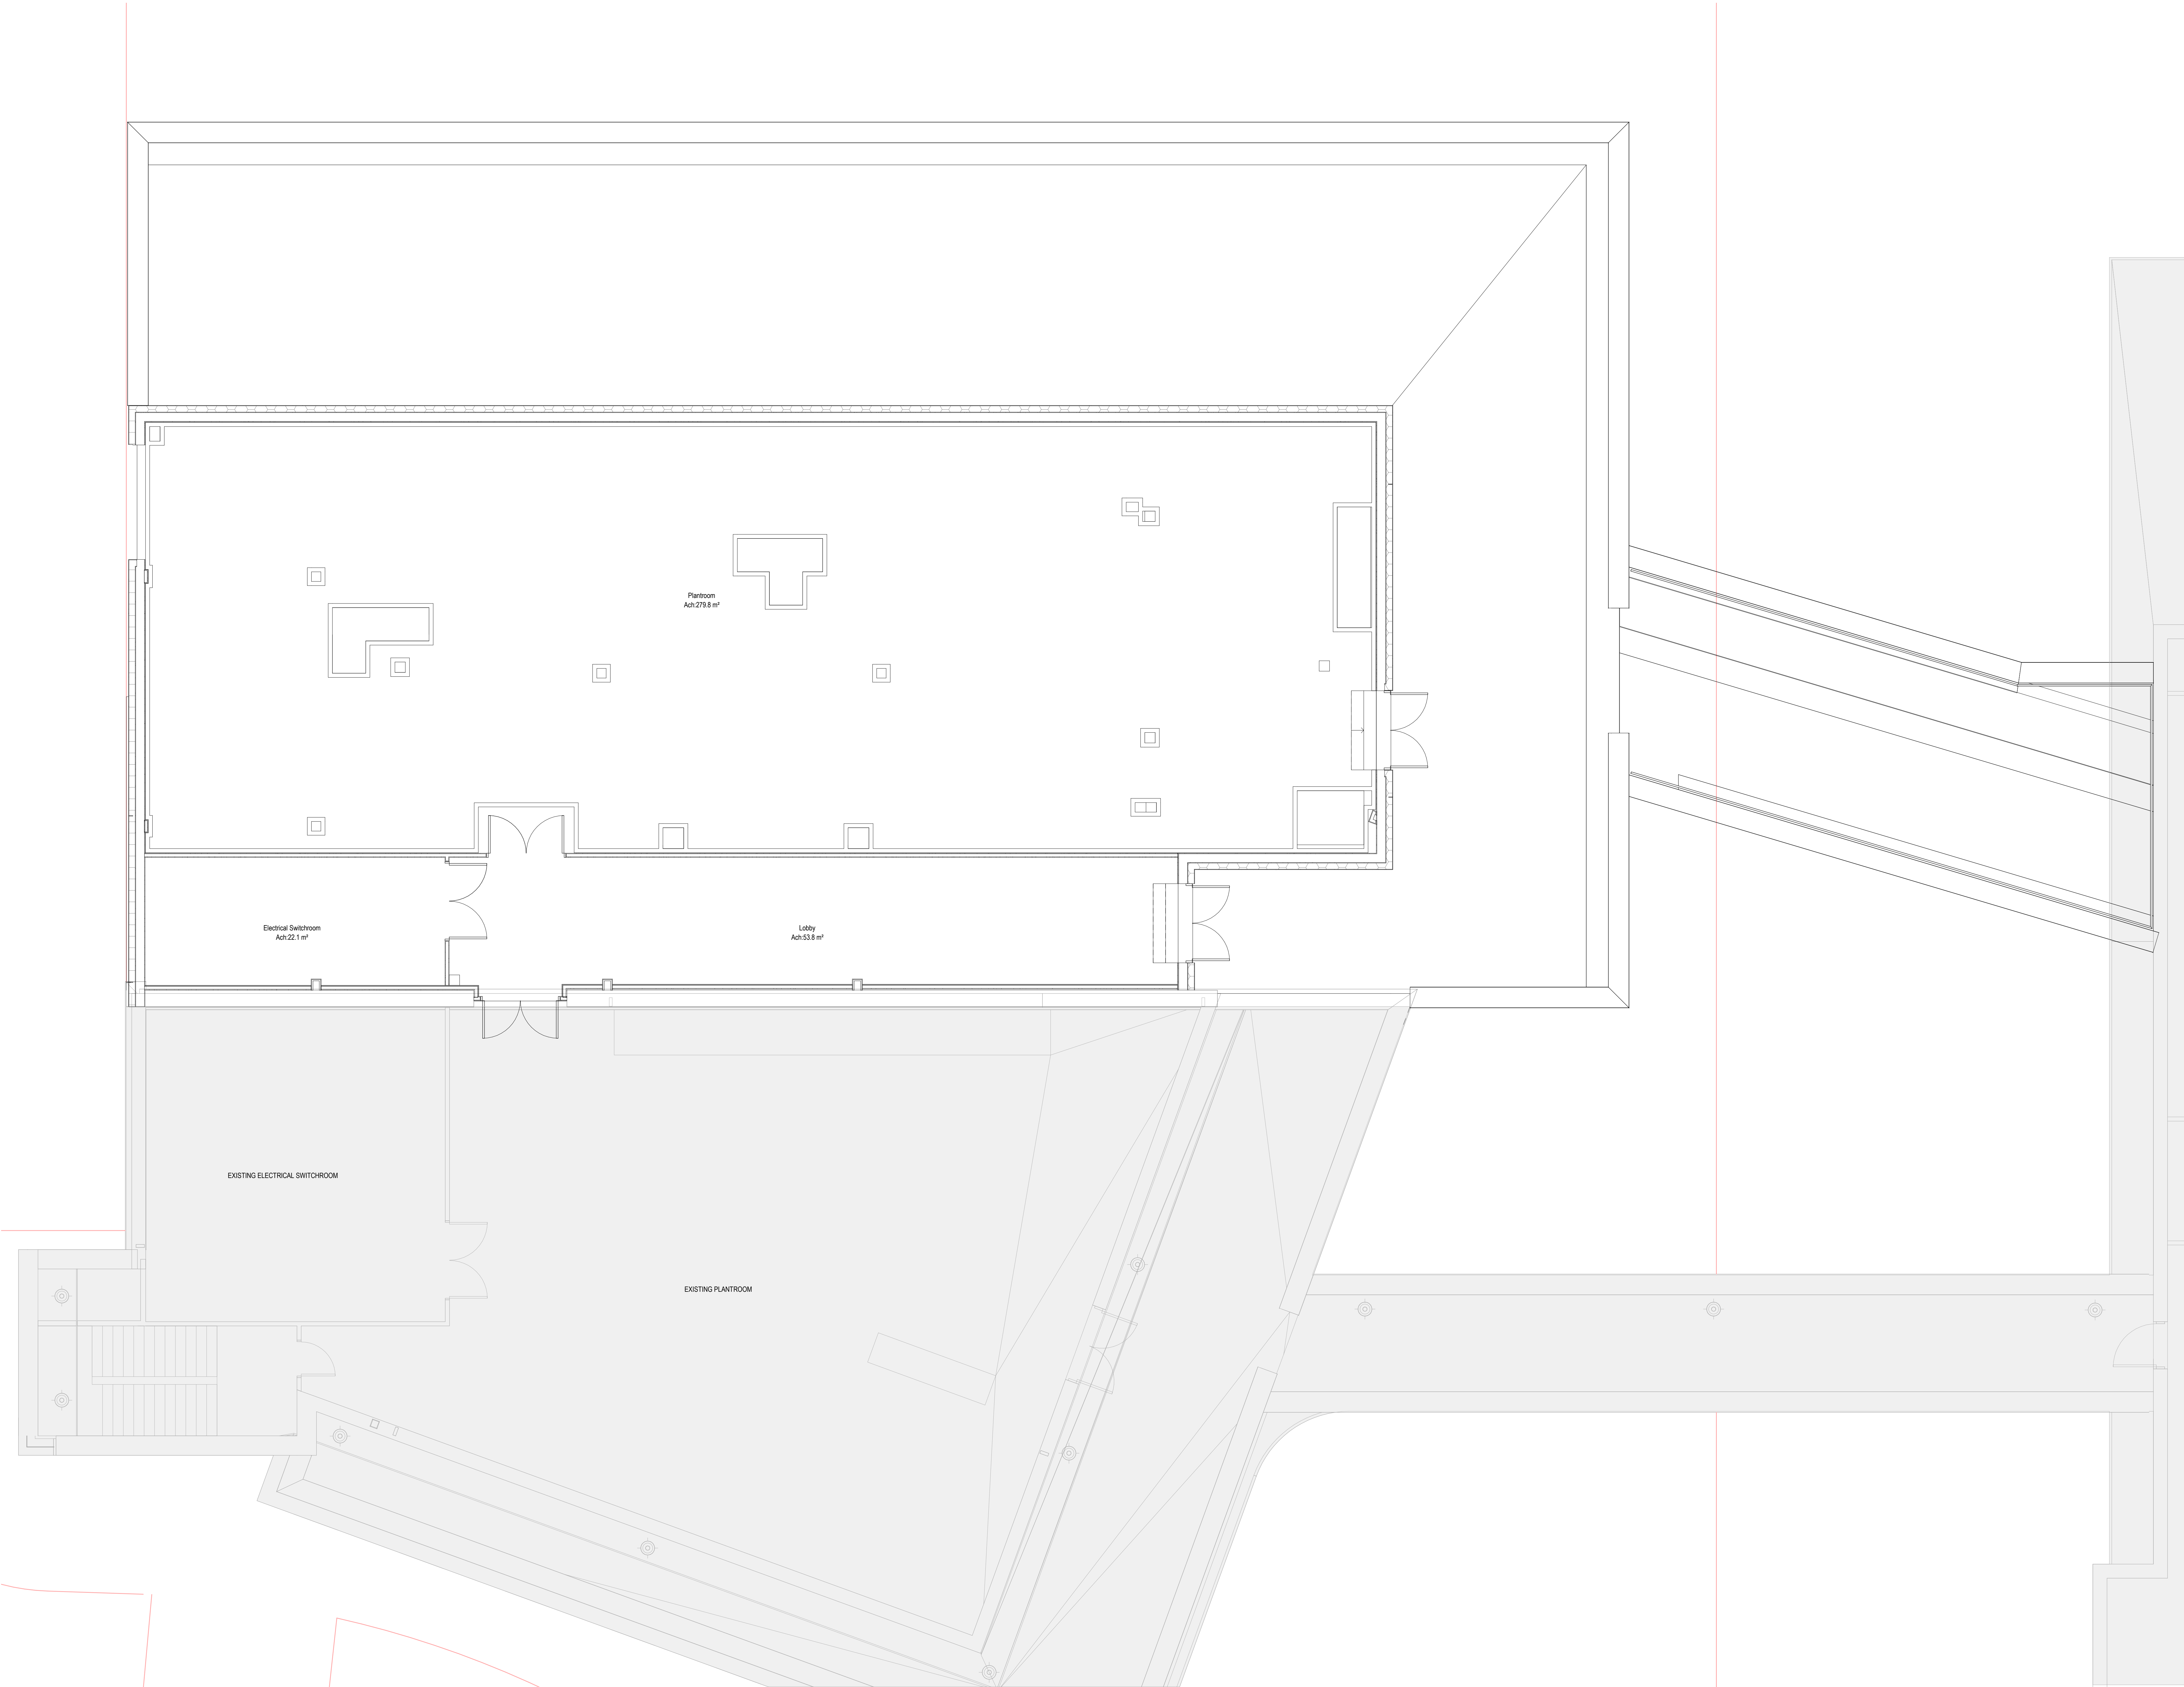

Notes:

- This drawing is copyright.
- Do not scale dimensions from this drawing.
- This drawing is to be read in conjunction with all other relevant drawings.
- All dimensions on this drawing are to be reported to the architect.
- Do not modify any element of this drawing.
- Use drawings only for purposes stated.
- This drawing may contain colour.

Scale Bar

0 5m 10m 20m

Scale: 1:50

North Point

Key Plan:

Legend:

	HAZARD To warn of significant hazards or information that is unusual To be read in conjunction with all other consultant's information Refer to CDM Schedule XXXX-001-001-001-001-001-001
--	---

The following external model files are included within this drawing.

1	2021/03/01	Re-issued for planning as part of non-material amendment	BL	MH
Rev	Date	Revision Notes	Drawn	Reviewed
Logos				

**Intelligence
Buildings
Infrastructure**

www.ibgroup.com

Project:
**WYTHENSHAW HOSPITAL ED;
ADDITIONAL THEATRES**

Drawing Title:
PROPOSED PLANT ROOM LAYOUT

Job Number: 124278	Date: 13/11/2020	Security Classification	Drawn By: BL
Scale/Alt: 1 : 50	Purpose: PLANNING	Reviewed By: MH	
Drawing Number: 124278-IBI-01-02-PL-A-200-0002	Revision: 1	Subsidiary	