

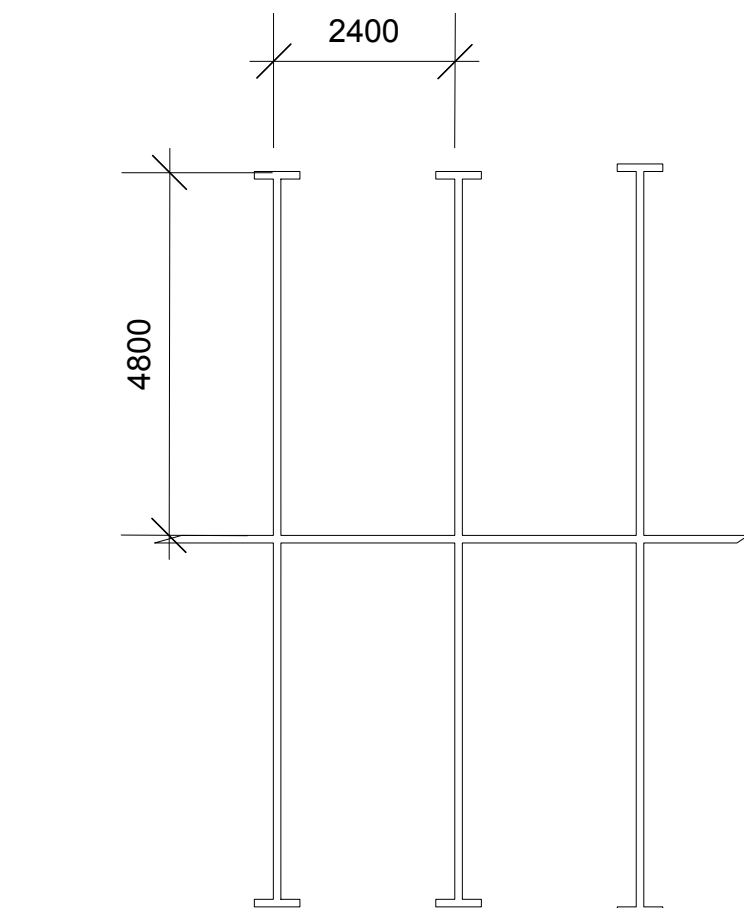


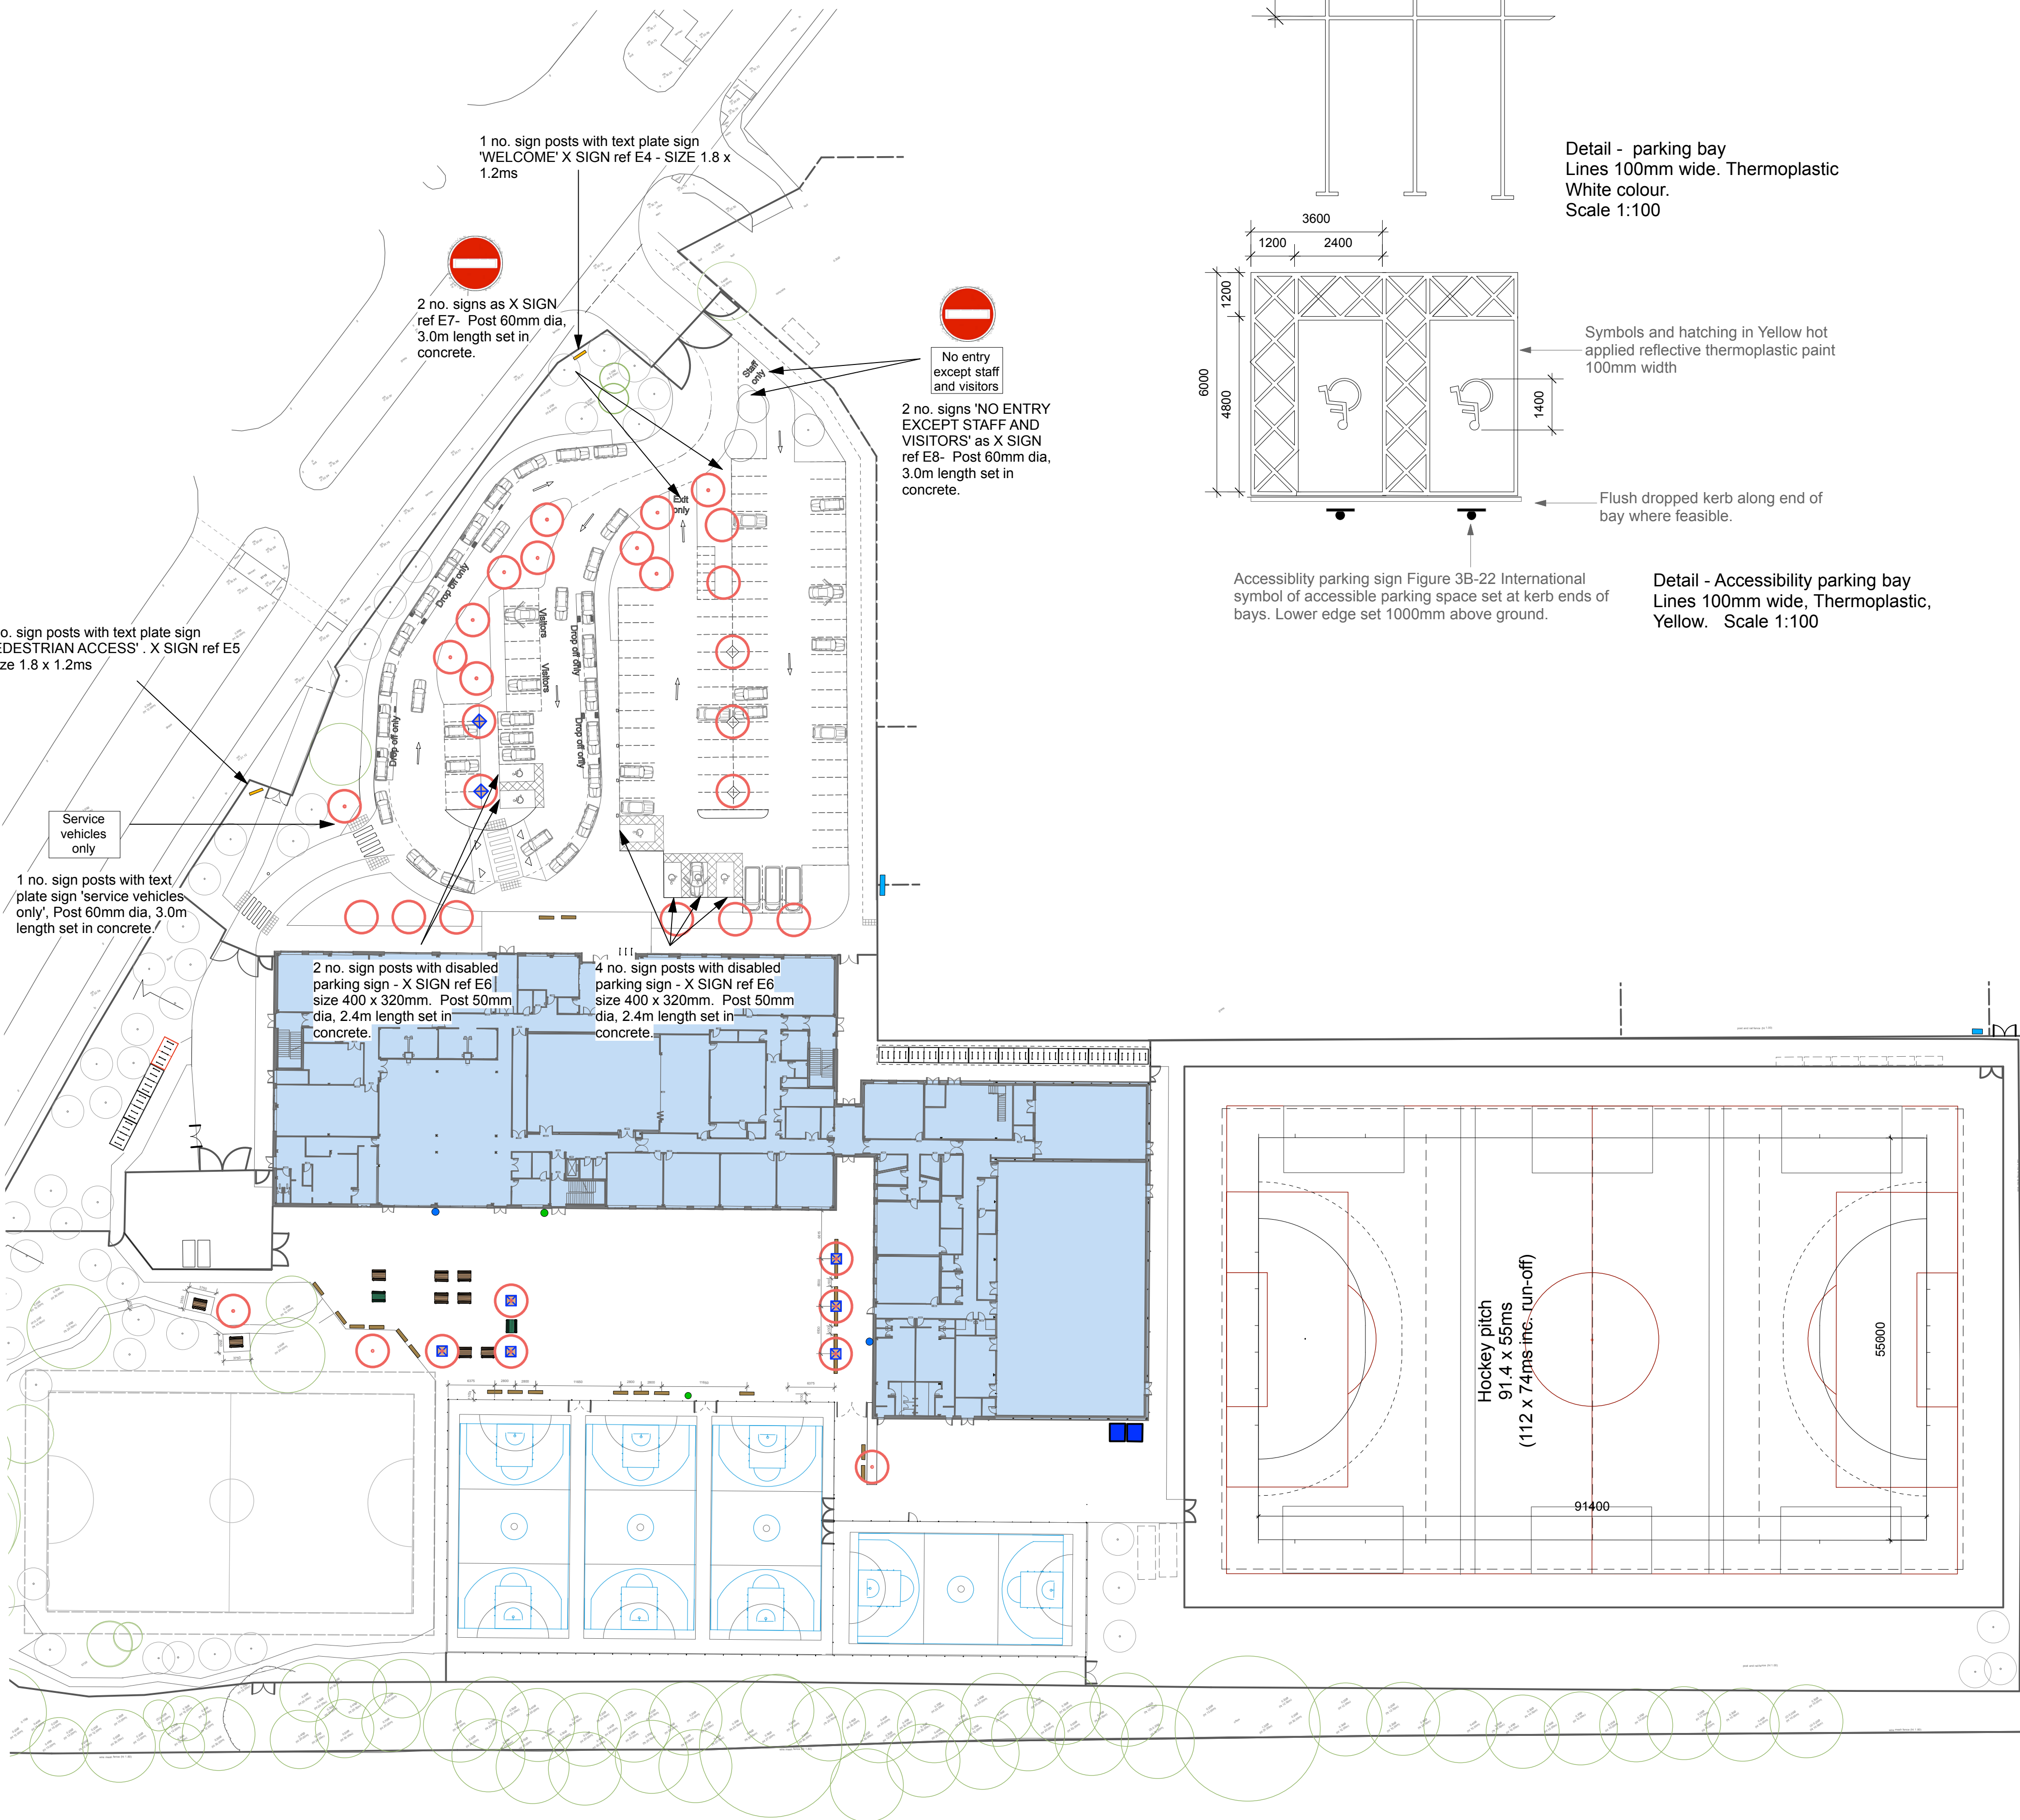

Detail - parking bay
Lines 100mm wide. Thermoplastic
White colour.
Scale 1:100

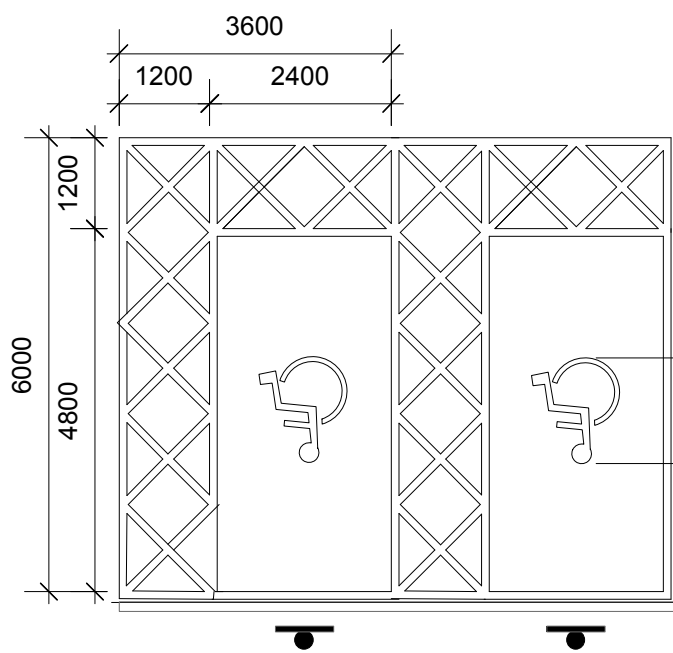


Accessibility parking sign Figure 3B-22 International symbol of accessible parking space set at kerb ends of bays. Lower edge set 1000mm above ground.

Symbols and hatching in Yellow hot applied reflective thermoplastic paint 100mm width


Flush dropped kerb along end of bay where feasible.

Detail - Accessibility parking bay
Lines 100mm wide, Thermoplastic, Yellow. Scale 1:100

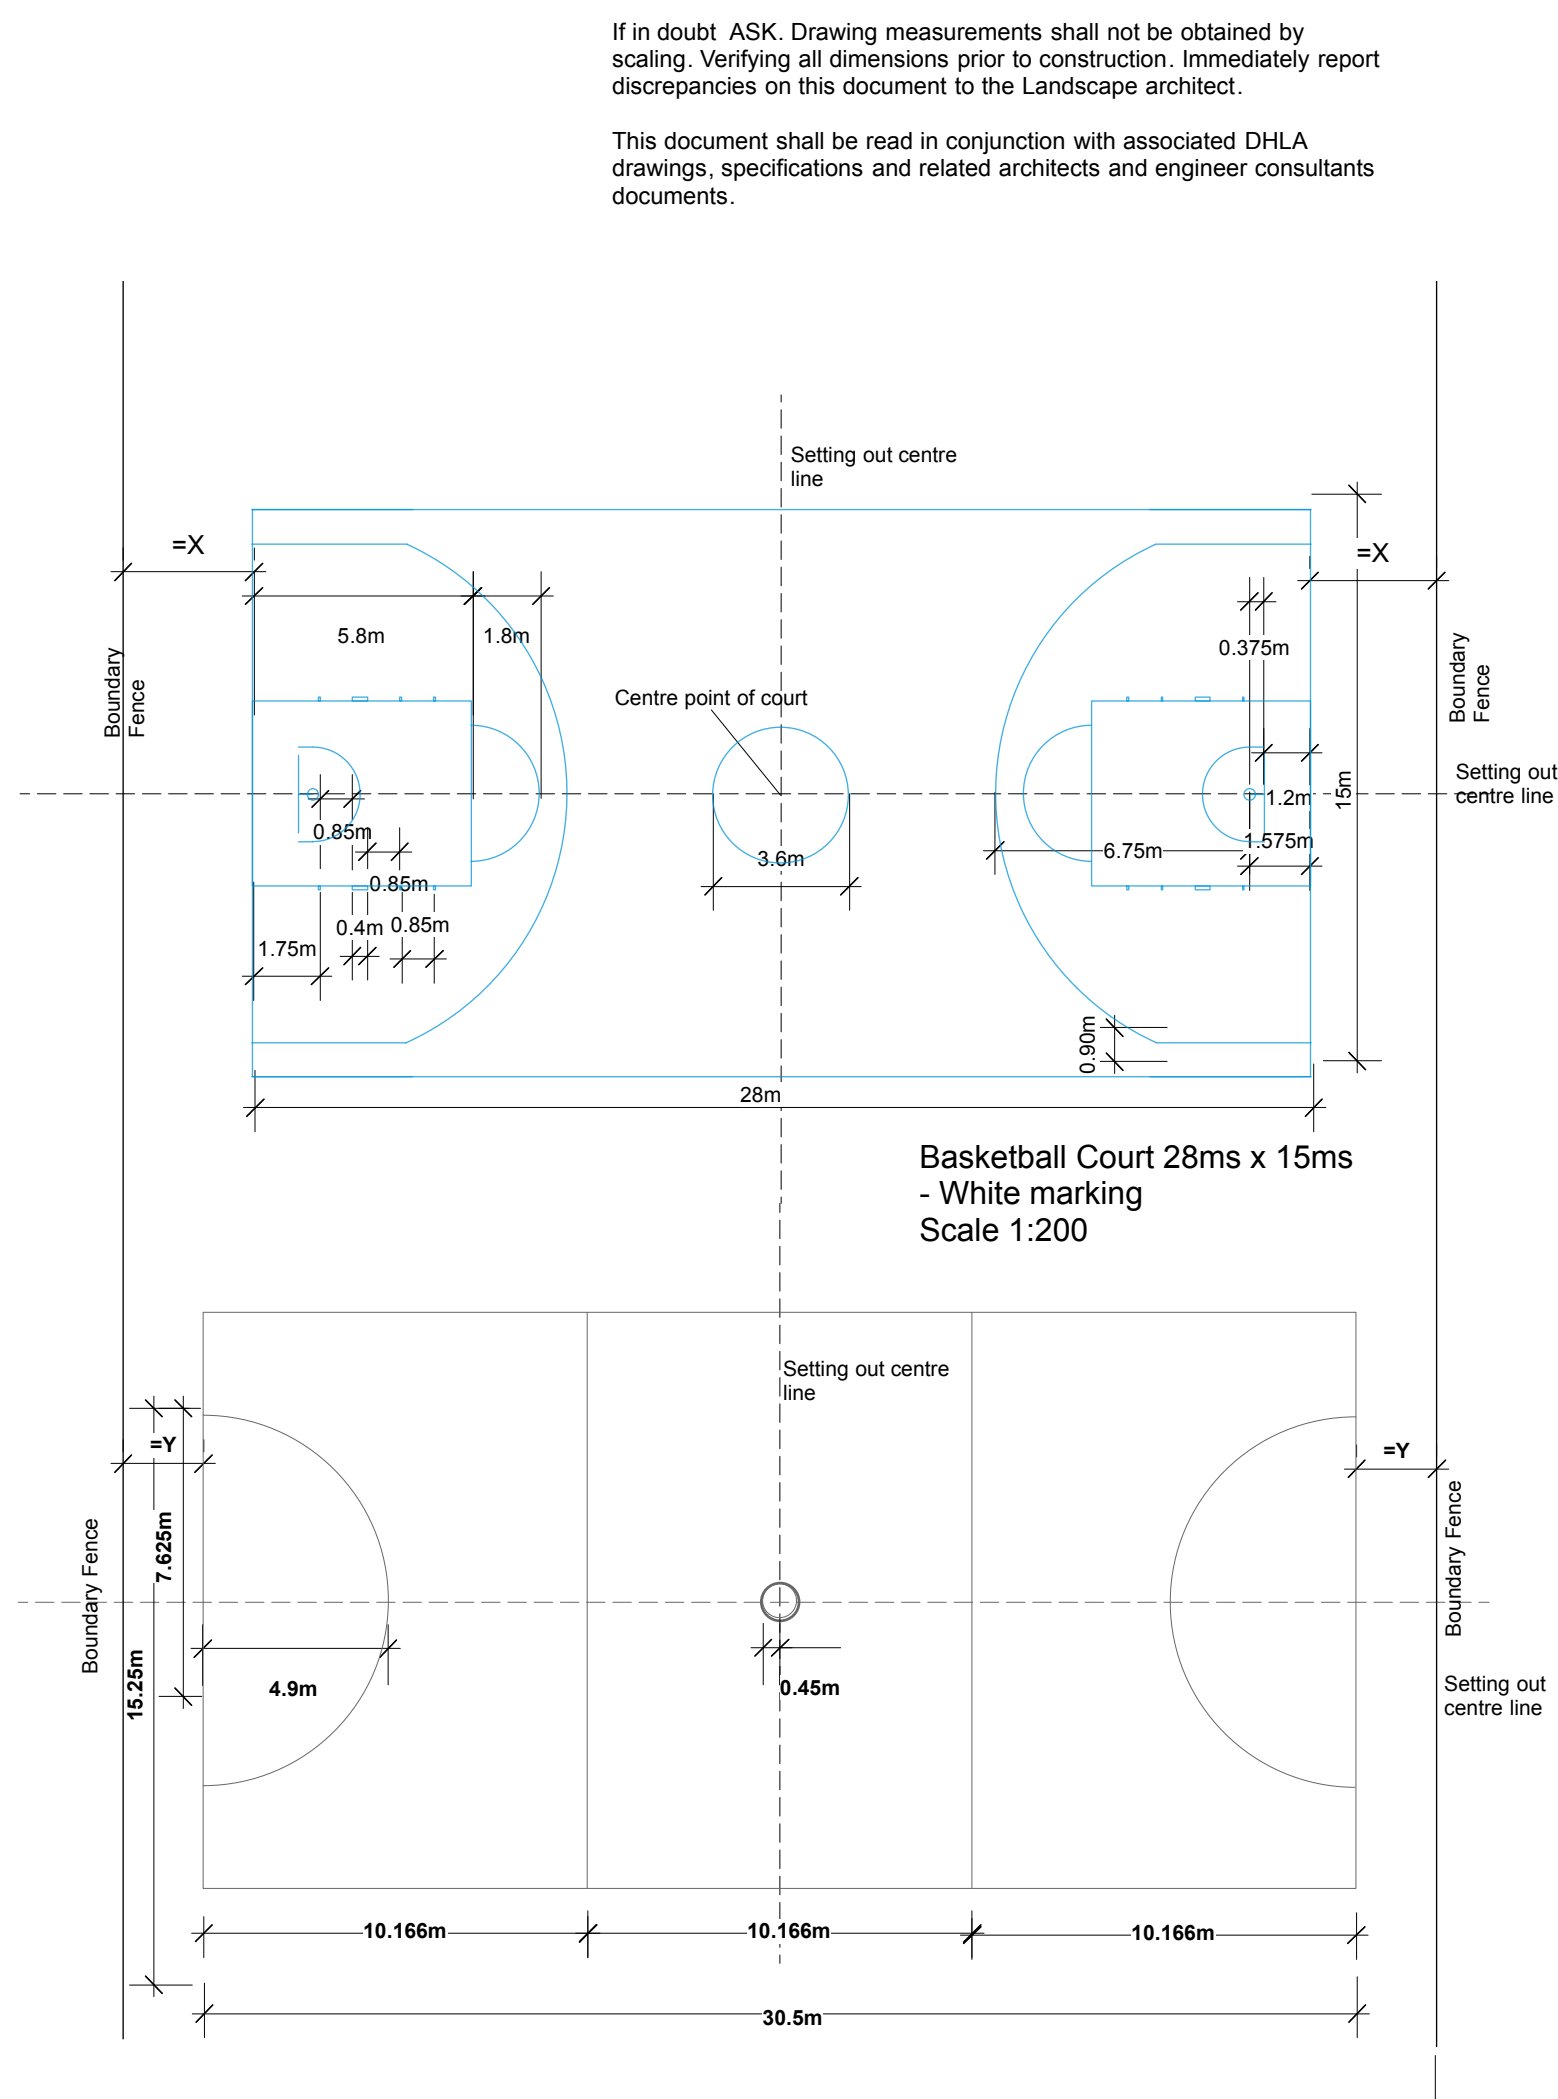

If in doubt ASK. Drawing measurements shall not be obtained by scaling. Verifying all dimensions prior to construction. Immediately report discrepancies on this document to the Landscape architect.

This document shall be read in conjunction with associated DHLA drawings, specifications and related architects and engineer consultants documents.

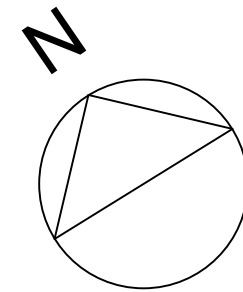

Rev	Date	Notes	DHHLA
Daily Henderson Landscape Architects Ltd. 83 Wilkinson Street Sheffield S10 2GJ Tel: 07579 219534 info@dailyhenderson.co.uk www.dailyhenderson.co.uk			
Client	BAM Construction UK Ltd.		
Project	Chorlton High School South		
Dwg. title	Signage and Lining Strategy		
Dwg. No.	FS0765-DHL-XX-Z0-DR-L-00013		
Rev C01	Date Mar 21	Scale 1:500 @ A1	