


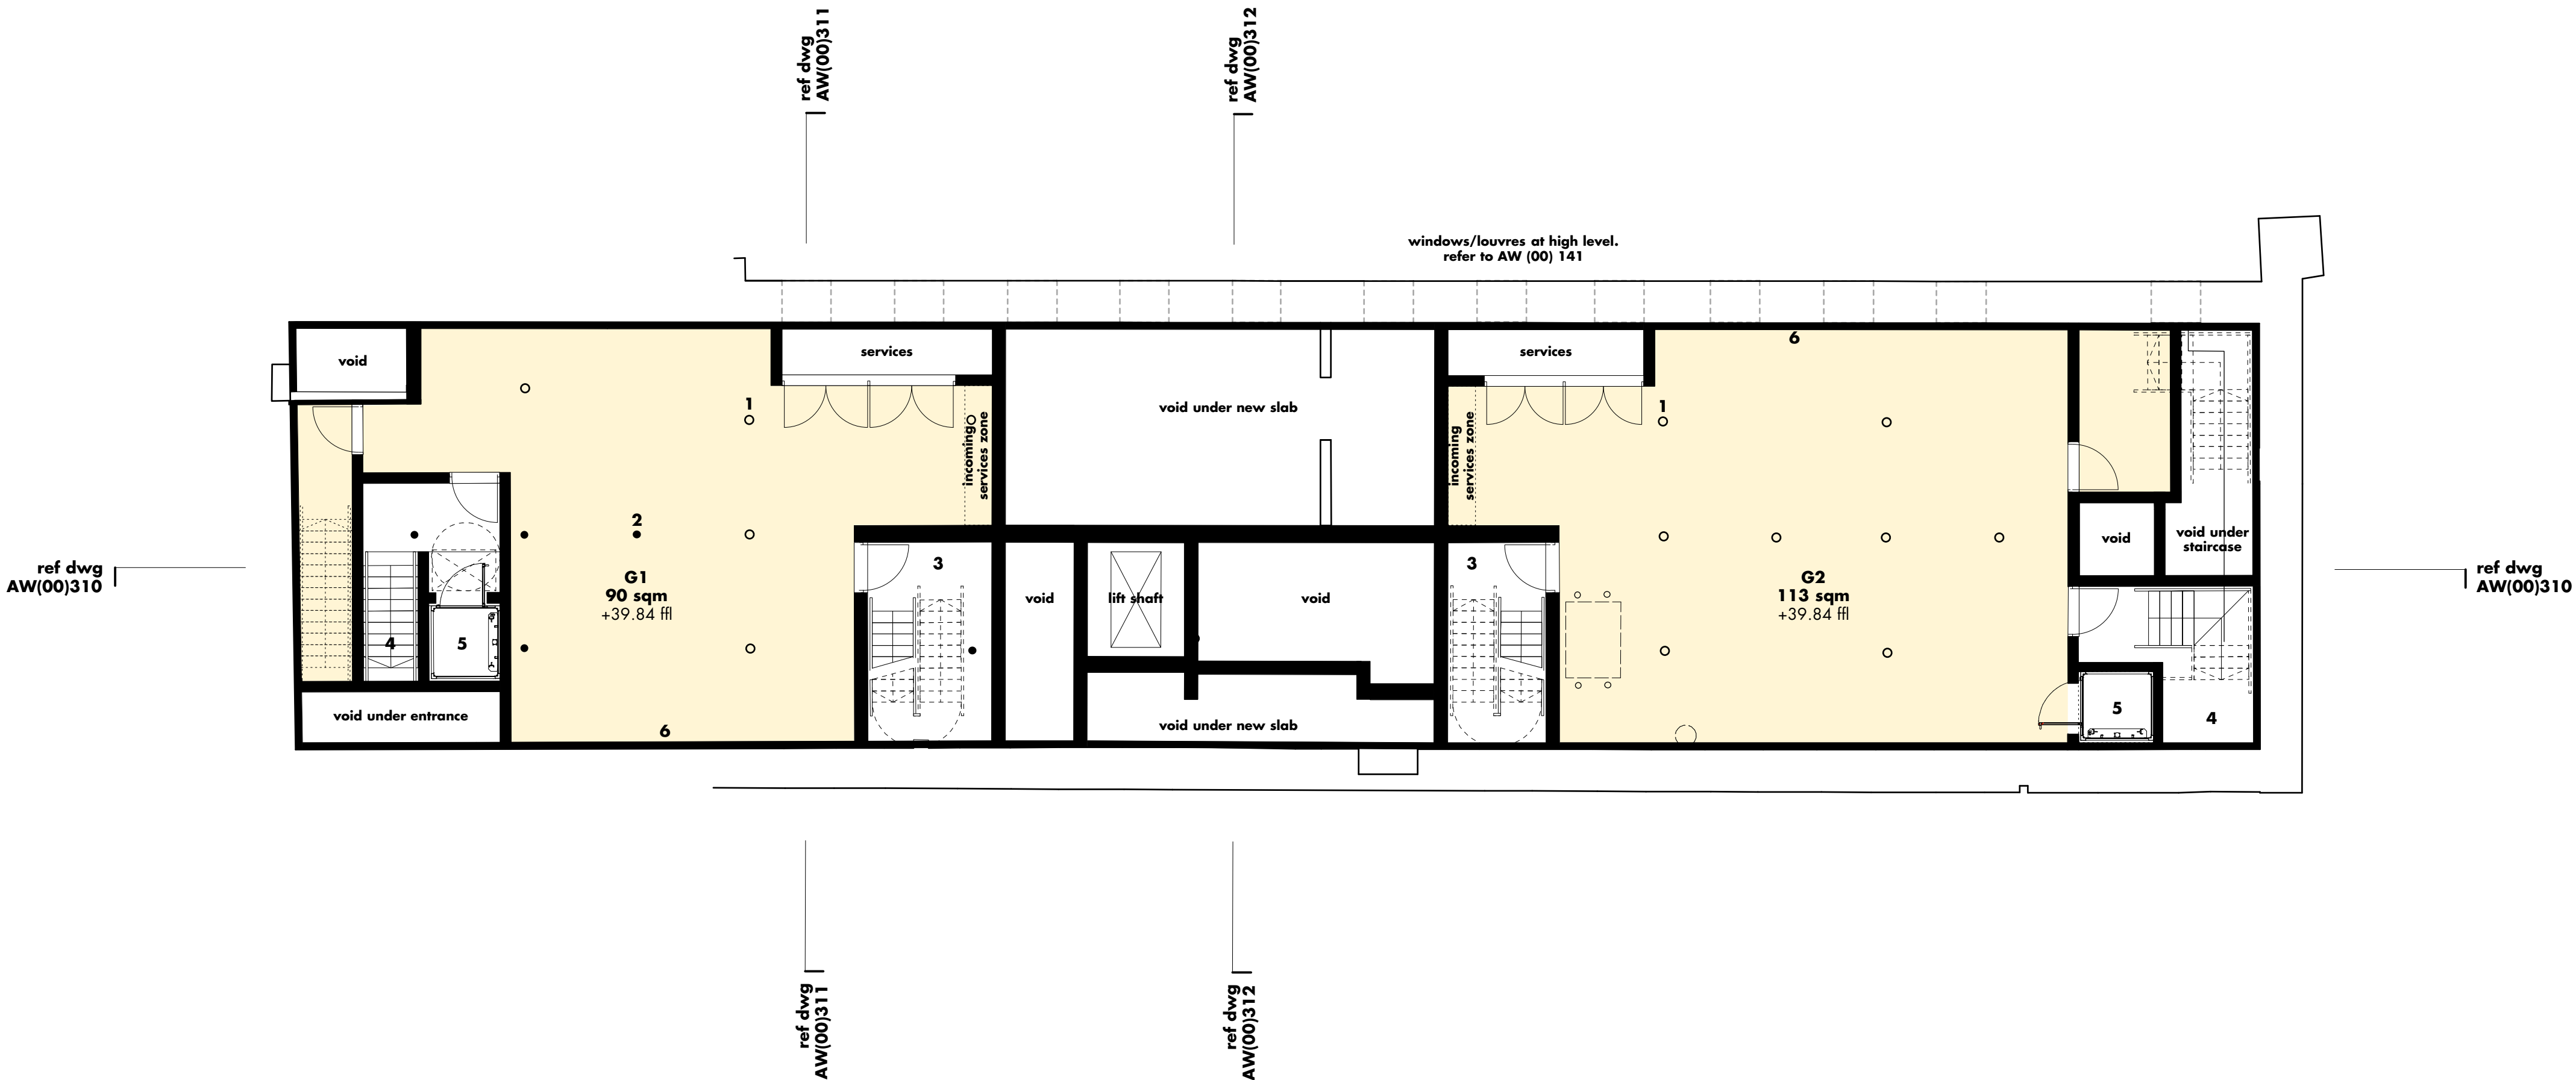

- 1 existing columns
- 2 new columns to match existing
- 3 escape stairs serving units G1/G2 (basement) + F1/F2 (upper ground)
- 4 access stairs to units G1/G2 in basement
- 5 platform lift
- 6 surface applied waterproofing + independent lining to perimeter walls

g • planning re-issue - managerial offices retained	xx.08.17 • hlm • ms
f • planning issue	09.02.17 • hlm • ms
e • planning issue	20.01.17 • ch • hlm
d • draft planning issue	14.12.16 • ch • hlm
c • draft planning issue	10.11.16 • hlm • ms
b • work stage 2	28.07.16 • hlm • ms
a • draft work stage 2	14.07.16 • ajd • hlm
- • first issue	27.05.16 • hlm • ms
rev • description	issued • drawn • checked

shedkm	+44 (0)151 709 8211 +44 (0)207 253 8881
project	kampus • listed buildings
client	ASDL
drawing number	AW(00)140g
scale	100 @ a1
status	work stage 3

proposed ga plan • minto basement

do not scale from this drawing • all dimensions are to be set out and checked on site prior to starting construction • any discrepancy found between information given on this drawing and that given elsewhere or recorded on site shall be brought to the attention of the project architect immediately