



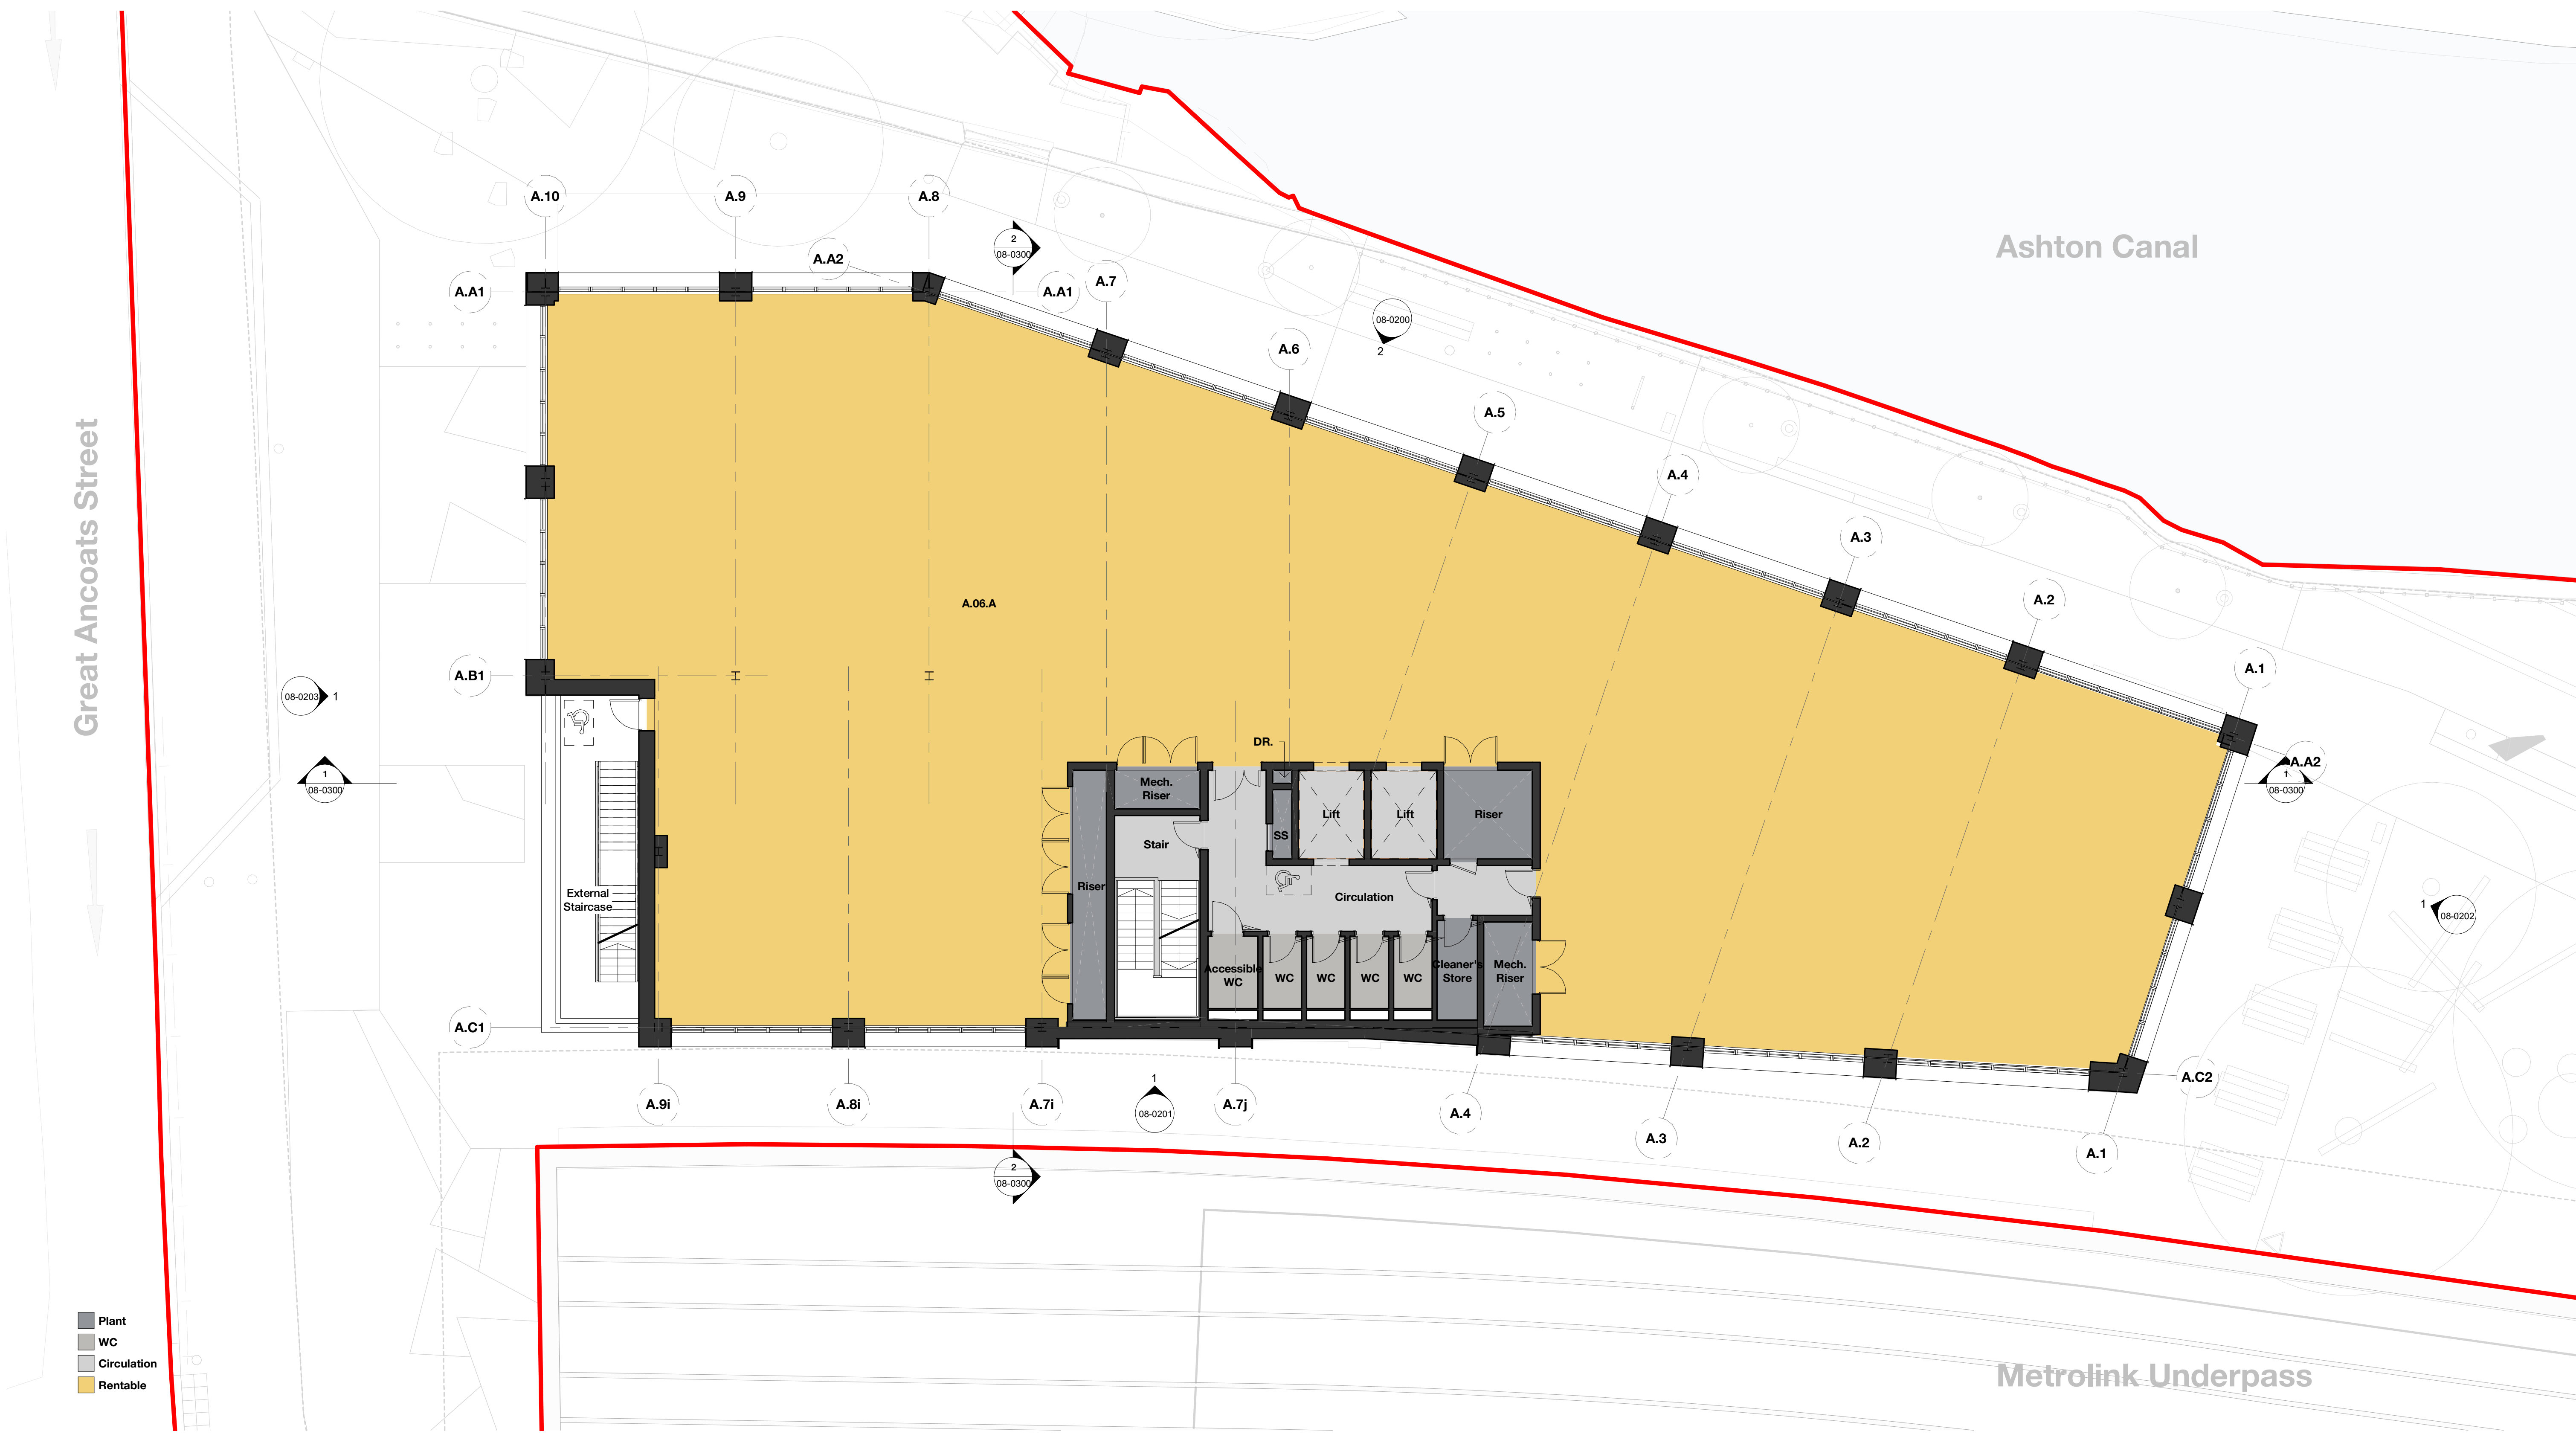

Rev	Description	Date
P1	Issued for Planning	30.09.20
P2	Issued for NMA	09.05.20

Copyright Hawkins\Brown Architects
No implied licence exists. This drawing should not be used to calculate areas for the purposes of valuation. Do not scale this drawing. All dimensions to be checked on the site by the contractor and such dimensions to be their responsibility. All work must comply with relevant British Standards and Building Regulations requirements. Drawing errors and omissions to be reported to the architect. To be read in conjunction with Architect's specification and other consultant information.

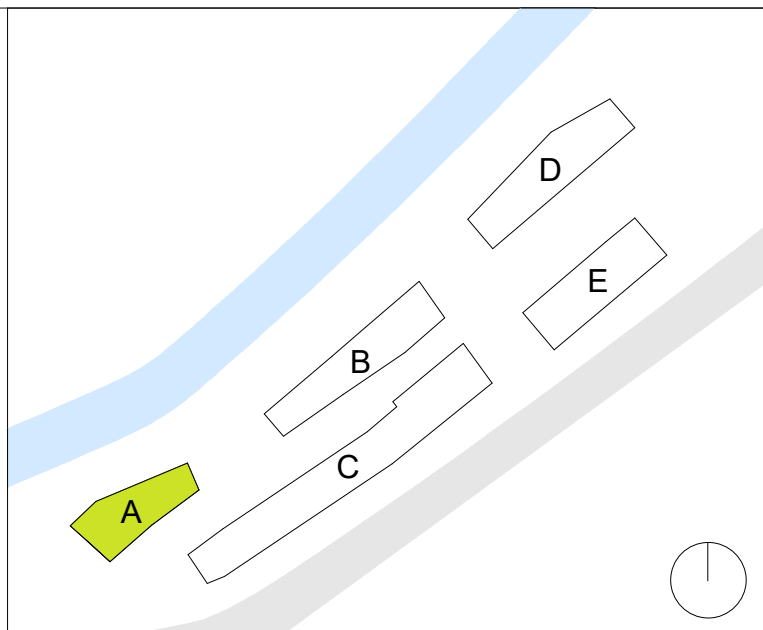

Scale @ A1	Scale @ A3	Date
1 : 100	1:200	September 2020
Drawn By	Checked By	Status
SB	PD	S2
Drawing No.	Rev	Purpose of Issue
PLS-HBA-A-06-DR-A-08-0106	P2	Planning

Job Number	Project
18013	Pollard Street New Islington
Status	Drawing
S2	Building A - GA Plan - Sixth Floor

3C Tariff Street
Manchester M1 2FF
mail@hawkinsbrown.com
hawkinsbrown.com

Hawkins\Brown