


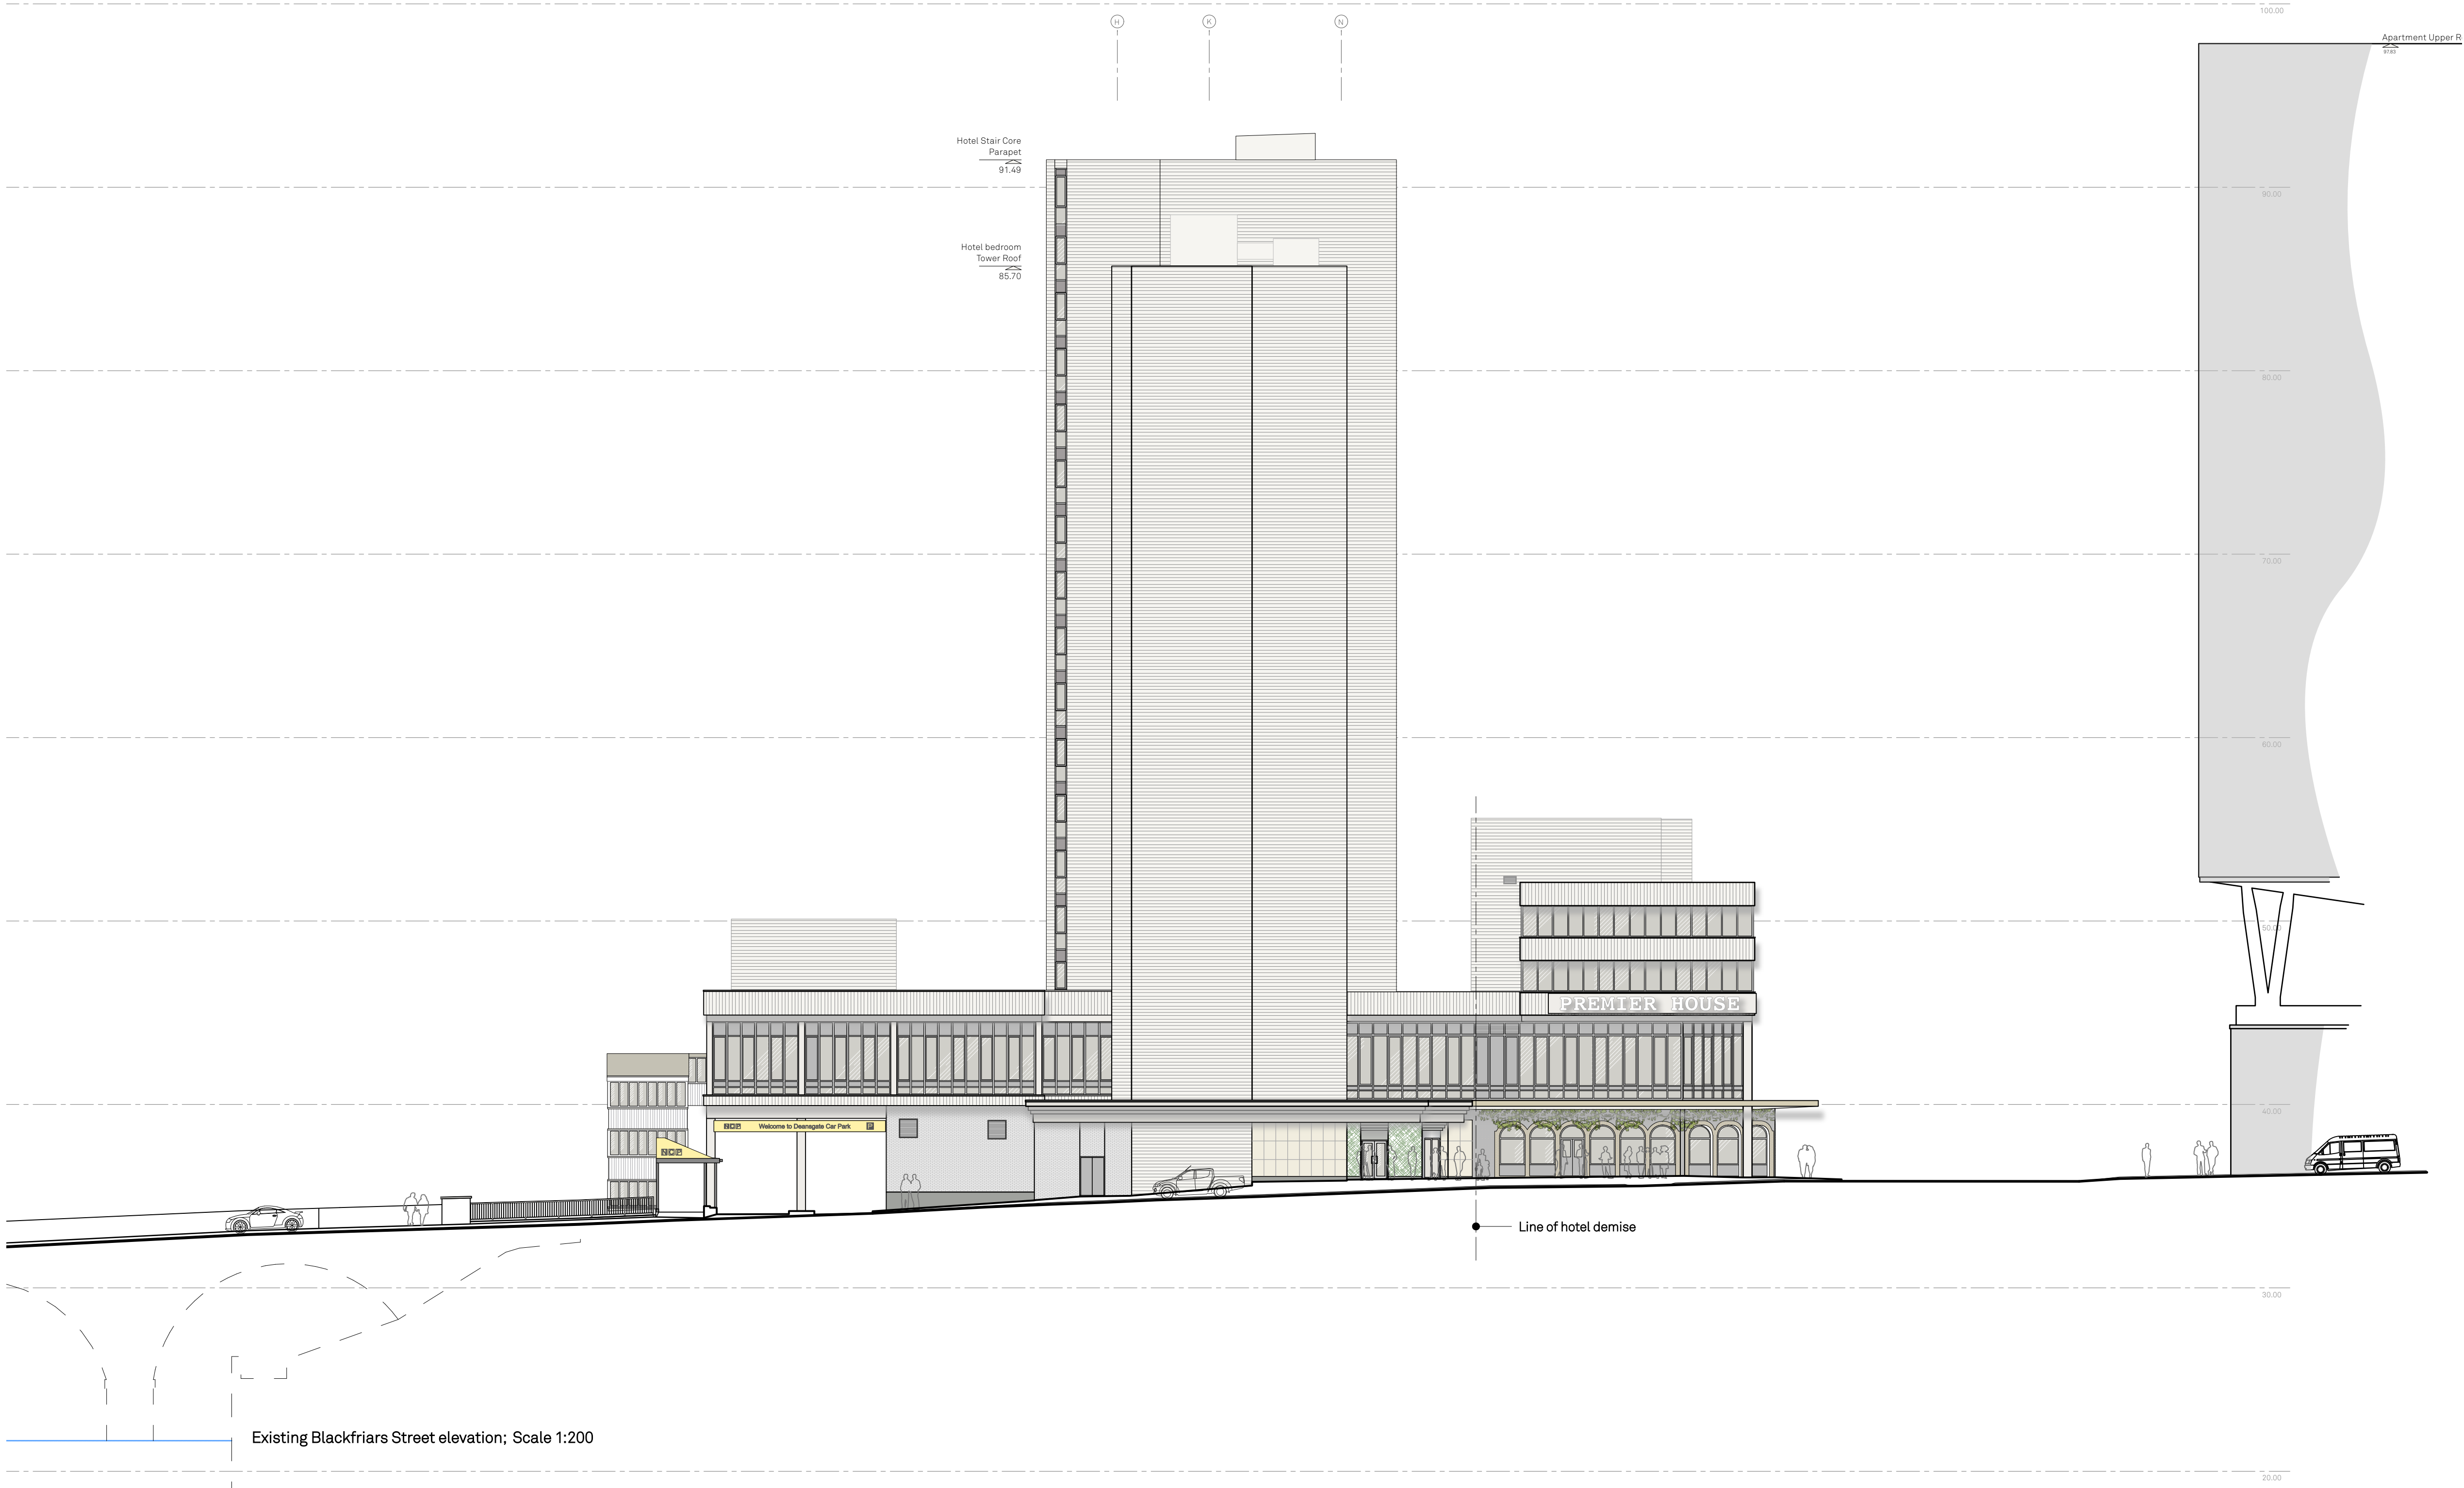

Notes:
REPLACEMENT GLAZING FOR HOTEL BEDROOM FLOORS 1-12 AND
CONFERENCE AND MEZZANINE LEVELS PREVIOUSLY SUBMITTED
FOR APPROVAL UNDER SEPARATE APPLICATION

Project Name:
Renaissance

Drawn: DB
Checked: RG

Details:
28/01/21

Title:
**Hotel- Block 3
Existing Elevation Blackfriars Street**

Status:
Planning

Issued for Planning

Project:
150

Scale:
1:200 @A1

Drawing No:
B3_04_1211

Rev:
-

Jon Matthews Architects

22 City Tower, Picadilly Plaza, New York St, Manchester, M1 4BT

0161 974 3690

Copyright of this drawing is vested in Jon Matthews Architects and must not be copied or reproduced without written consent. Figured dimensions only are to be taken from this drawing. Do not scale from this drawing. For full company disclosure please visit www.jonmatthewsarchitects.com