


VISUAL SCALE 1:100 @ A1

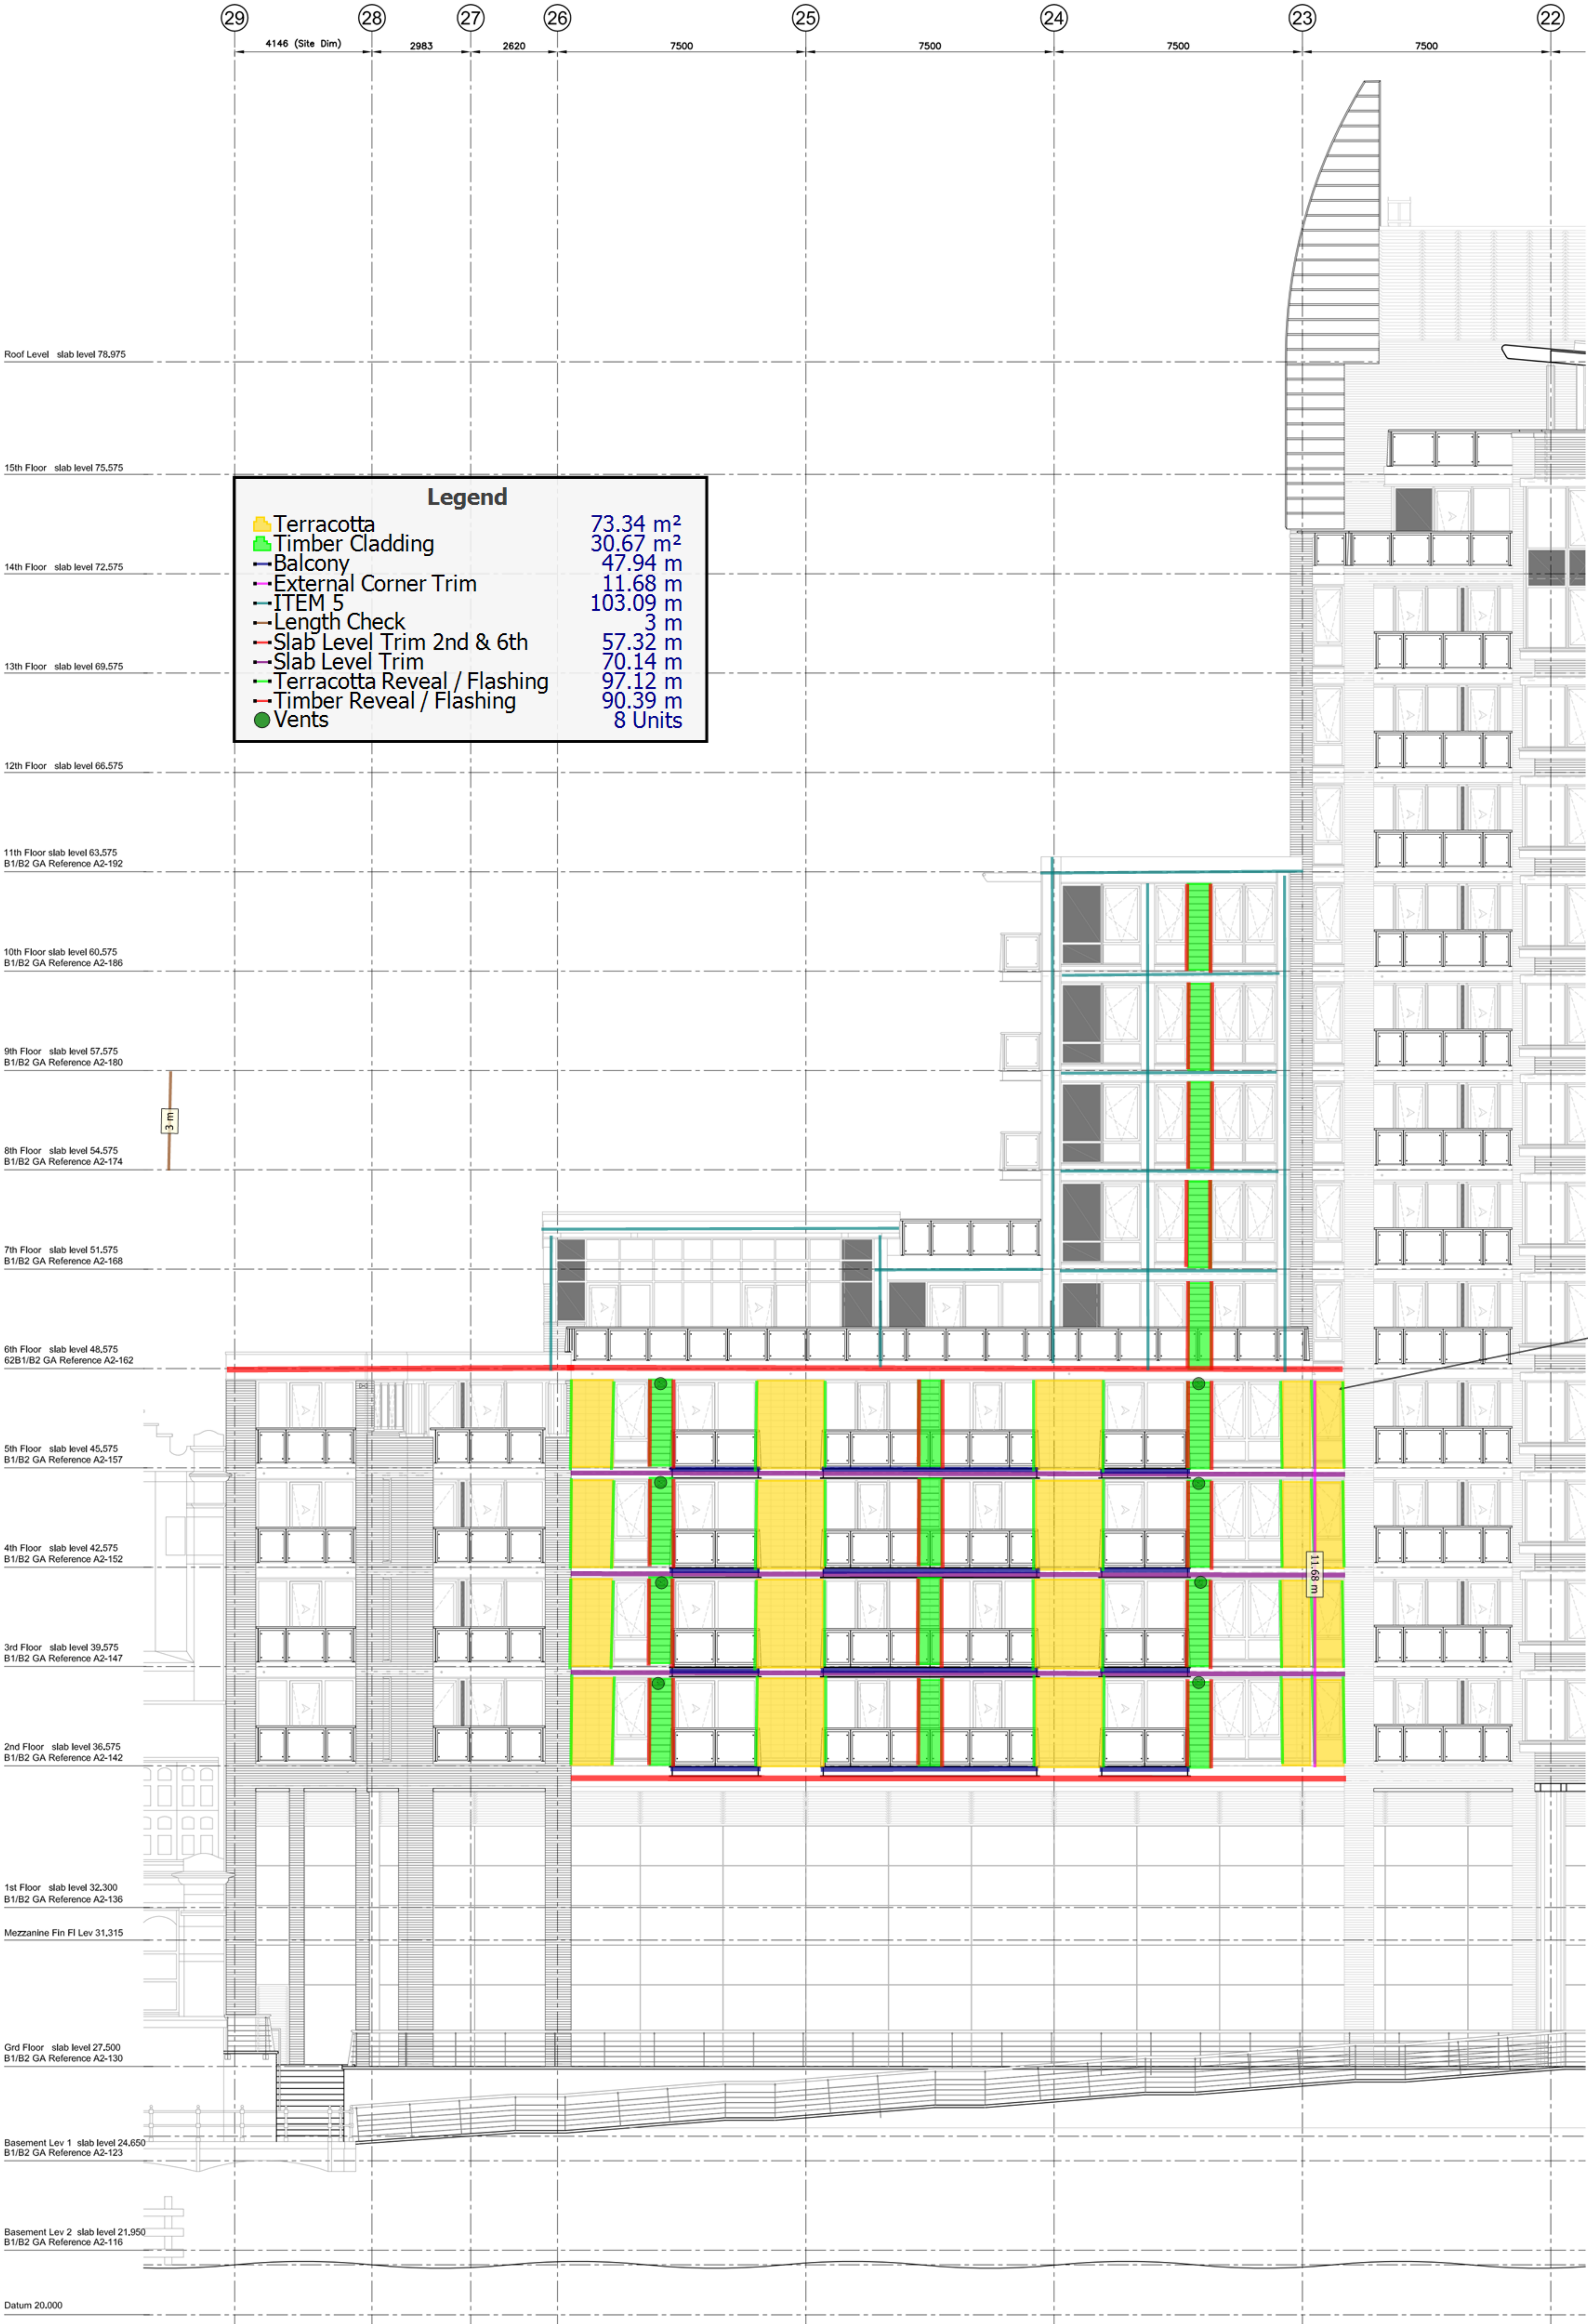

THOMASONS
17 Brewery Yard, Deva City Office Park, Trinity Way,
Manchester M3 7BB | Tel : 0161 839 3993

**LEFT BANK, SPINNINGFIELDS
MANCHESTER
BLOCK B1 & B2
ELEVATION B**

P1	FOR INFORMATION				SPH	18.11.20	AL	
Rev	Description					By	Date	Chkd
Status								
PRELIMINARY								
Drawing No.						Revision		
10543 - 106						P1		
Scale	Size	Drawn	Date	Chkd	Passed			
1:100	A1	SPH	NOV 20	AL	-			