

▼ KST_Top of Existing Roof
FFL 72350

▼ KST_08
FFL 70650

▼ KST_07
FFL 67700

▼ KST_06
FFL 6470

▼ KST_05
FFL 61050

▼ KST_04
FFL 58200


▼ KST_03
FFL 54770

▼ KST_02
FFL 51340

▼ KST_01
FFL 48130

▼ KST_Mezzanine
FFL 45490

▼ KST_GR
FFL 42830

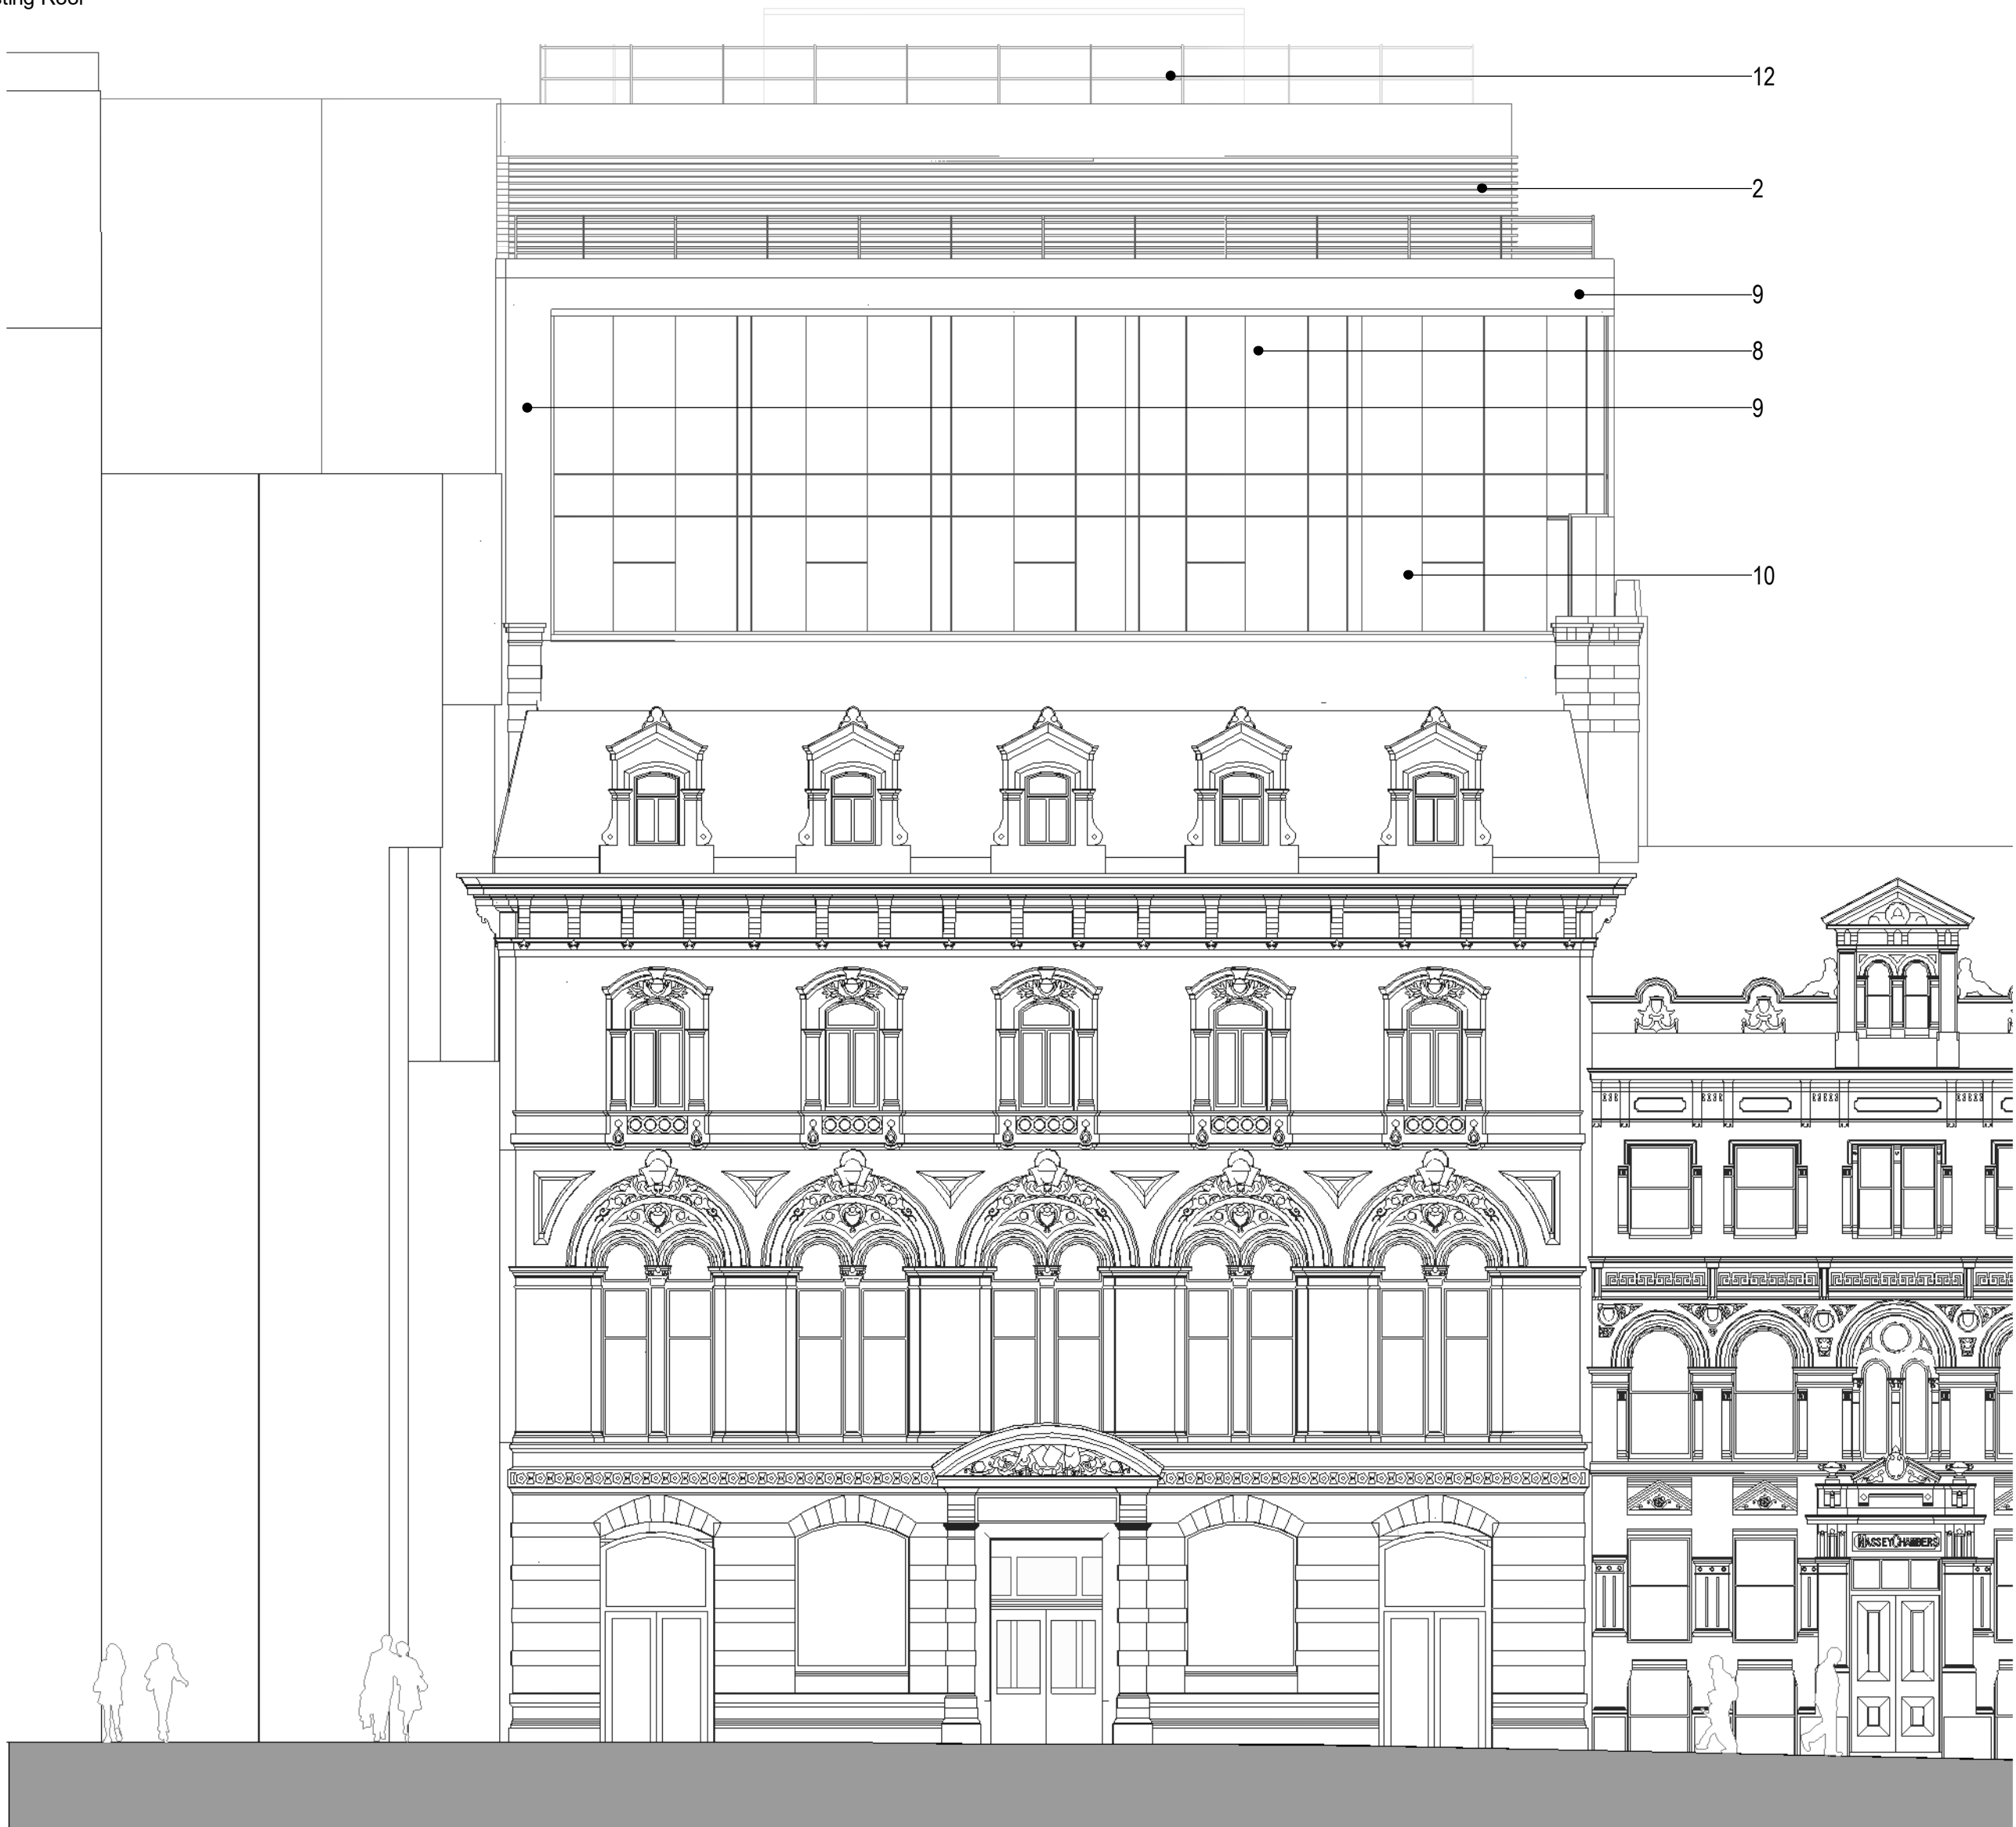

Keyplan

Notes:
Do not scale off this document/drawing/model for any purposes other than those required in connection with the application for planning consent for the project.

This document/drawing/model is prepared for the sole use of EPR Architects' employer and the benefit of the employer's permitted licensees. No liability to any other persons is accepted by EPR Architects.

EPR Architects accepts no liability for any use of this document/drawing/model by parties other than the party for whom it was prepared or for purposes other than those for which it was prepared.

Copyright in the design contained in this document/drawing/model remains vested in EPR Architects.

Scale bar

Material Key:

1. Feature frameless glass box with sliding window.
2. PPC Metal Louvres, dark grey finish.
3. Aluminium PPC window finished in matt black.
4. Inverted Decothane system in dark grey finish.
5. Glass canopy.
6. Full height glazed side panel to meet canopy.
7. Glazed balustrade.
8. Curtain wall glazing.
9. Copper coloured metal rainscreen cladding.
10. Curtain wall glazing with integrated openable windows.
11. Dark Grey metal rainscreen cladding.
12. Key clamp balustrade.

PO1 Town Planning 25.05.21 SH DB

No. Revision Date Initial Chk'd

EPR Architects

30 Millbank, London SW1P 4DU
+44(0)20 79327600
www.epr.co.uk

King Street Townhouse

Existing GA Elevations

North West Elevation

Scale @A2 Status Suitability Revision

1 : 100 Planning **S2 - PO1**

Project Code Originator Zone Level Type Role Class No

11177 - EPR - 00 - NW - TP - A - 04-0400