


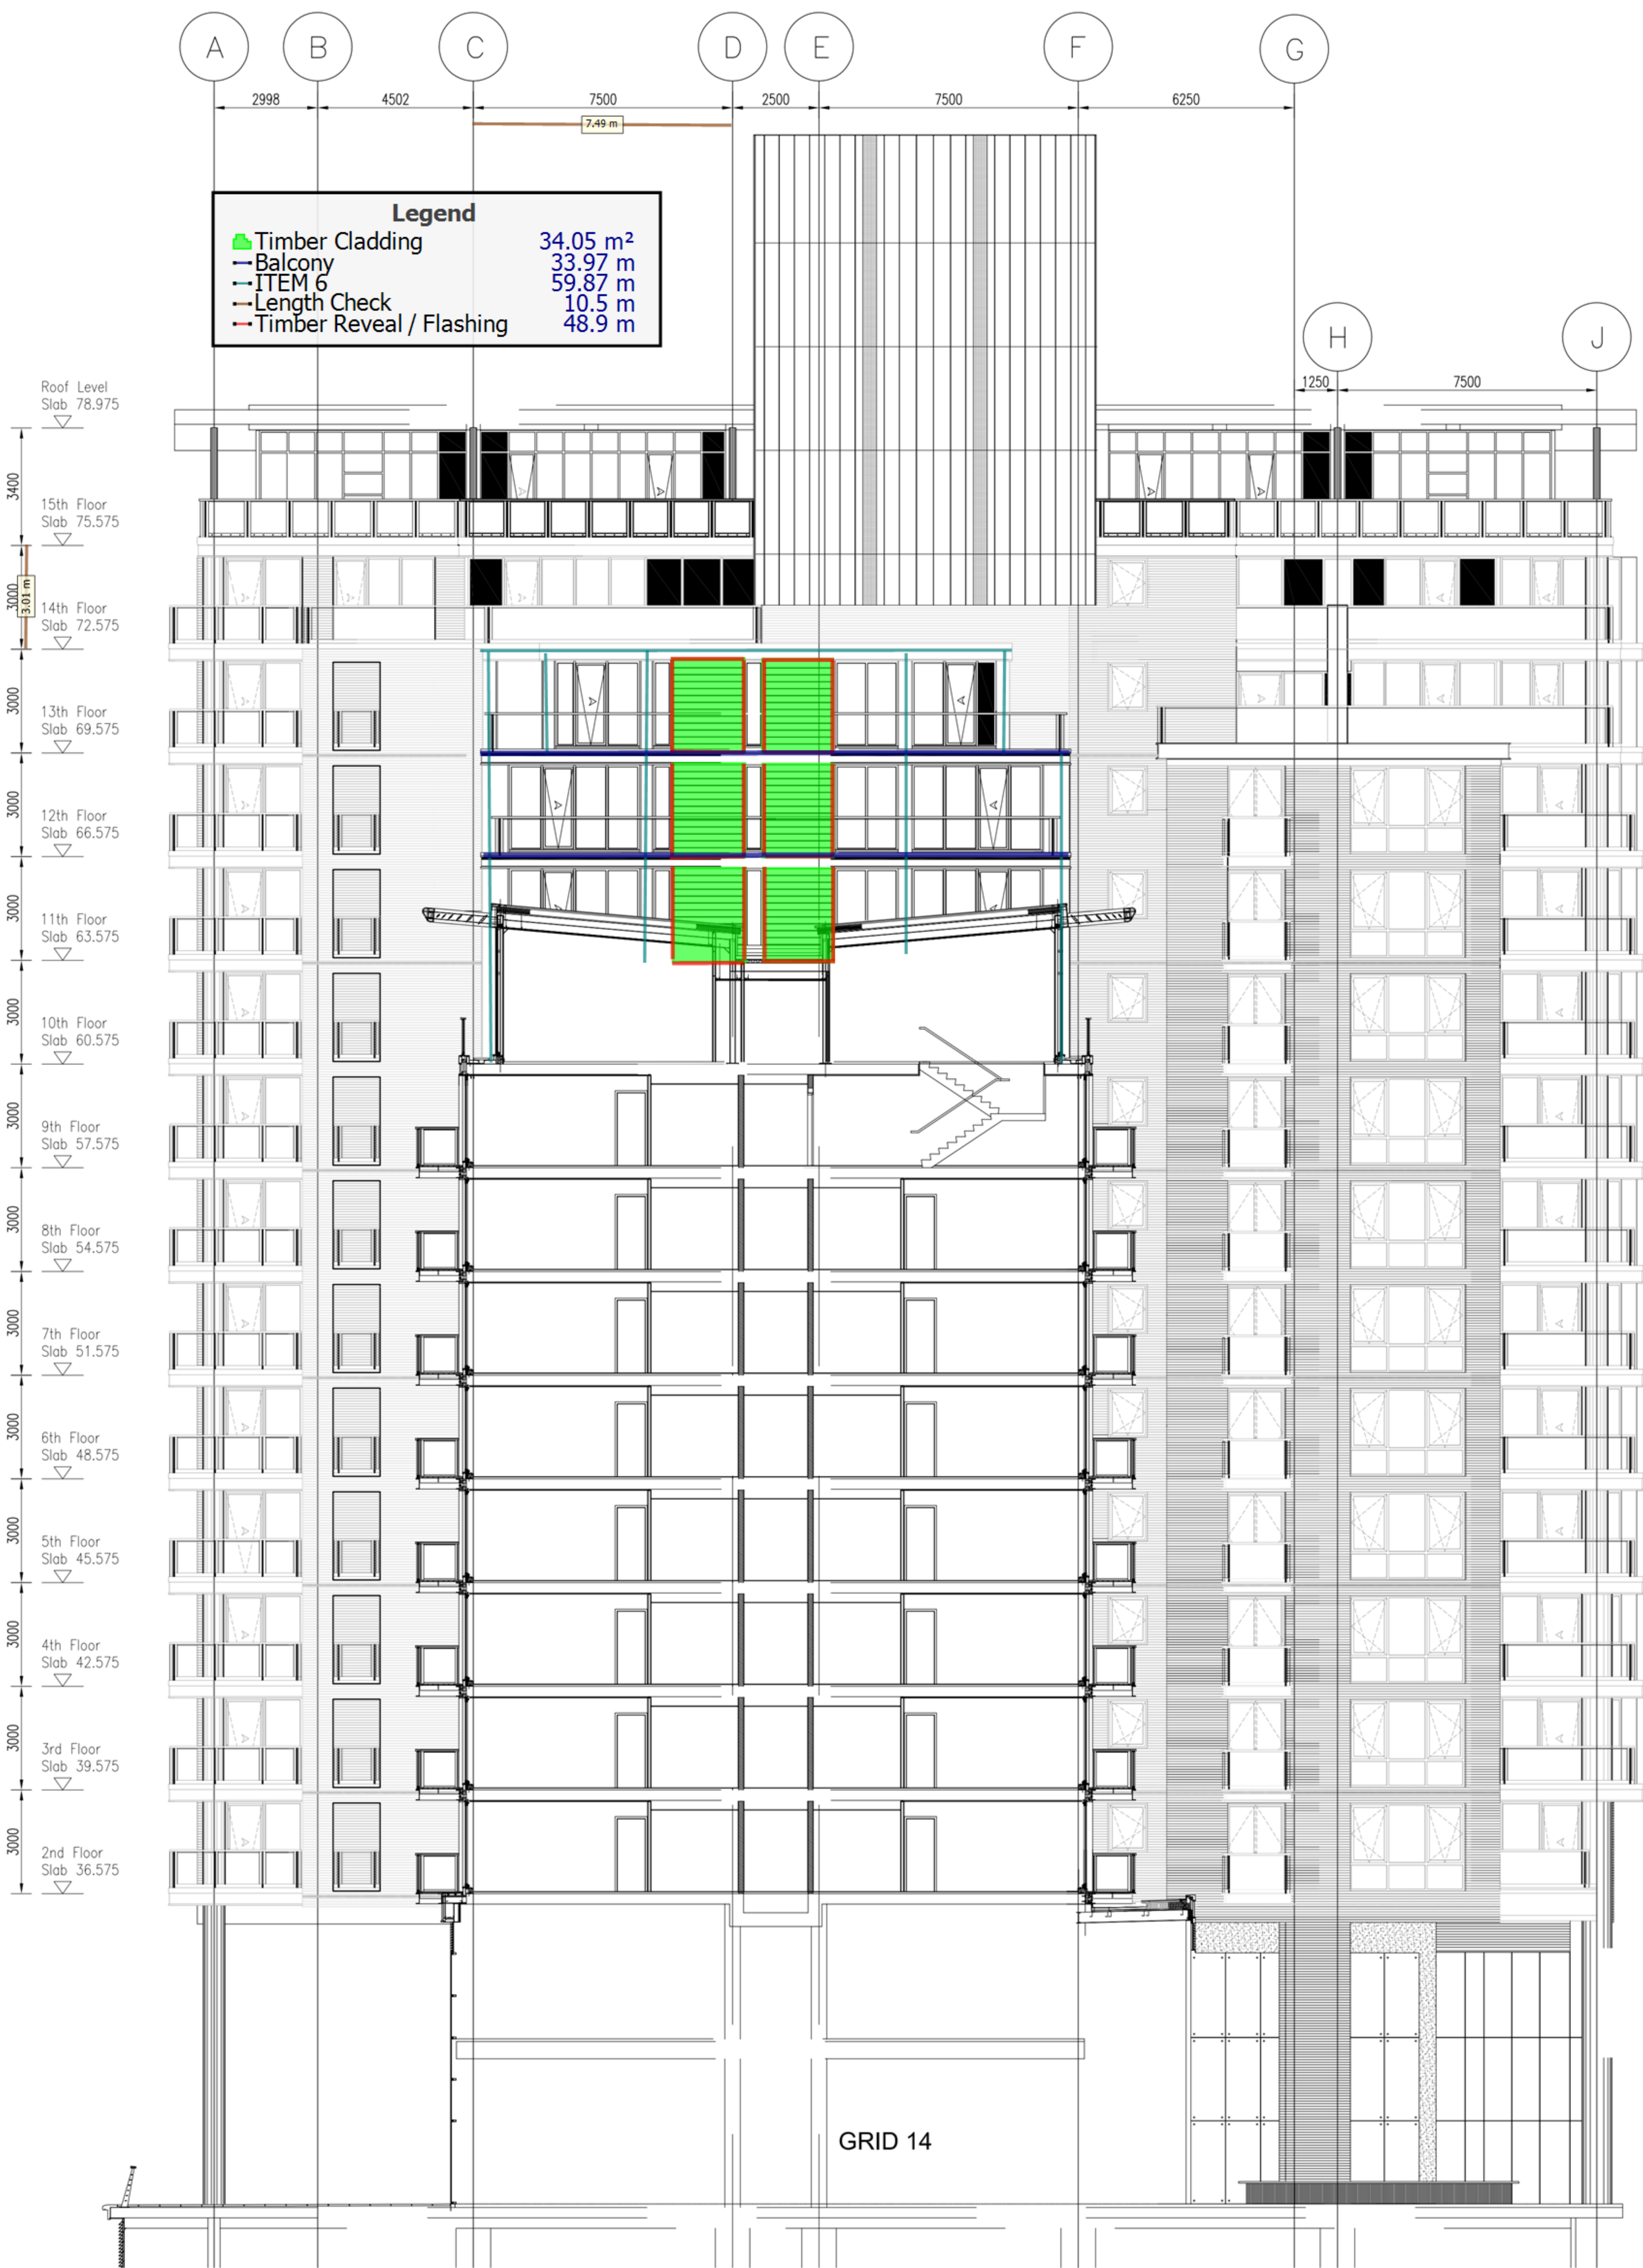

0m 2m 4m 6m 8m 10m
VISUAL SCALE 1:100 @ A1



LEFT BANK, SPINNINGFIELDS
MANCHESTER
BLOCK B5
ELEVATION Grid 14

P1	FOR INFORMATION			SPH	18.11.20	AL
Rev	Description			By	Date	Chkd
Status	PRELIMINARY					
Drawing No.	10543 - 111			Revision P1		
Scale	1:100	Size	A1	Drawn	BB	Date
					NOV 20	Chkd
					SPH	Passed
					-	