
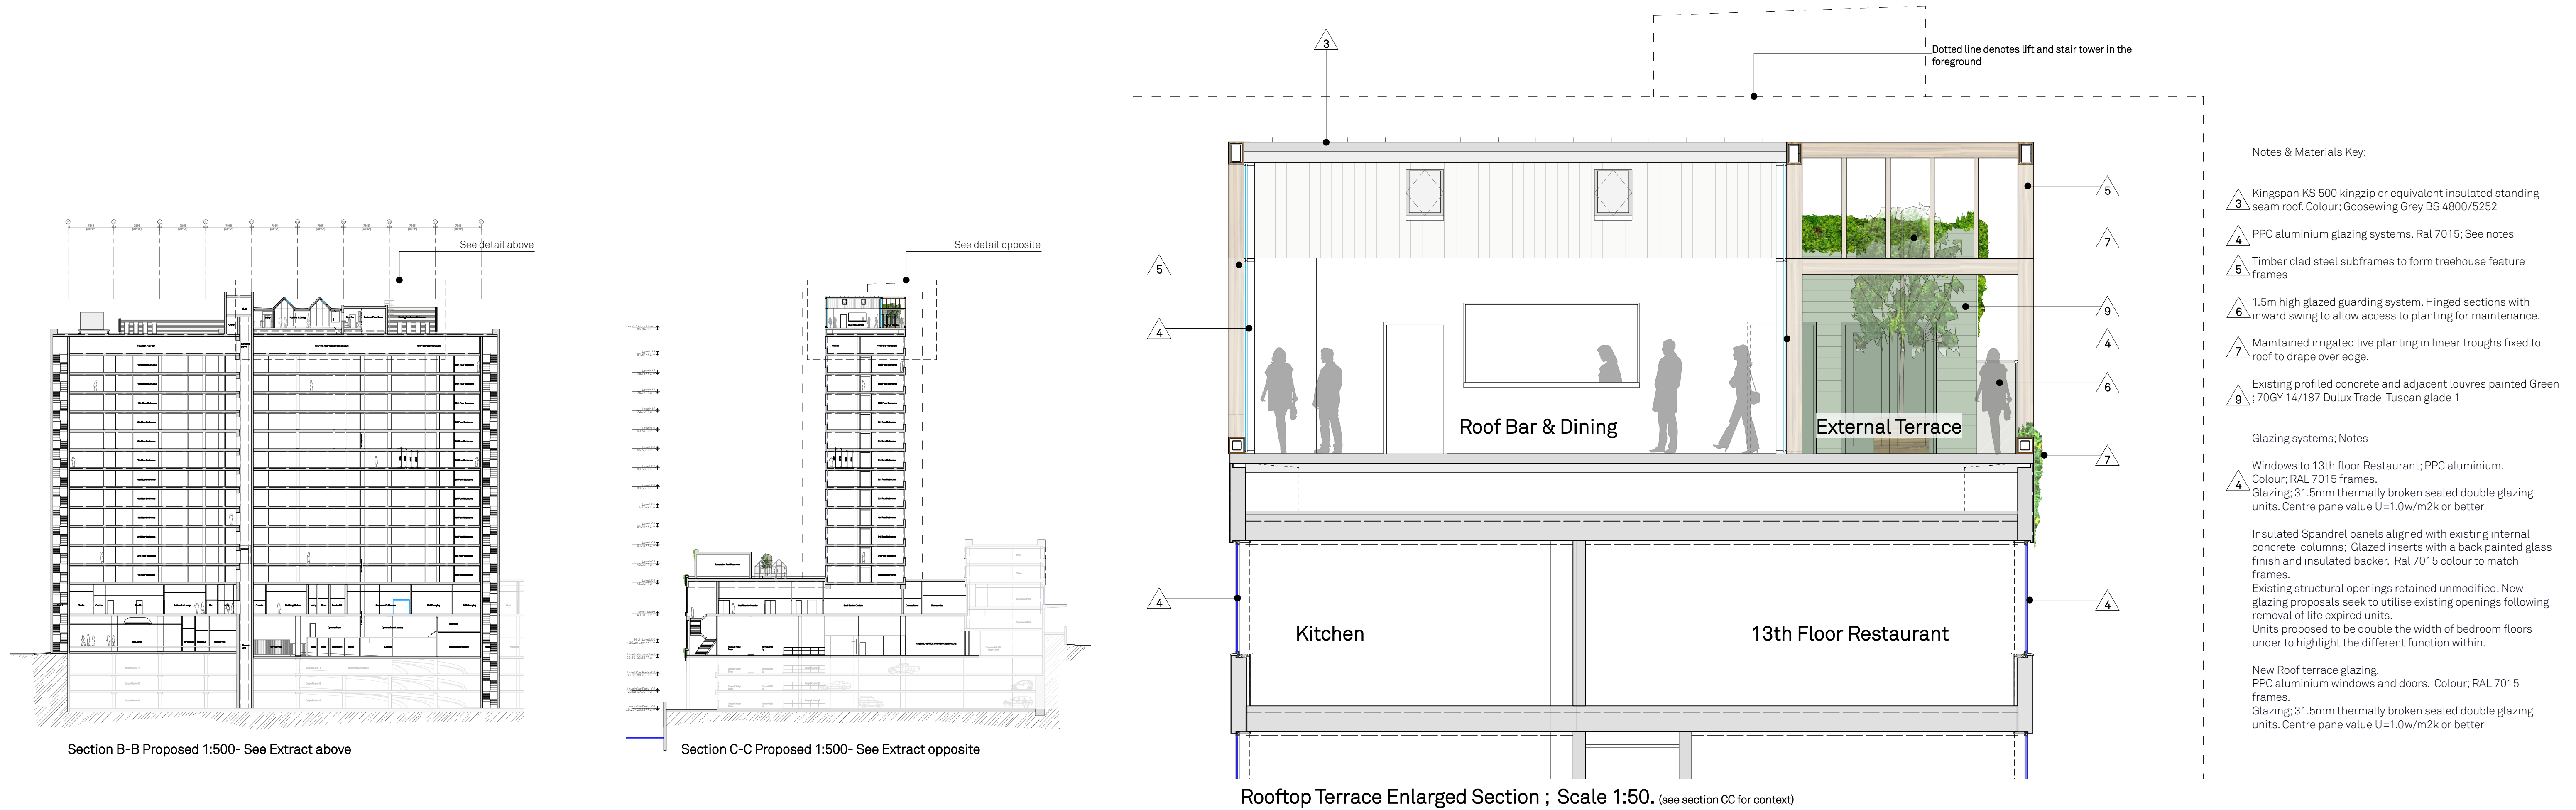


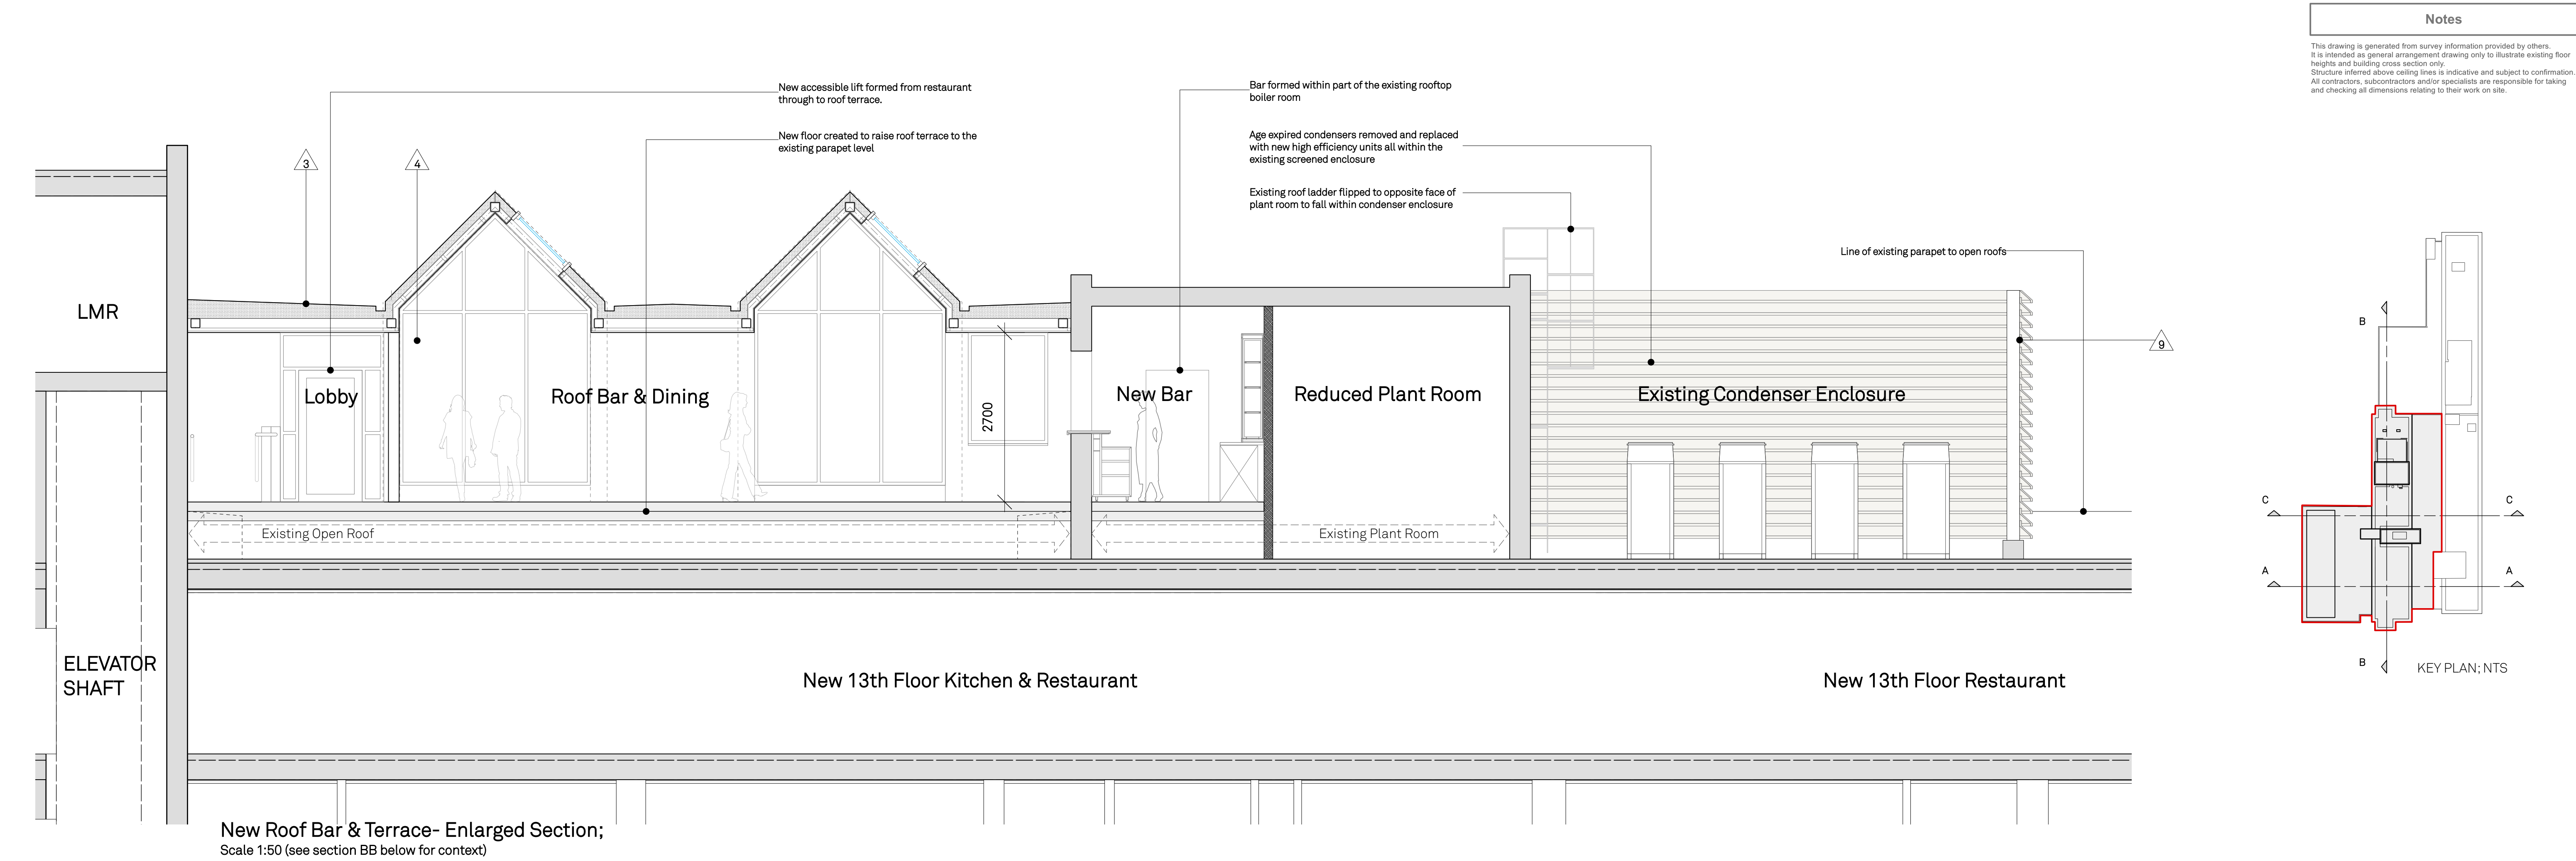

Notes:
Rev A: 23/04/21 Section reference lines updated

Project Name: Renaissance		Title: Hotel- Block 3 New Roof Terrace Sections	
Drawn: DB	Checked: RG	Status: Planning	Project: 150
Details: 29/03/21		Issued for Planning	
		Drawing No: B3_08_2200	Rev: A
		Scale: 1:50 @A1	

Jon Matthews Architects

22 City Tower, Picadilly Plaza, New York St, Manchester, M1 4BT

0161 974 3690

Copyright of this drawing is vested in Jon Matthews Architects and must not be copied or reproduced without written consent. Figured dimensions only are to be taken from this drawing. Do not scale from this drawing. For full company disclosure please visit www.jonmatthewsarchitects.com