


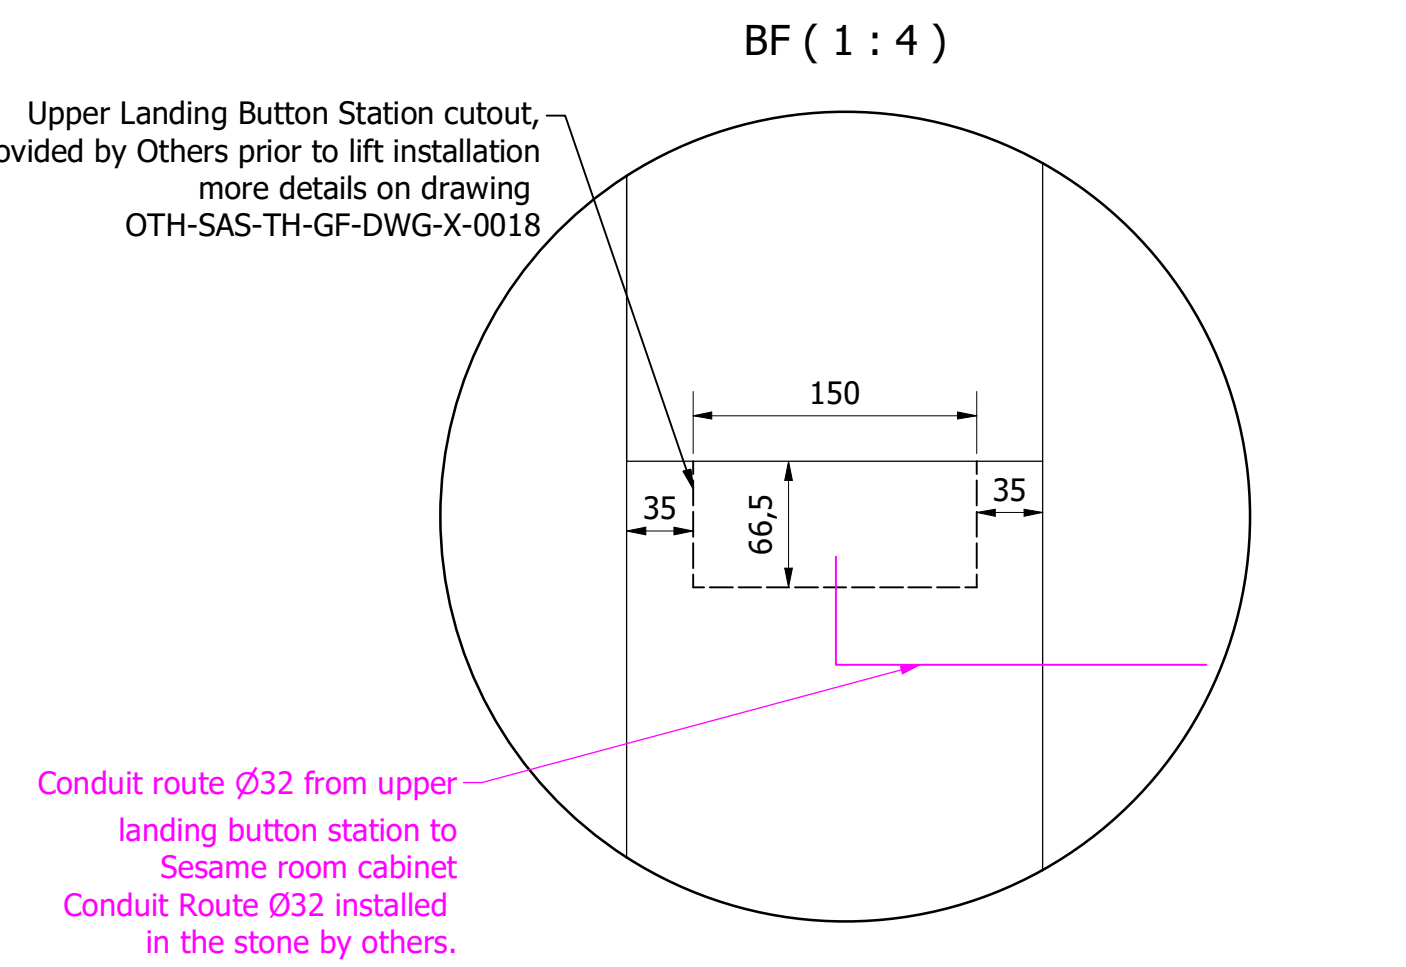

For exact conduit route locations and associated BWICs, please refer to Arup and Purcell information.

		OTH-SAS-TH-GF-DWG-X-0015		Status S3	Revision P09
This drawing and the information it contains is the property of Sesame Access LTD, and must not be copied or issued to any third party	Designed by K. Porwol	Checked by S.J. Lyons	Date 14.07.2021	Project Name: OTH-SAS-TH-GF-DWG-X-0015	Revision P09
			Sesame ACCESS FOR ALL Unit 1, Cumberland Works Winterhill Business Park Surrey, KT14 7JL Tel: +44 (0)1789 440088 Fax: +44 (0)1789 705252 Email: foia@sesameaccess.com www.welcome.sesameaccess.com	Pit Trim Installation Sheet 3 / 6	