


FIRE STRATEGY - KEY

Individual apartment to include stand alone BS9399 part 6 fire alarm

- FD 30s** Fire door with 30 mins fire rating and intumescent seal
- SD** Smoke Detector
- SDH** Smoke Detector at high level with hot rod (where used is over 800mm)
- HD** Heat Detector fitted in kitchen
- Red dashed line** Protected area to provide 60 mins fire protection

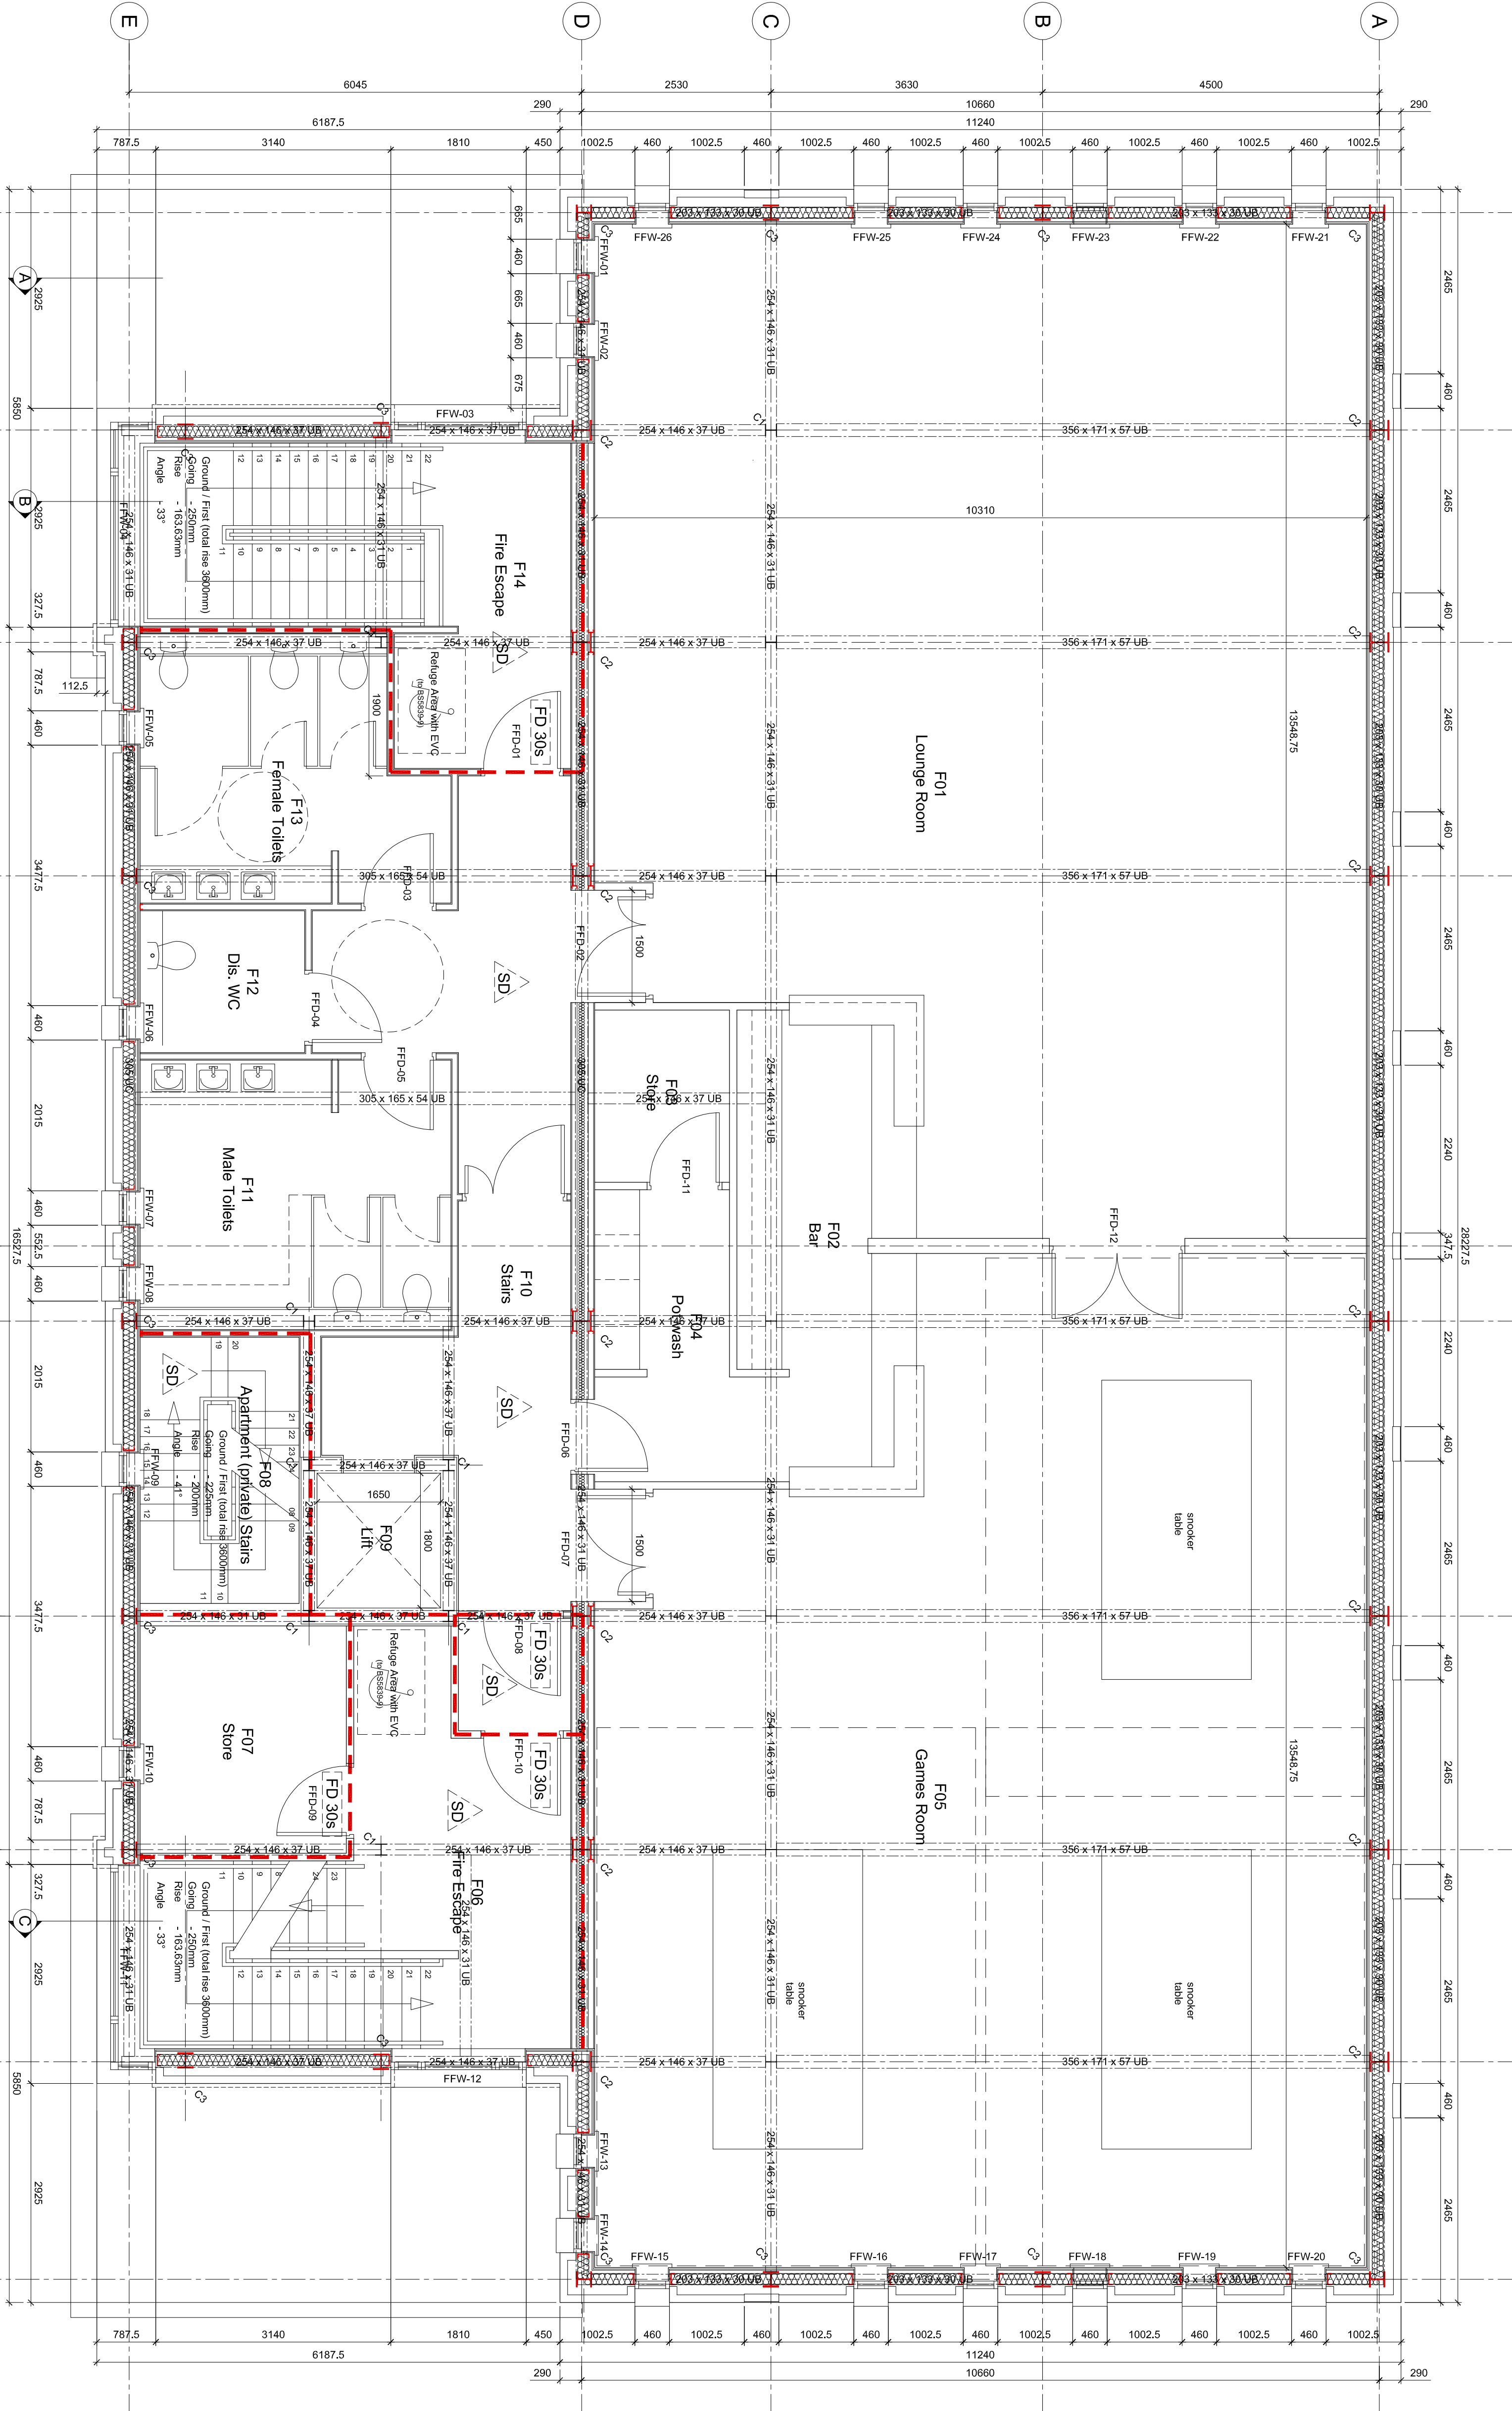

First Floor Plan