


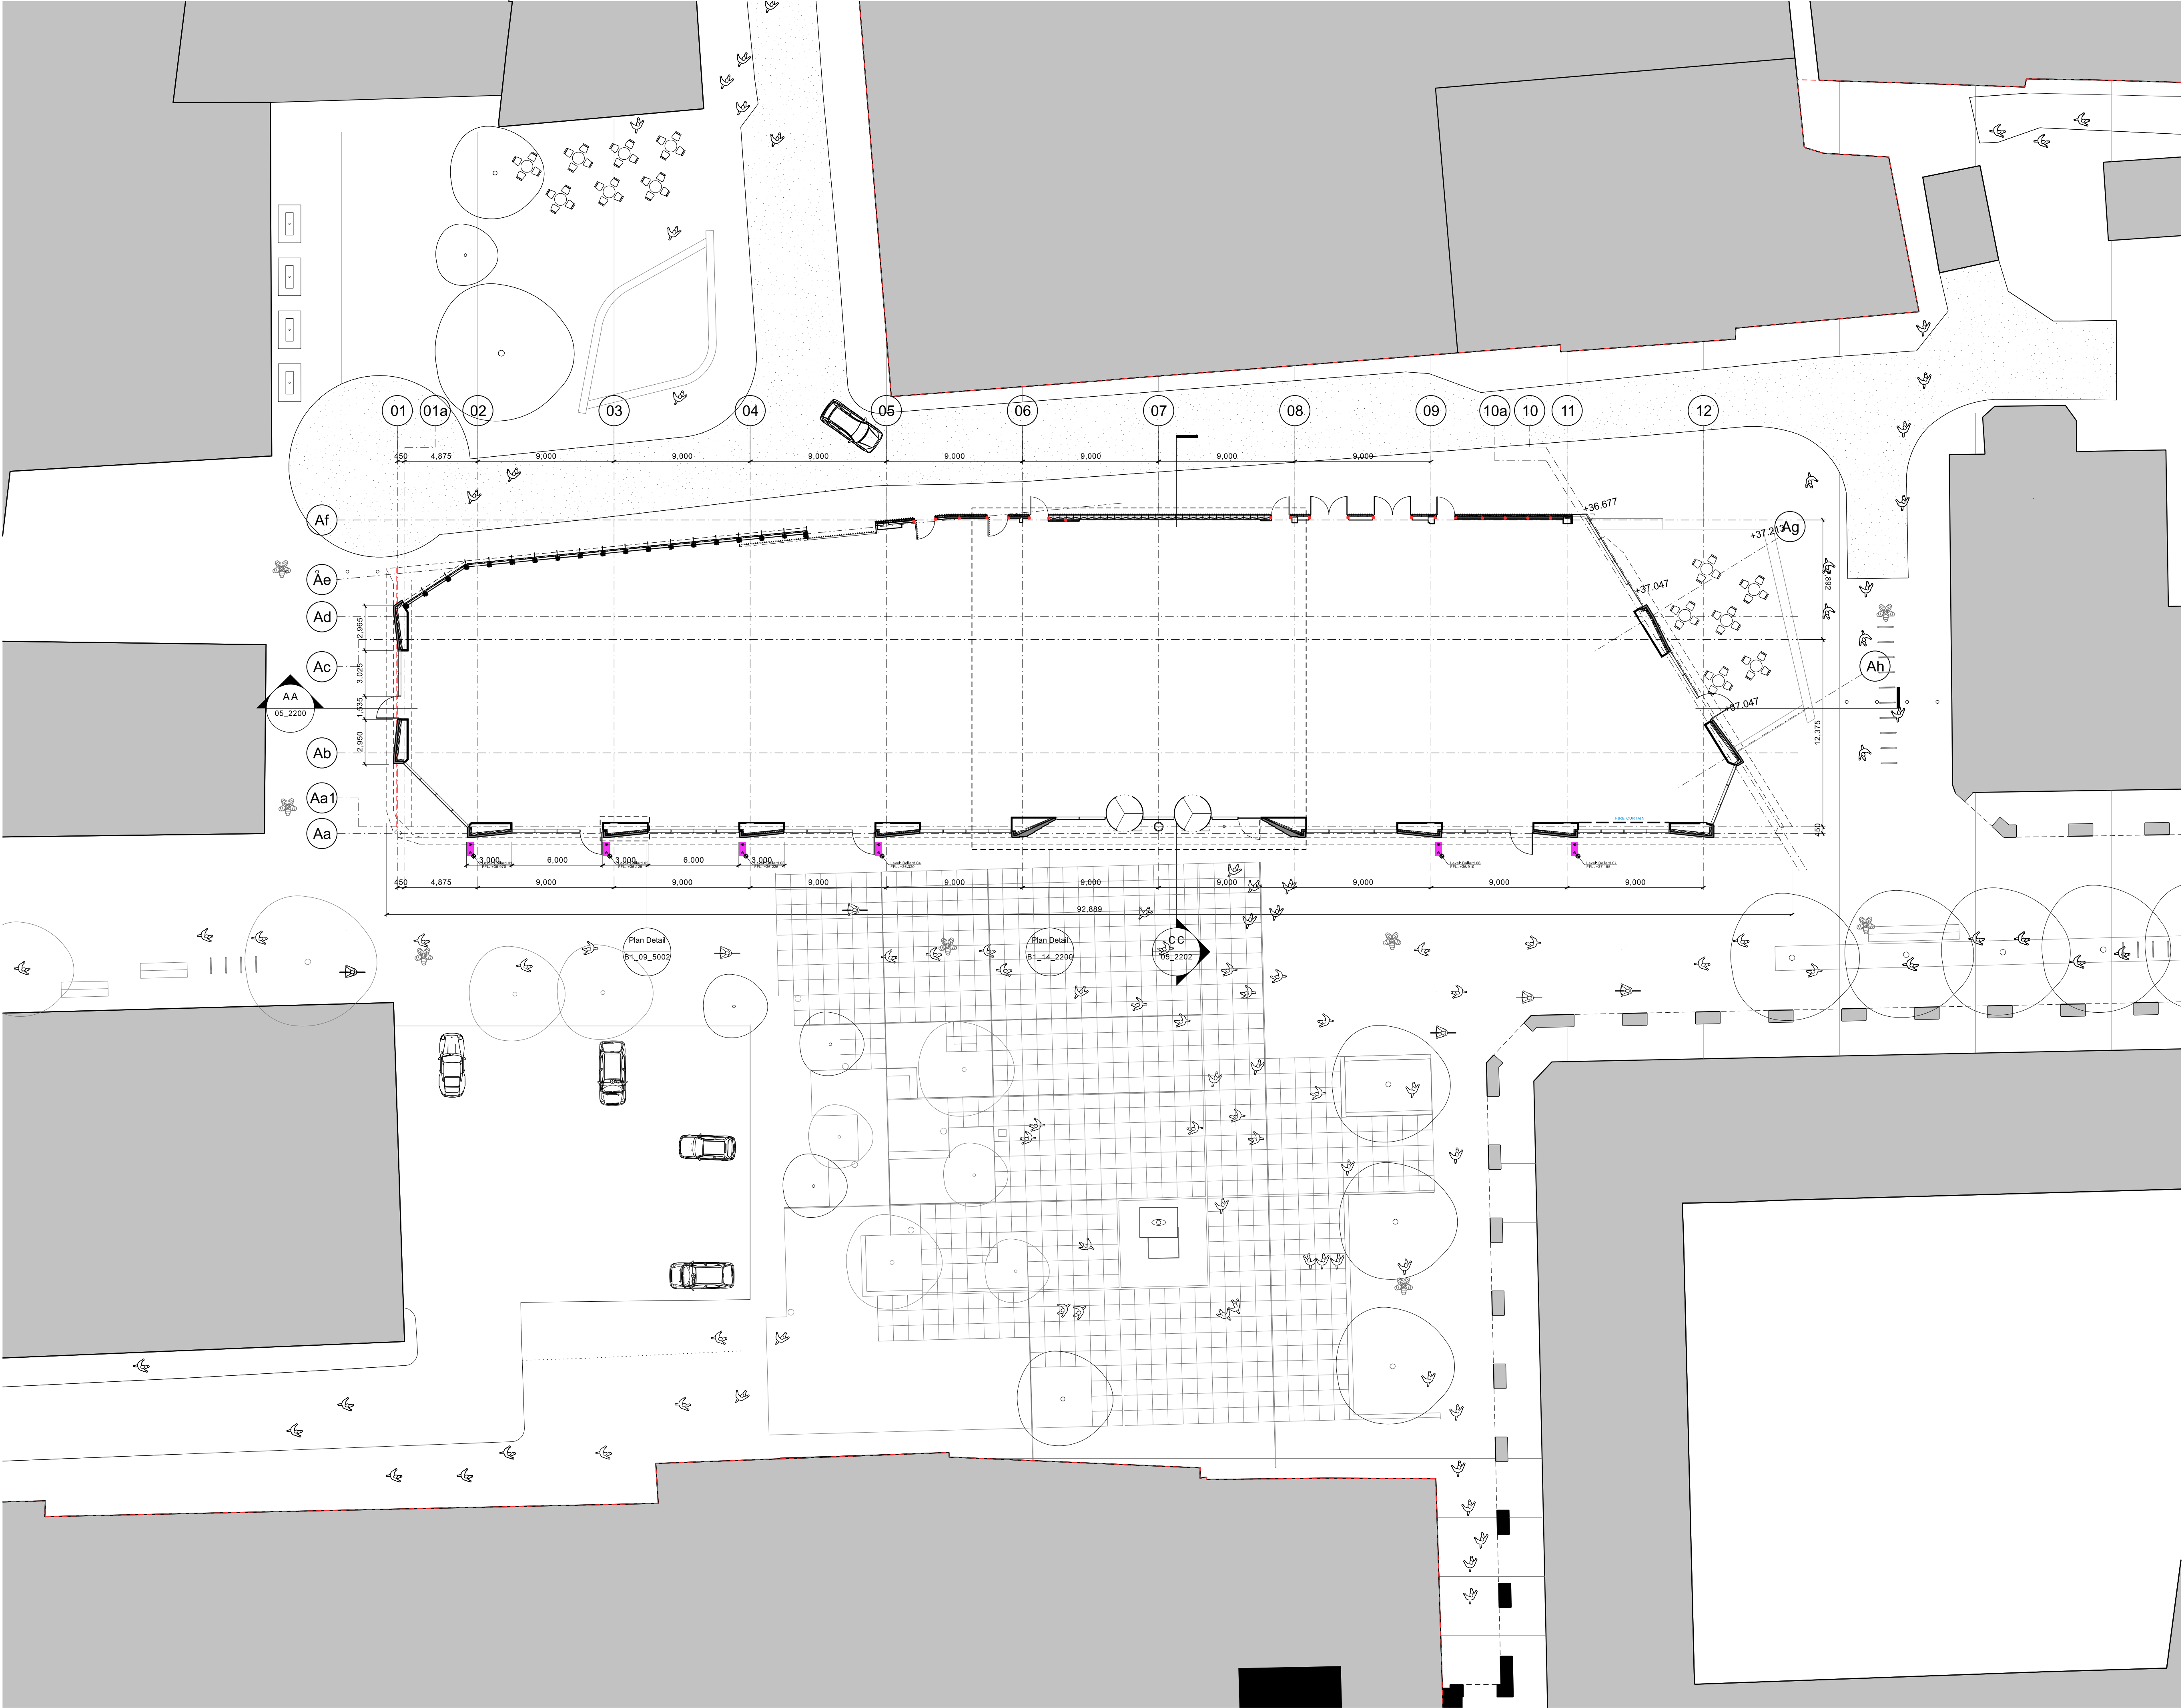

Copyright of this drawing is vested in Jon Matthews Architects and must not be copied or reproduced without written consent. All dimensions are to be taken from this drawing. Do not scale from this drawing.

All Contractors must refer to this drawing and are responsible for checking all dimensions relative to their work. Jon Matthews Architects are to be advised of any variation between drawings and site conditions.

External site drawings should be used only and should not be relied upon for construction.

All dimensions and levels should be taken only from the volume indicated on the drawings.

CONSTRUCTION: It is considered that the proposed works are within the scope of a competent Contractor and as such no unusual hazards have been identified, save to those of a competent Contractor.

KEY PLAN:

KEY:

- Fire Curtain (FP-501)

Revision

In Abeyance

01 Counterweight Door - Check if Banned - OMITTED

02 Risk: Shaft wall inside lift core will need scaffolding to construct - OMITTED

03 Risk of Falling - OMITTED

04 Risk minimum head height of 2400mm

30/04/21 First Issue

REV: DATE: DETAILS:

22A City Tower
Piccadilly Plaza
New York St
Manchester
M1 4BT

Jon Matthews Architects

PROJECT:
Brazennose House

TITLE:
Ground Floor
External Bollard Positions

SCALE: 1:200 A1

ORIGIN DATE: 30.04.21

DRAWN: TR

CHECKED: JC

STATUS:
Stage 5 - Final Design

PROJECT: 05219

DRAWING NO: _B1_15_2200

REV: -