


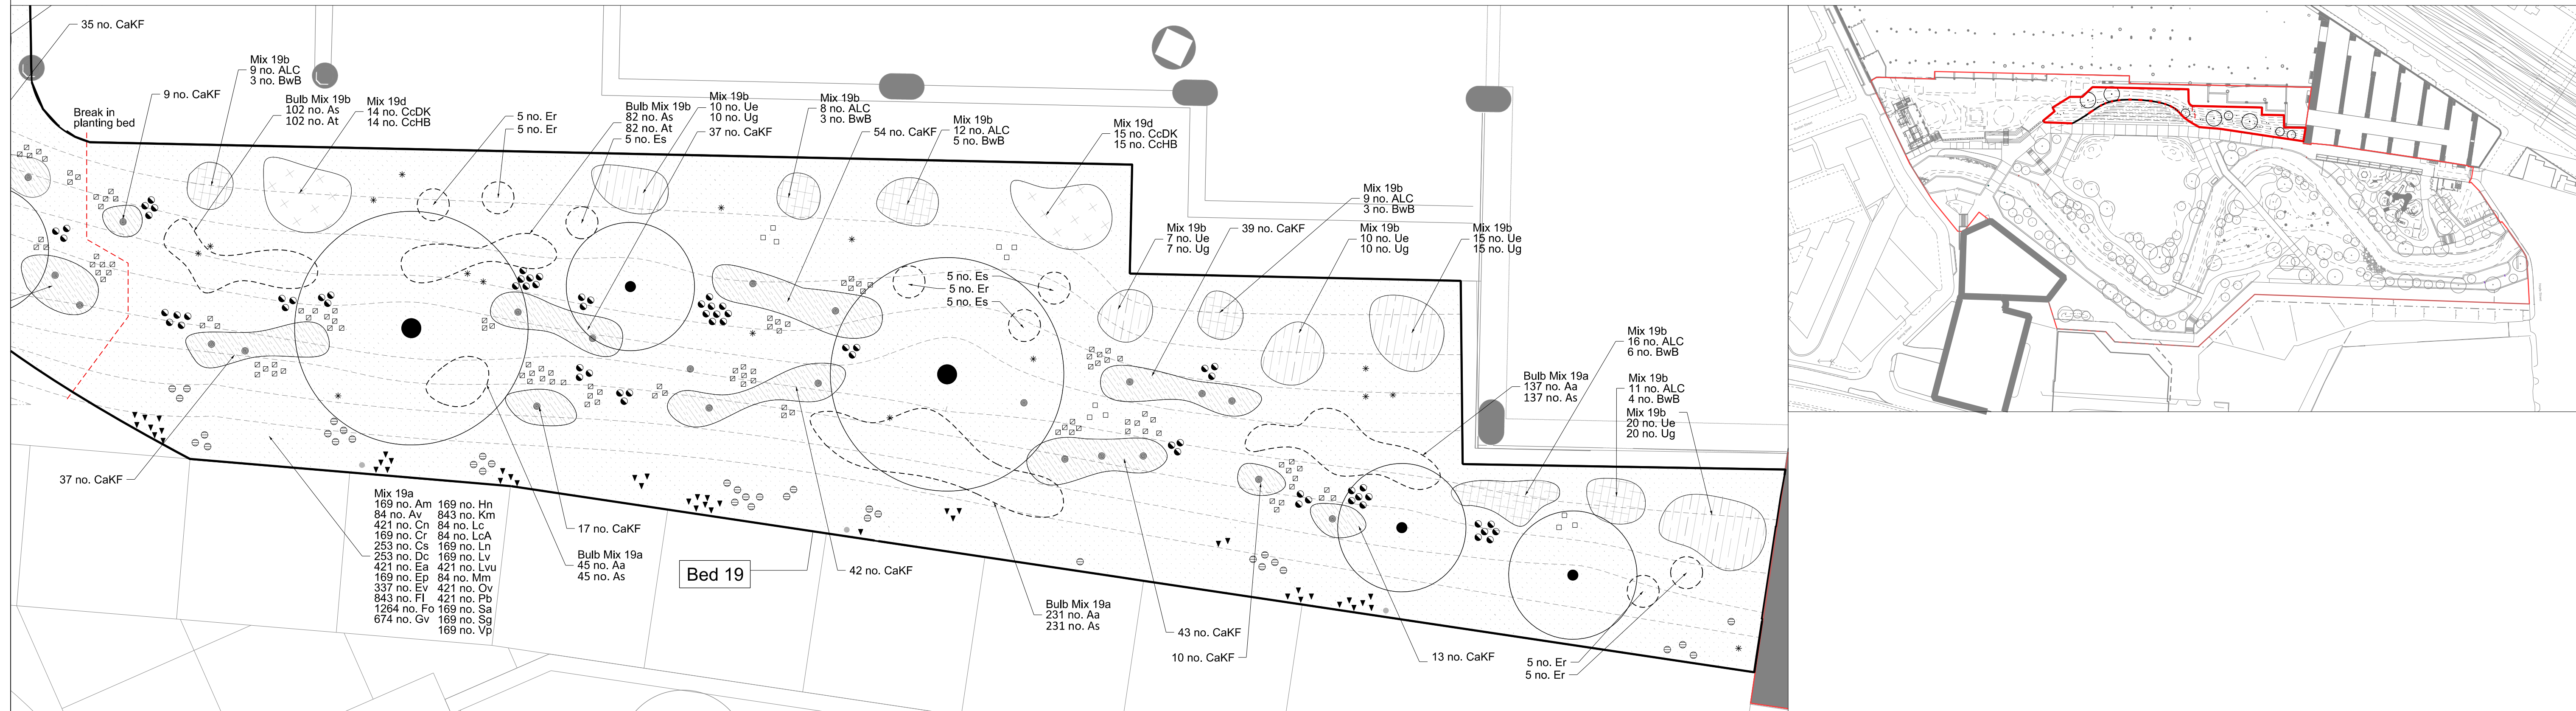

General Notes No implied licence exists. This drawing should not be used to calculate areas for the purposes of valuation. Do not scale this drawing. All dimensions to be checked on site by the contractor and such dimensions to be their responsibility. All work must comply with relevant British Standards and Building Regulations requirements. Drawing errors and omissions to be reported to the architect.	Notes	Bed 19 *Please refer to: Planting Schedule 0345-SEW-ZZ-00-DR-L-PL1107 (Bed 19) for full specification of species. Parental(s): - Calceintha nepeta 'Blue Cloud' - Sedlaka speciosa* - Fendia communis* - Lactia spicata 'Alba' - Verbena officinalis var. grandiflora 'Bampton' - Gaura lindheimeri 'The Bride' - Stipa gigantea*	Planting plans to be read in conjunction with Tree species 04 0345-SEW-ZZ-00-DR-L-PL1119		Keyplan
					Scale Bar
				P001 05.03.21 PLANNING SEW Rev Date Reason for Issue Chk	Project Mayfield Park