


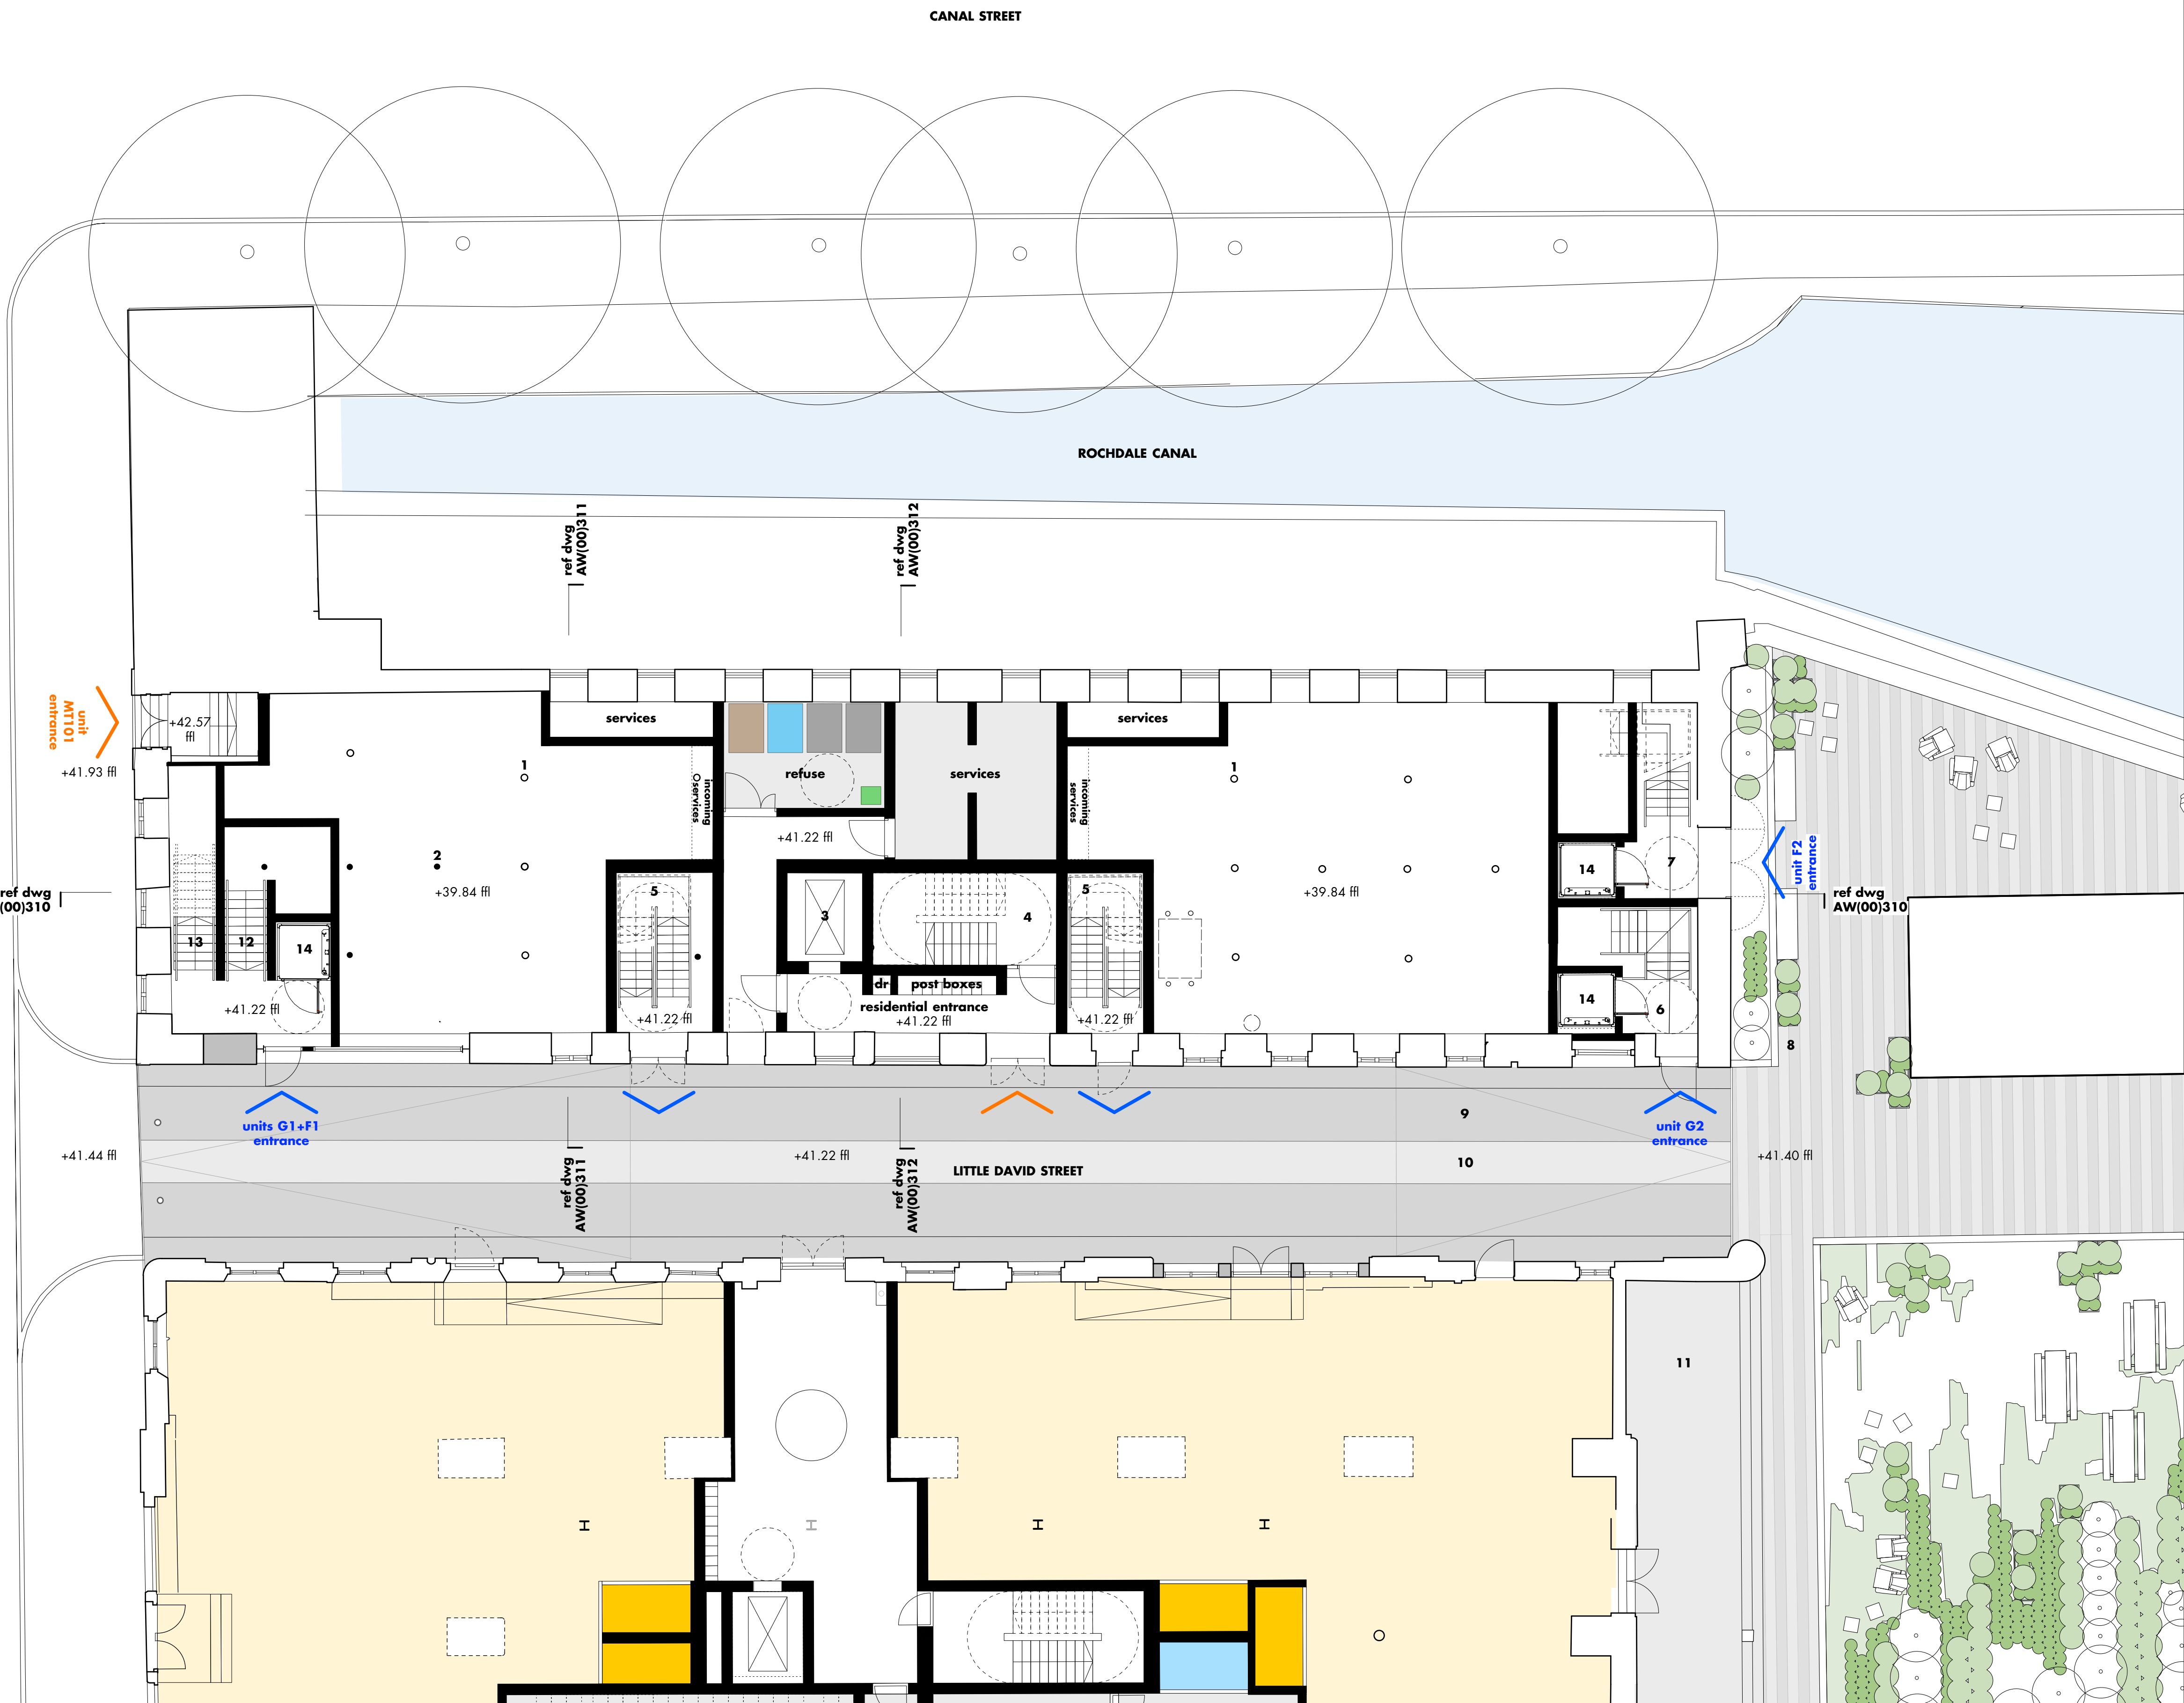

- 1 existing columns
- 2 new columns to match existing
- 3 lift
- 4 circulation/escape stair
- 5 escape stairs serving units G1/G2 (basement) + F1/F2 (upper ground)
- 6 access stairs to units G2 in basement
- 7 access stairs to units F2 in upper ground
- 8 shrubs and grass according to planning permission reference 112034/FO/2016/C2
- 9 existing cobbles re-laid
- 10 central zone in light grey paving 800 x 400mm modules for refuse transportation
- 11 sunken seating area for minshull house commercial unit
- 12 access stairs to units G1 in basement
- 13 access stairs to units F1 in upper ground
- 14 platform lift

external wall re-instated

commercial entrance/egress

residential entrance/egress

note
refer to dwg AW (00) 002 for landscape proposals

g • planning re-issue - managerial offices retained	xx 08 17 • hlm • ms
f • planning issue	09 02 17 • hlm • ms
e • planning issue	20 01 17 • ch • hlm
d • draft planning issue	14.12.16 • ch • hlm
c • draft planning issue	10.11.16 • hlm • ms
b • work stage 2	28.07.16 • hlm • ms
a • draft work stage 2	14.07.16 • ajd • hlm
- • first issue	27.05.16 • hlm • ms
rev • description	issued • drawn • checked

shedkm	+44 (0)151 709 8211 +44 (0)207 253 8881
project	kampus • listed buildings
client	ASDL
drawing number	AW(00)141g
scale	100 @ a1
status	work stage 3

proposed ga plan • minto ground floor

do not scale from this drawing • all dimensions are to be set out and checked on site prior to starting construction • any discrepancy found between information given on this drawing and that given elsewhere or recorded on site shall be brought to the attention of the project architect immediately

proposed ga plans • minto ground floor