


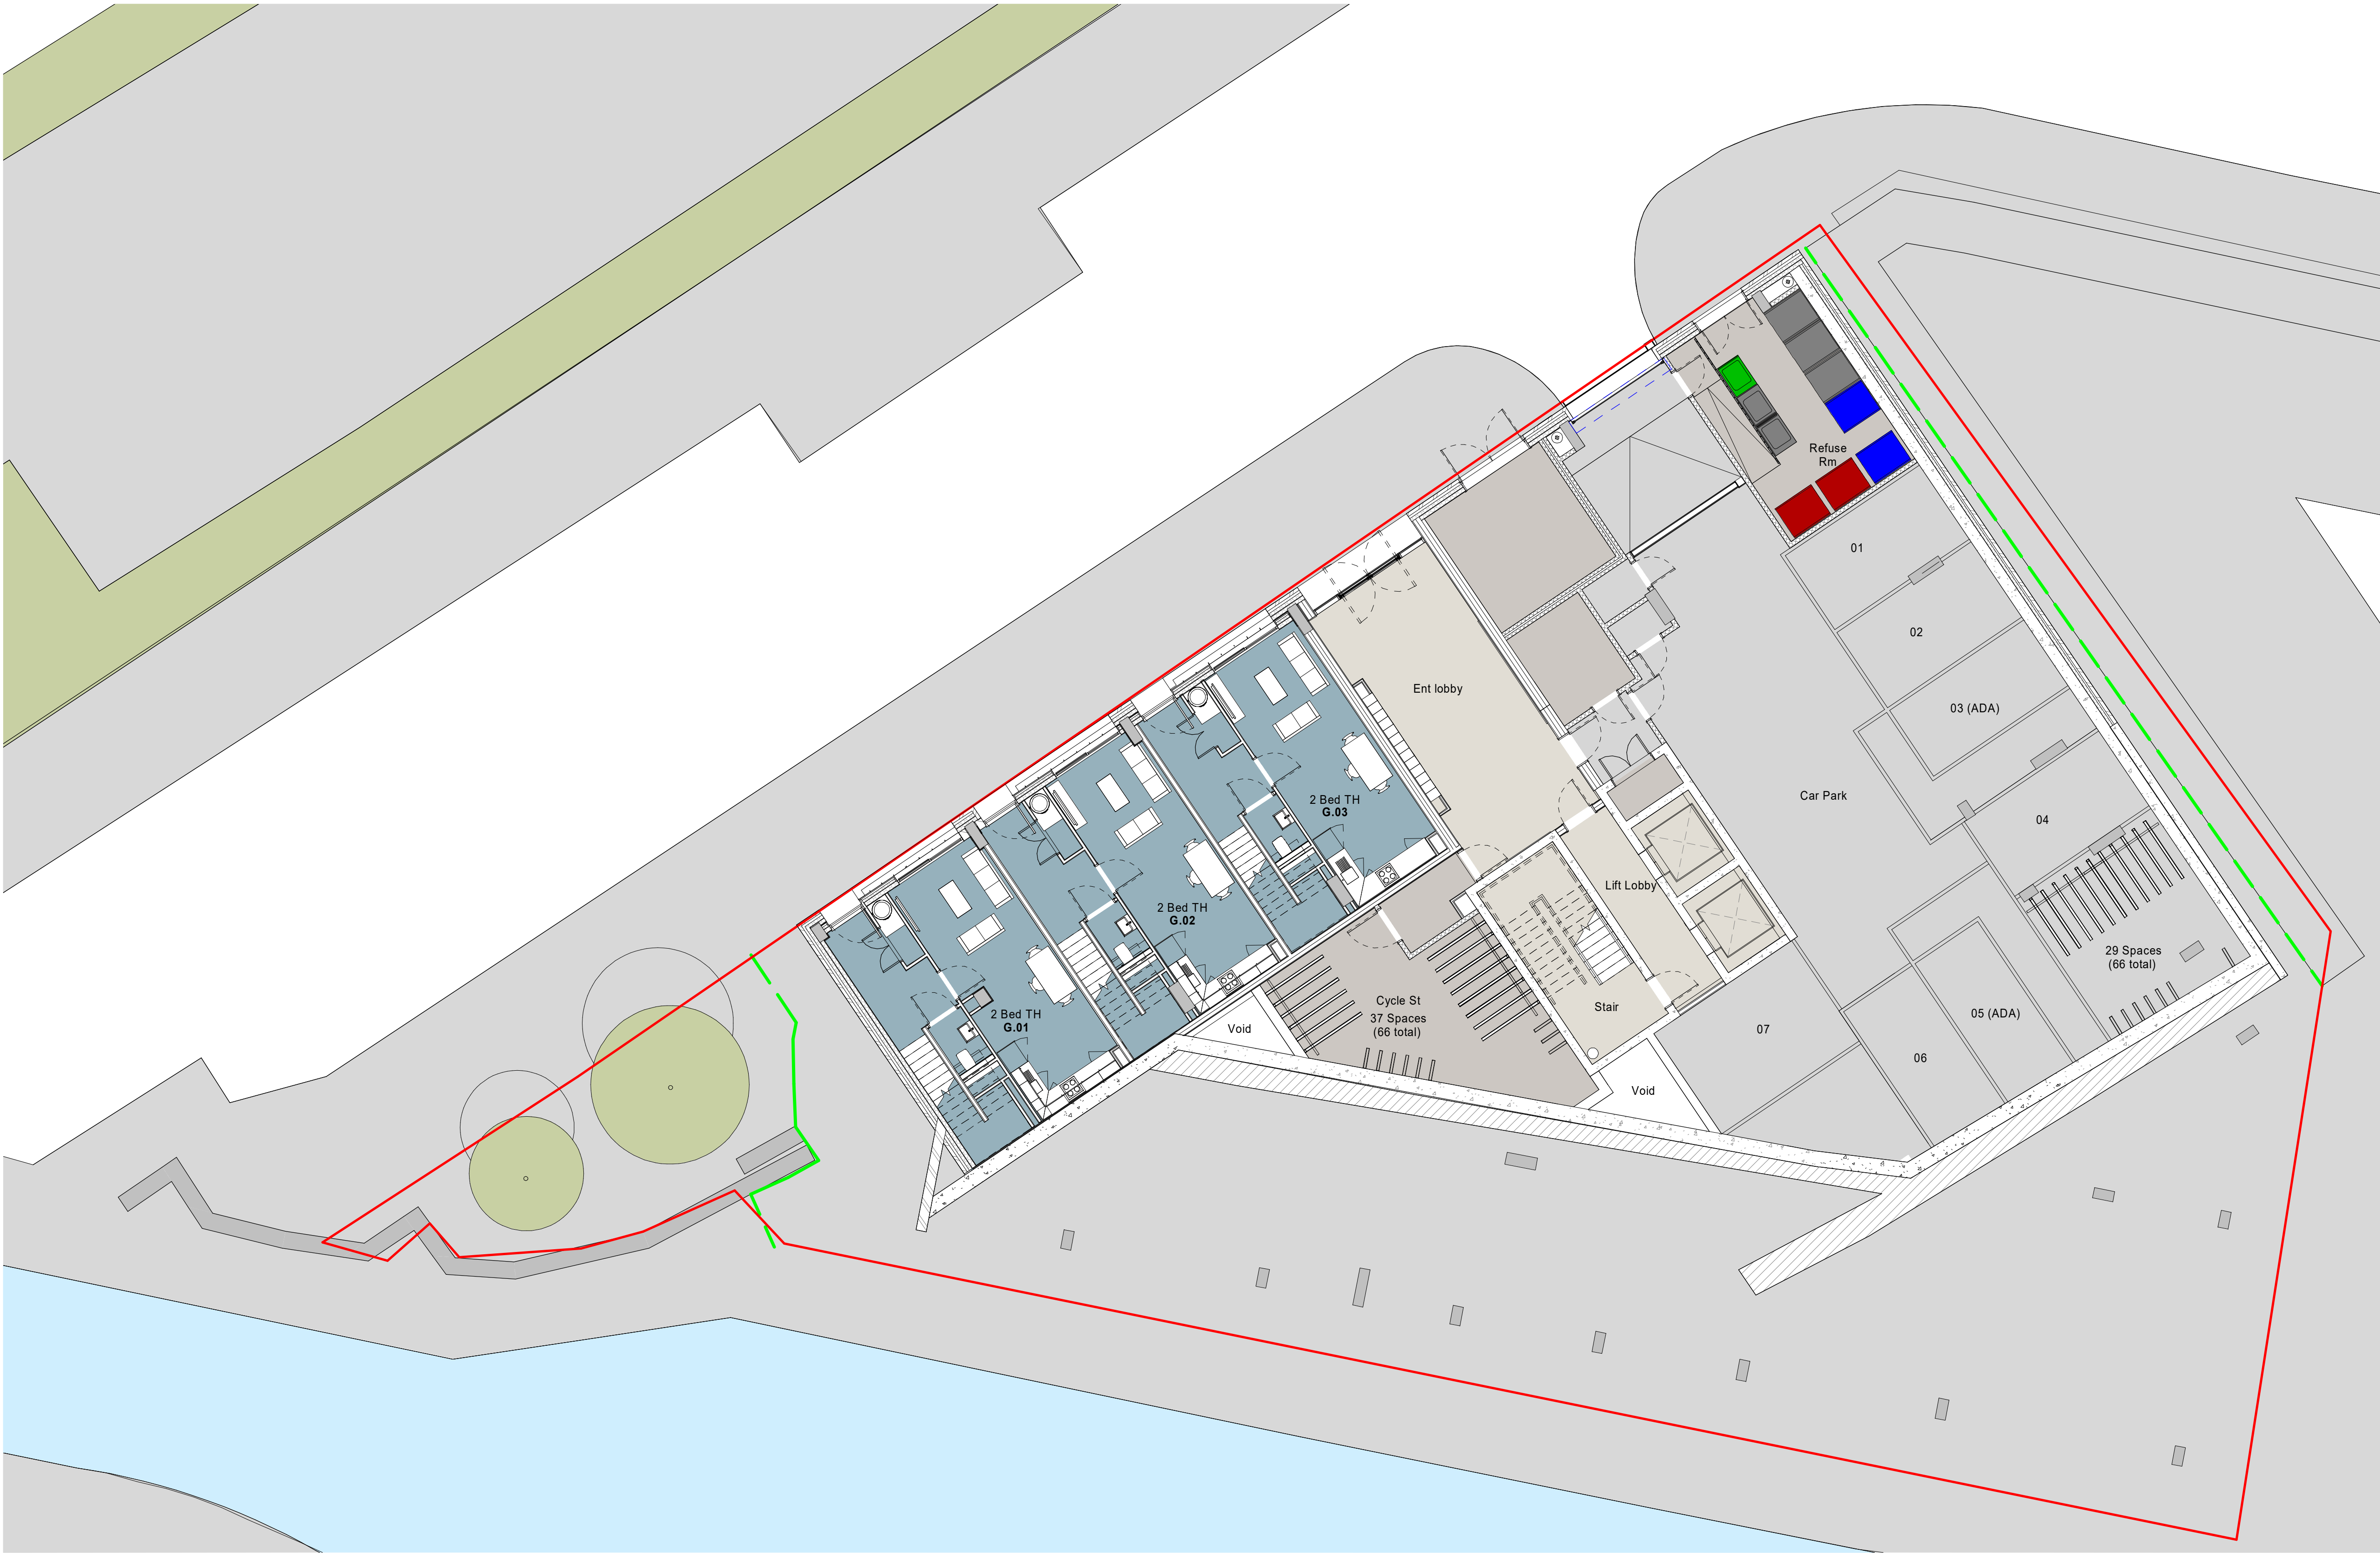

SCALE 1 : 100
0m 2m 4m 6m

A1 Original Sheet Size

NOTES - GENERAL

1. THIS DRAWING IS THE COPYRIGHT OF AHR AND MUST NOT BE RETAINED, COPIED OR USED WITHOUT THE BELOW CONSULTANT'S CONSENT.
2. DIMENSIONS ARE NOT TO BE SCALED FROM THIS DRAWING.
3. ALL DIMENSIONS ARE IN MILLIMETERS AND LEVELS IN METERS UNLESS NOTED OTHERWISE.
4. ANY DISCREPANCIES, EITHER BETWEEN WRITTEN DIMENSIONS AND SITE DIMENSIONS OR WITHIN THESE DRAWINGS SHOULD BE BROUGHT TO THE IMMEDIATE ATTENTION OF THE ARCHITECT BEFORE EXECUTING THE WORKS.
5. THIS DRAWING IS TO BE READ IN CONJUNCTION WITH ALL OTHER DOCUMENTATION FORMING THE CONSTRUCTION CONTRACT.
6. ALL EXISTING DIMENSIONS / LEVELS ETC. INDICATED ON DRAWINGS ARE TO BE VERIFIED ON SITE.
7. CONTRACTOR TO SUBMIT COORDINATED SHOP DRAWINGS FOR APPROVAL AS REQUIRED PRIOR TO COMMENCEMENT OF WORKS AT SITE.

KEY LEGENDS

- Physical Site Constraints
- Ownership Boundary
- Department Legend
- 2 Bed Townhouse
 - Circulation
 - BOH
 - Car Park

D	Car park layout updated and number of spaces reduced to accommodate existing buried wall position, cycle store layout updated to suit	20.05.21	DR	DL
C	Townhouse elevation revised	06.08.20	CLF	DM
B	Refuse door opens inwards	17.06.20	CLF	DM
A	Planning Issue	14.02.20	KK	DM
Rev	Description	Date	Dr	App
by			by	
original by	date created		approved by	
KK	14/02/20		DM	

AHR

AHR Architects Ltd
5th Floor
55 Princess Street
Manchester
M2 4EW
United Kingdom

T +44(0)161 8287900
E manchester@ahr.co.uk
www.ahr.co.uk

client name
H2O URBAN

project
STORE STREET

drawing
Level 0

computer file C:\Rev\Projects\ST-AHR-01-XX-M3-A-Centre\at_david.roberts\nt	plot date
project number 2017.01017.000	scale 1 : 100 @A1
drawing number ST-AHR-00-00-PL-A-20-001	rev D
	issue status PL

This drawing is to be read in conjunction with all related drawings. All dimensions must be checked and verified on site before commencing any work or producing shop drawings. The originator should be notified immediately of any discrepancy. This drawing is copyright and remains the property of AHR.