




Elevation 1

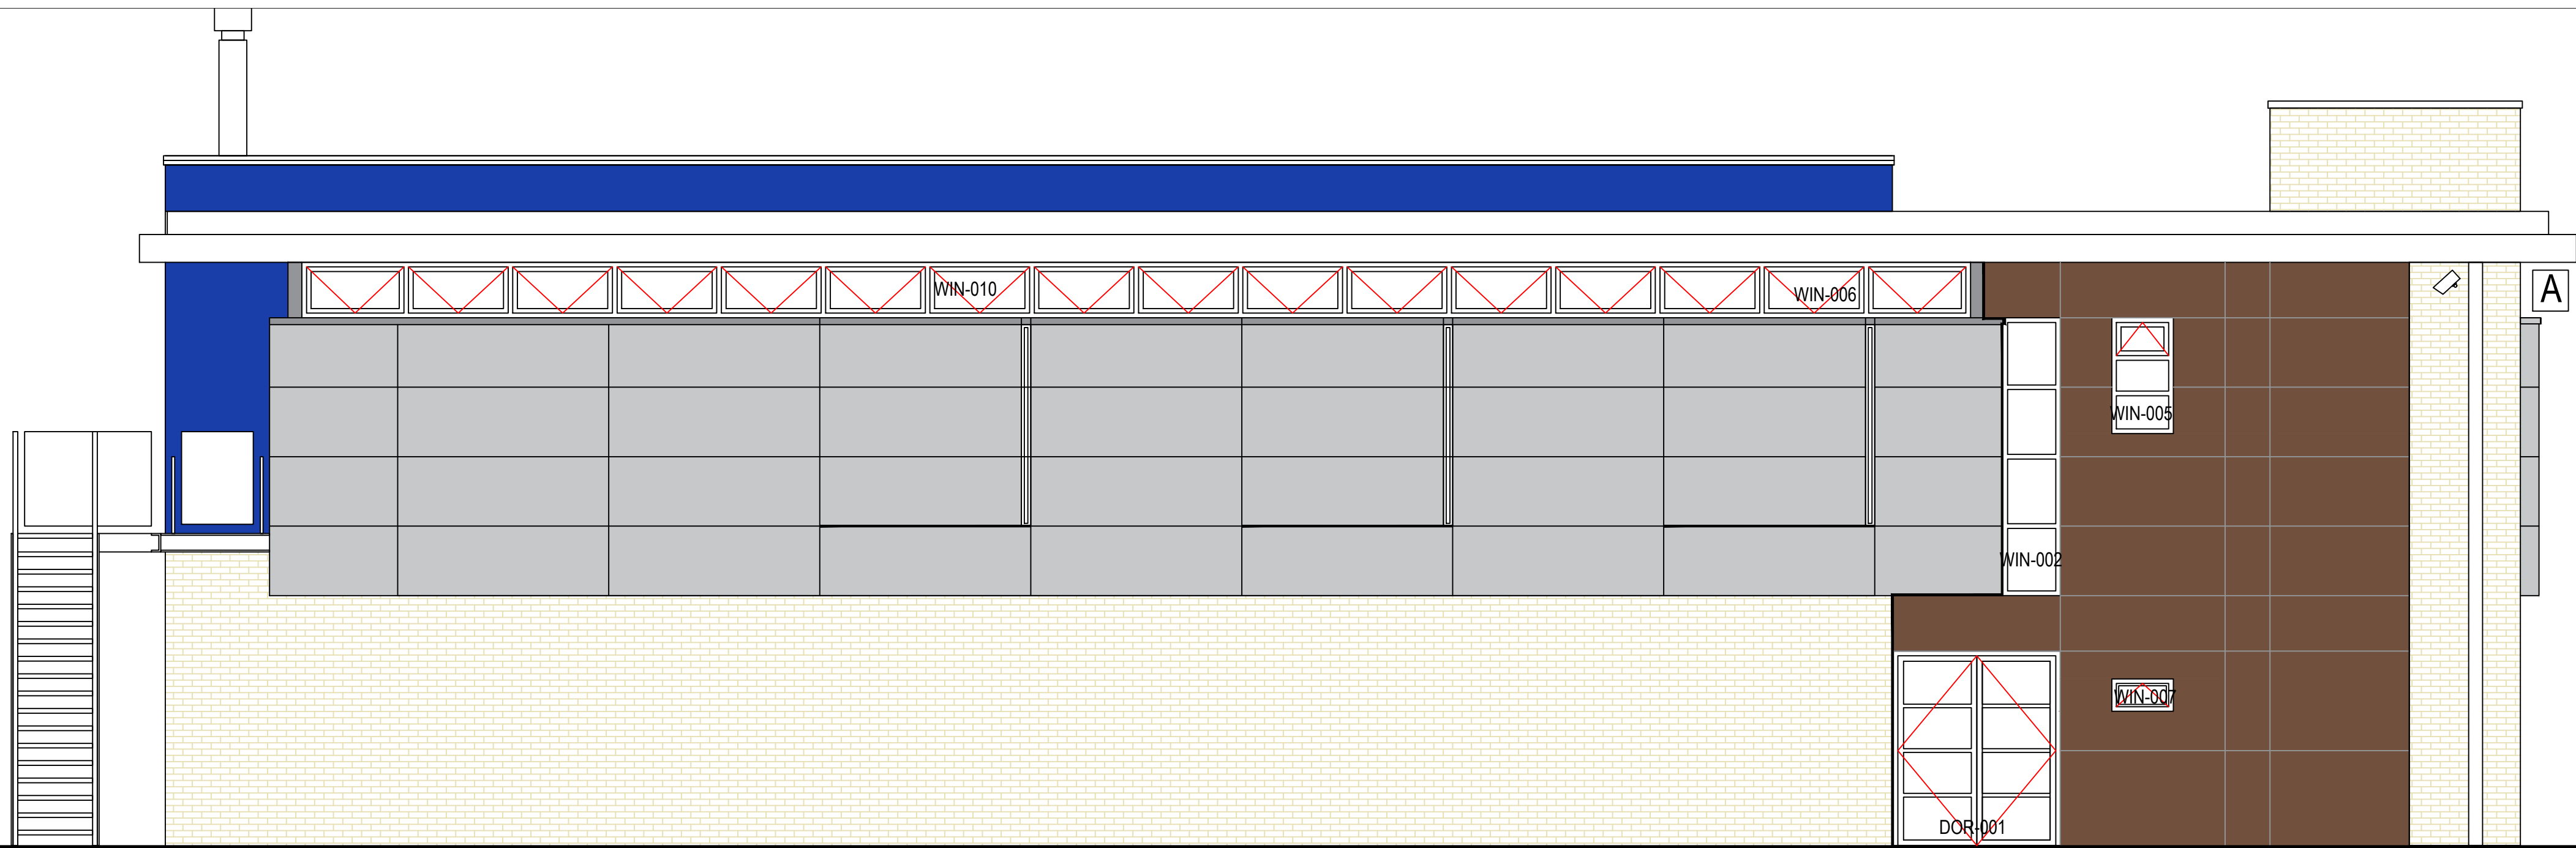



Elevation 2

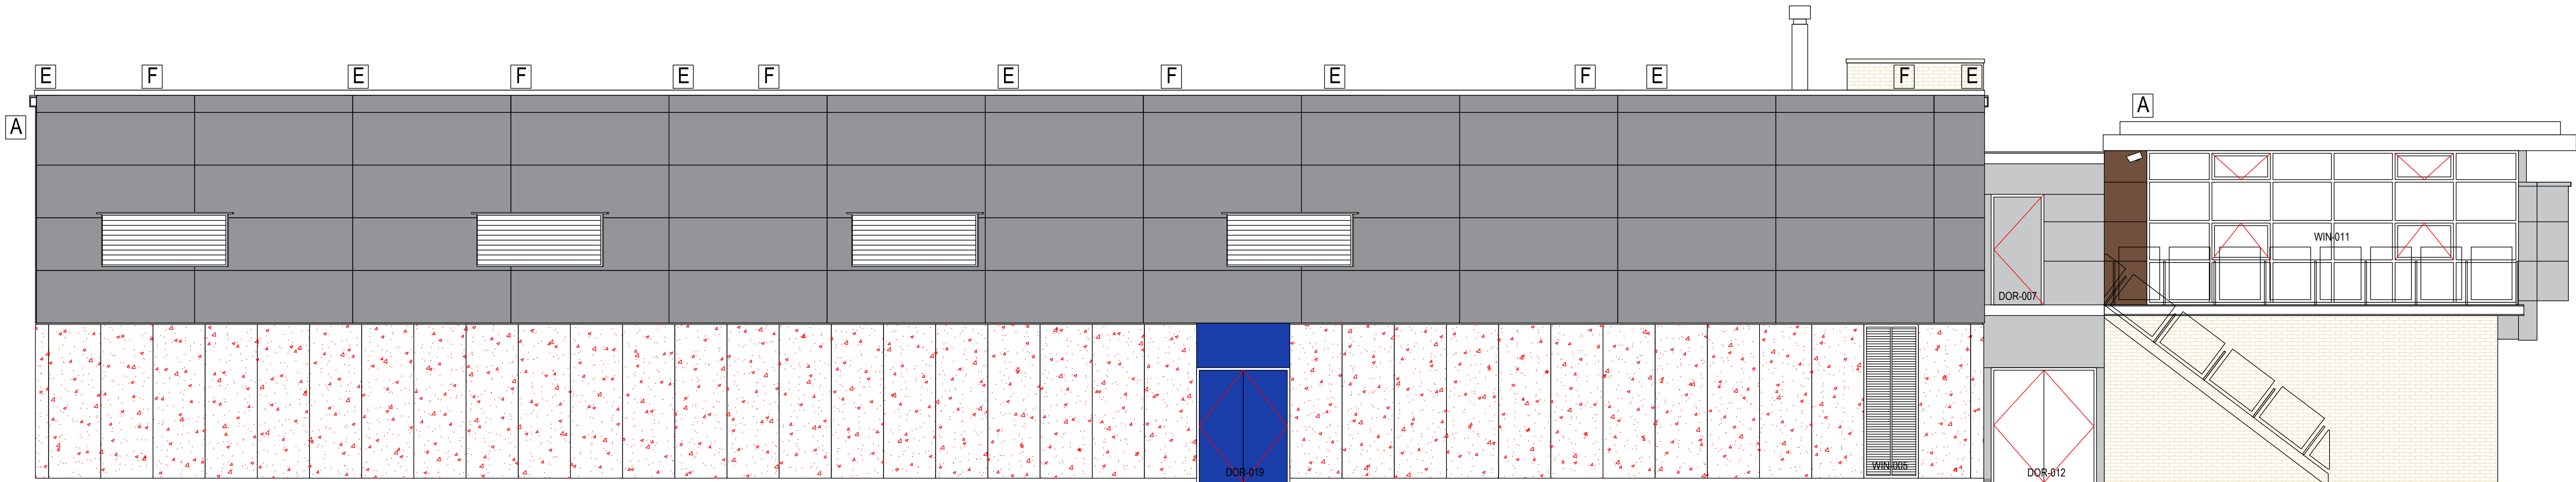

Elevation 3

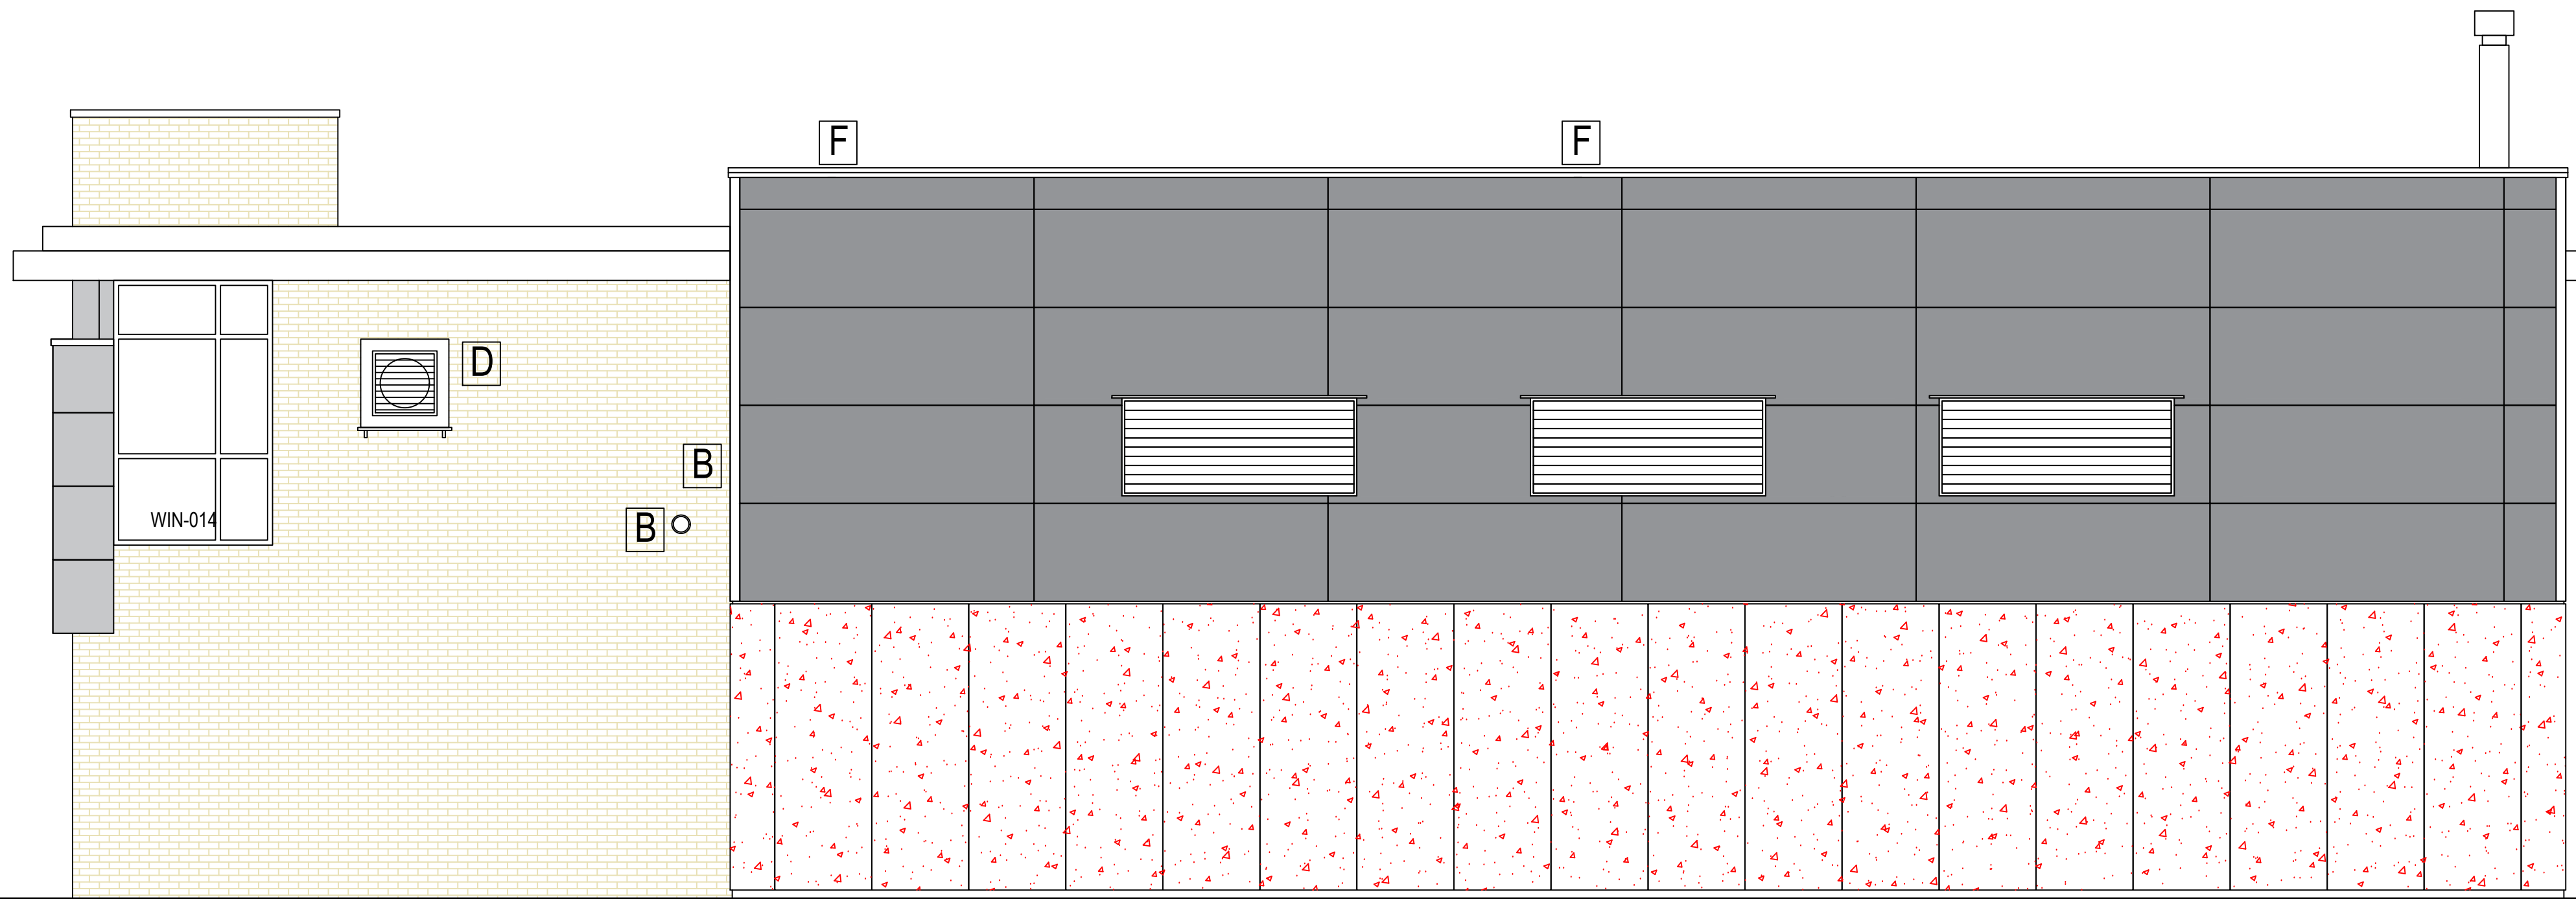

Elevation 4

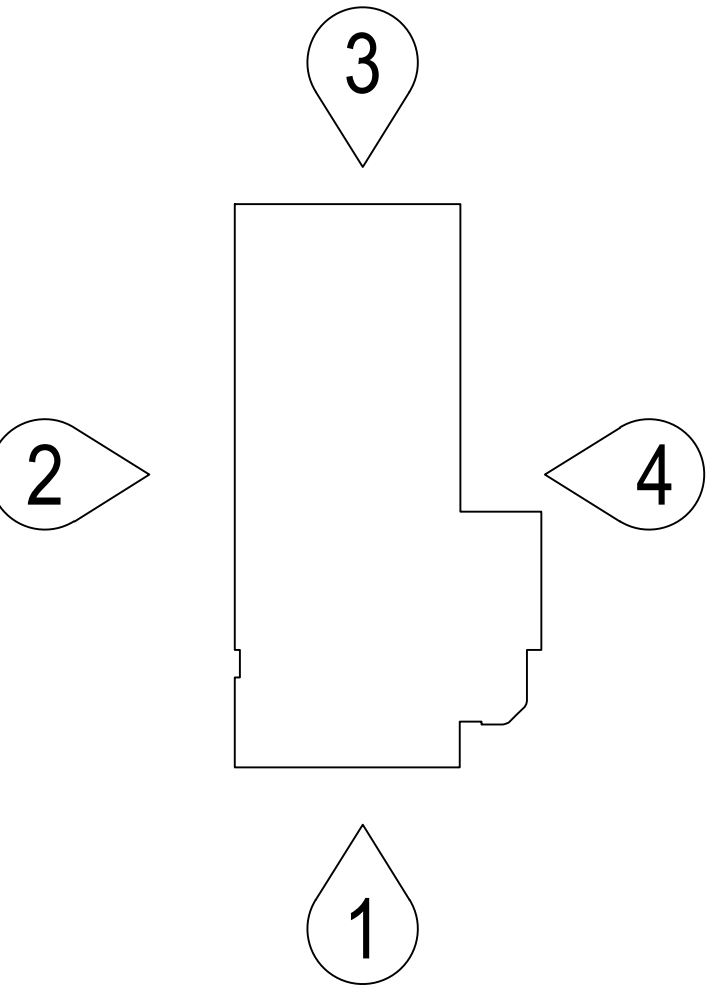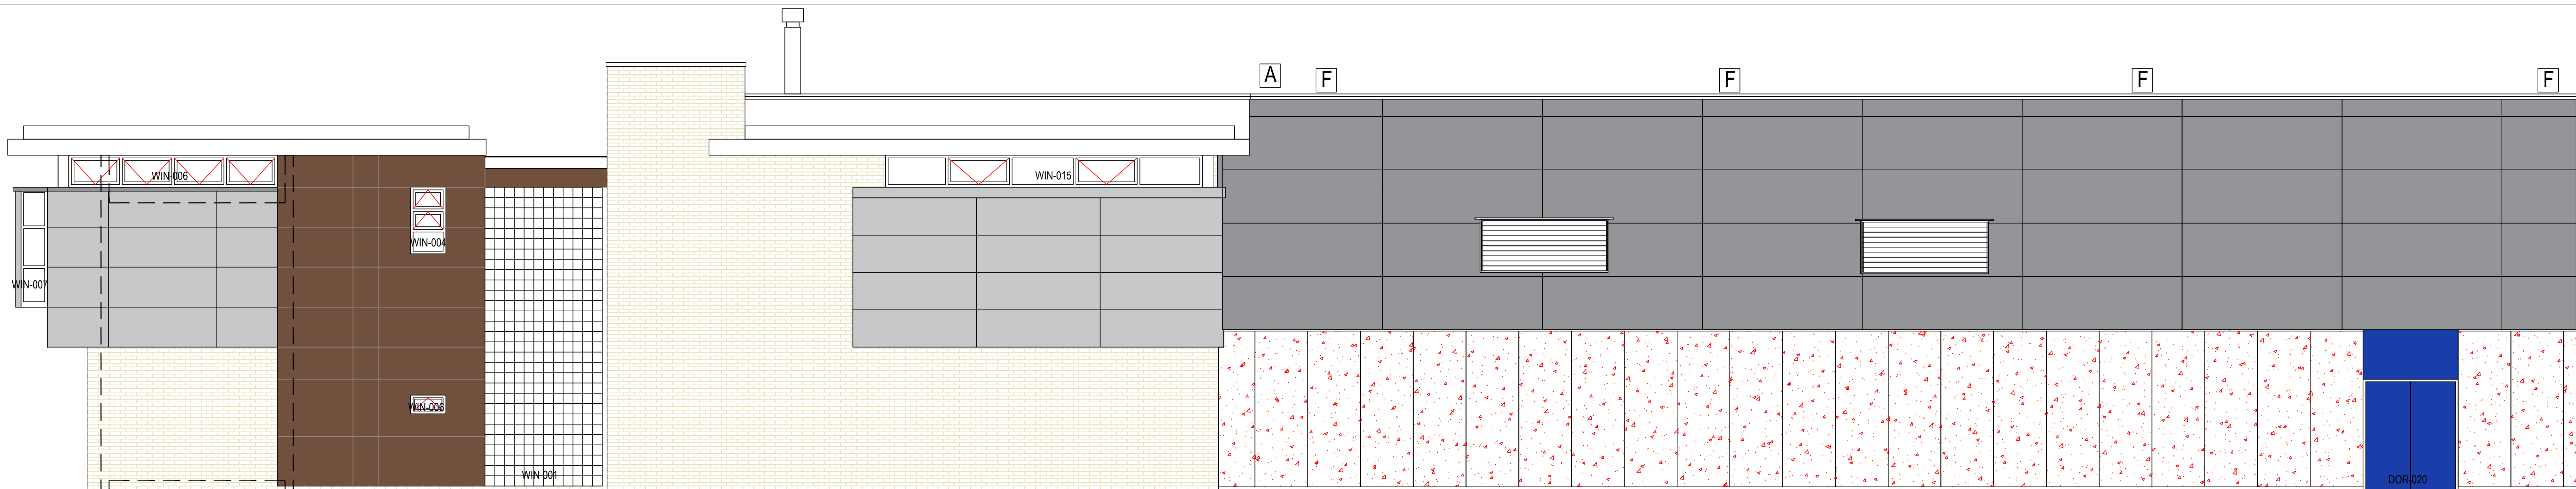

Legend

- Brick work
- Flat metal cladding panel
- KS1000FL - Kingspan Insulated Wall Panels
- Flat HP laminate cladding board wood grain effect
- PC conc exposed aggregate cladding panel

Security & Lighting

- PTZ CCTV camera on arm
- Fixed position globe CCTV camera
- Flue extract cowl
- HVAC unit
- Pitch lighting
- Footpath / car park lighting

NOTES
1. All dimensions are in millimetres unless otherwise stated
2. This drawing is to be read with all other relevant documentation
3. Do not scale from this drawing, all measurement data should be taken directly from the model



DRAWING STATUS			
Planning			
PROPERTY TITLE Active Lifestyles Centre Denmark Road Manchester M15 6FG			
UPRIS 010023054542		DPE NO. 0000	
PROJECT TITLE Building Fabric Repairs			
DRAWING TITLE Proposed Elevations			
JOB NO AMP44787.1		DATE 11/05/2021	
SCALE 1:50@A0		REV A	
AUTHOR RH		CHECKED BY MG	
APPROVED BY			
MCC_XX_XX_DR_B_0001_S2			