



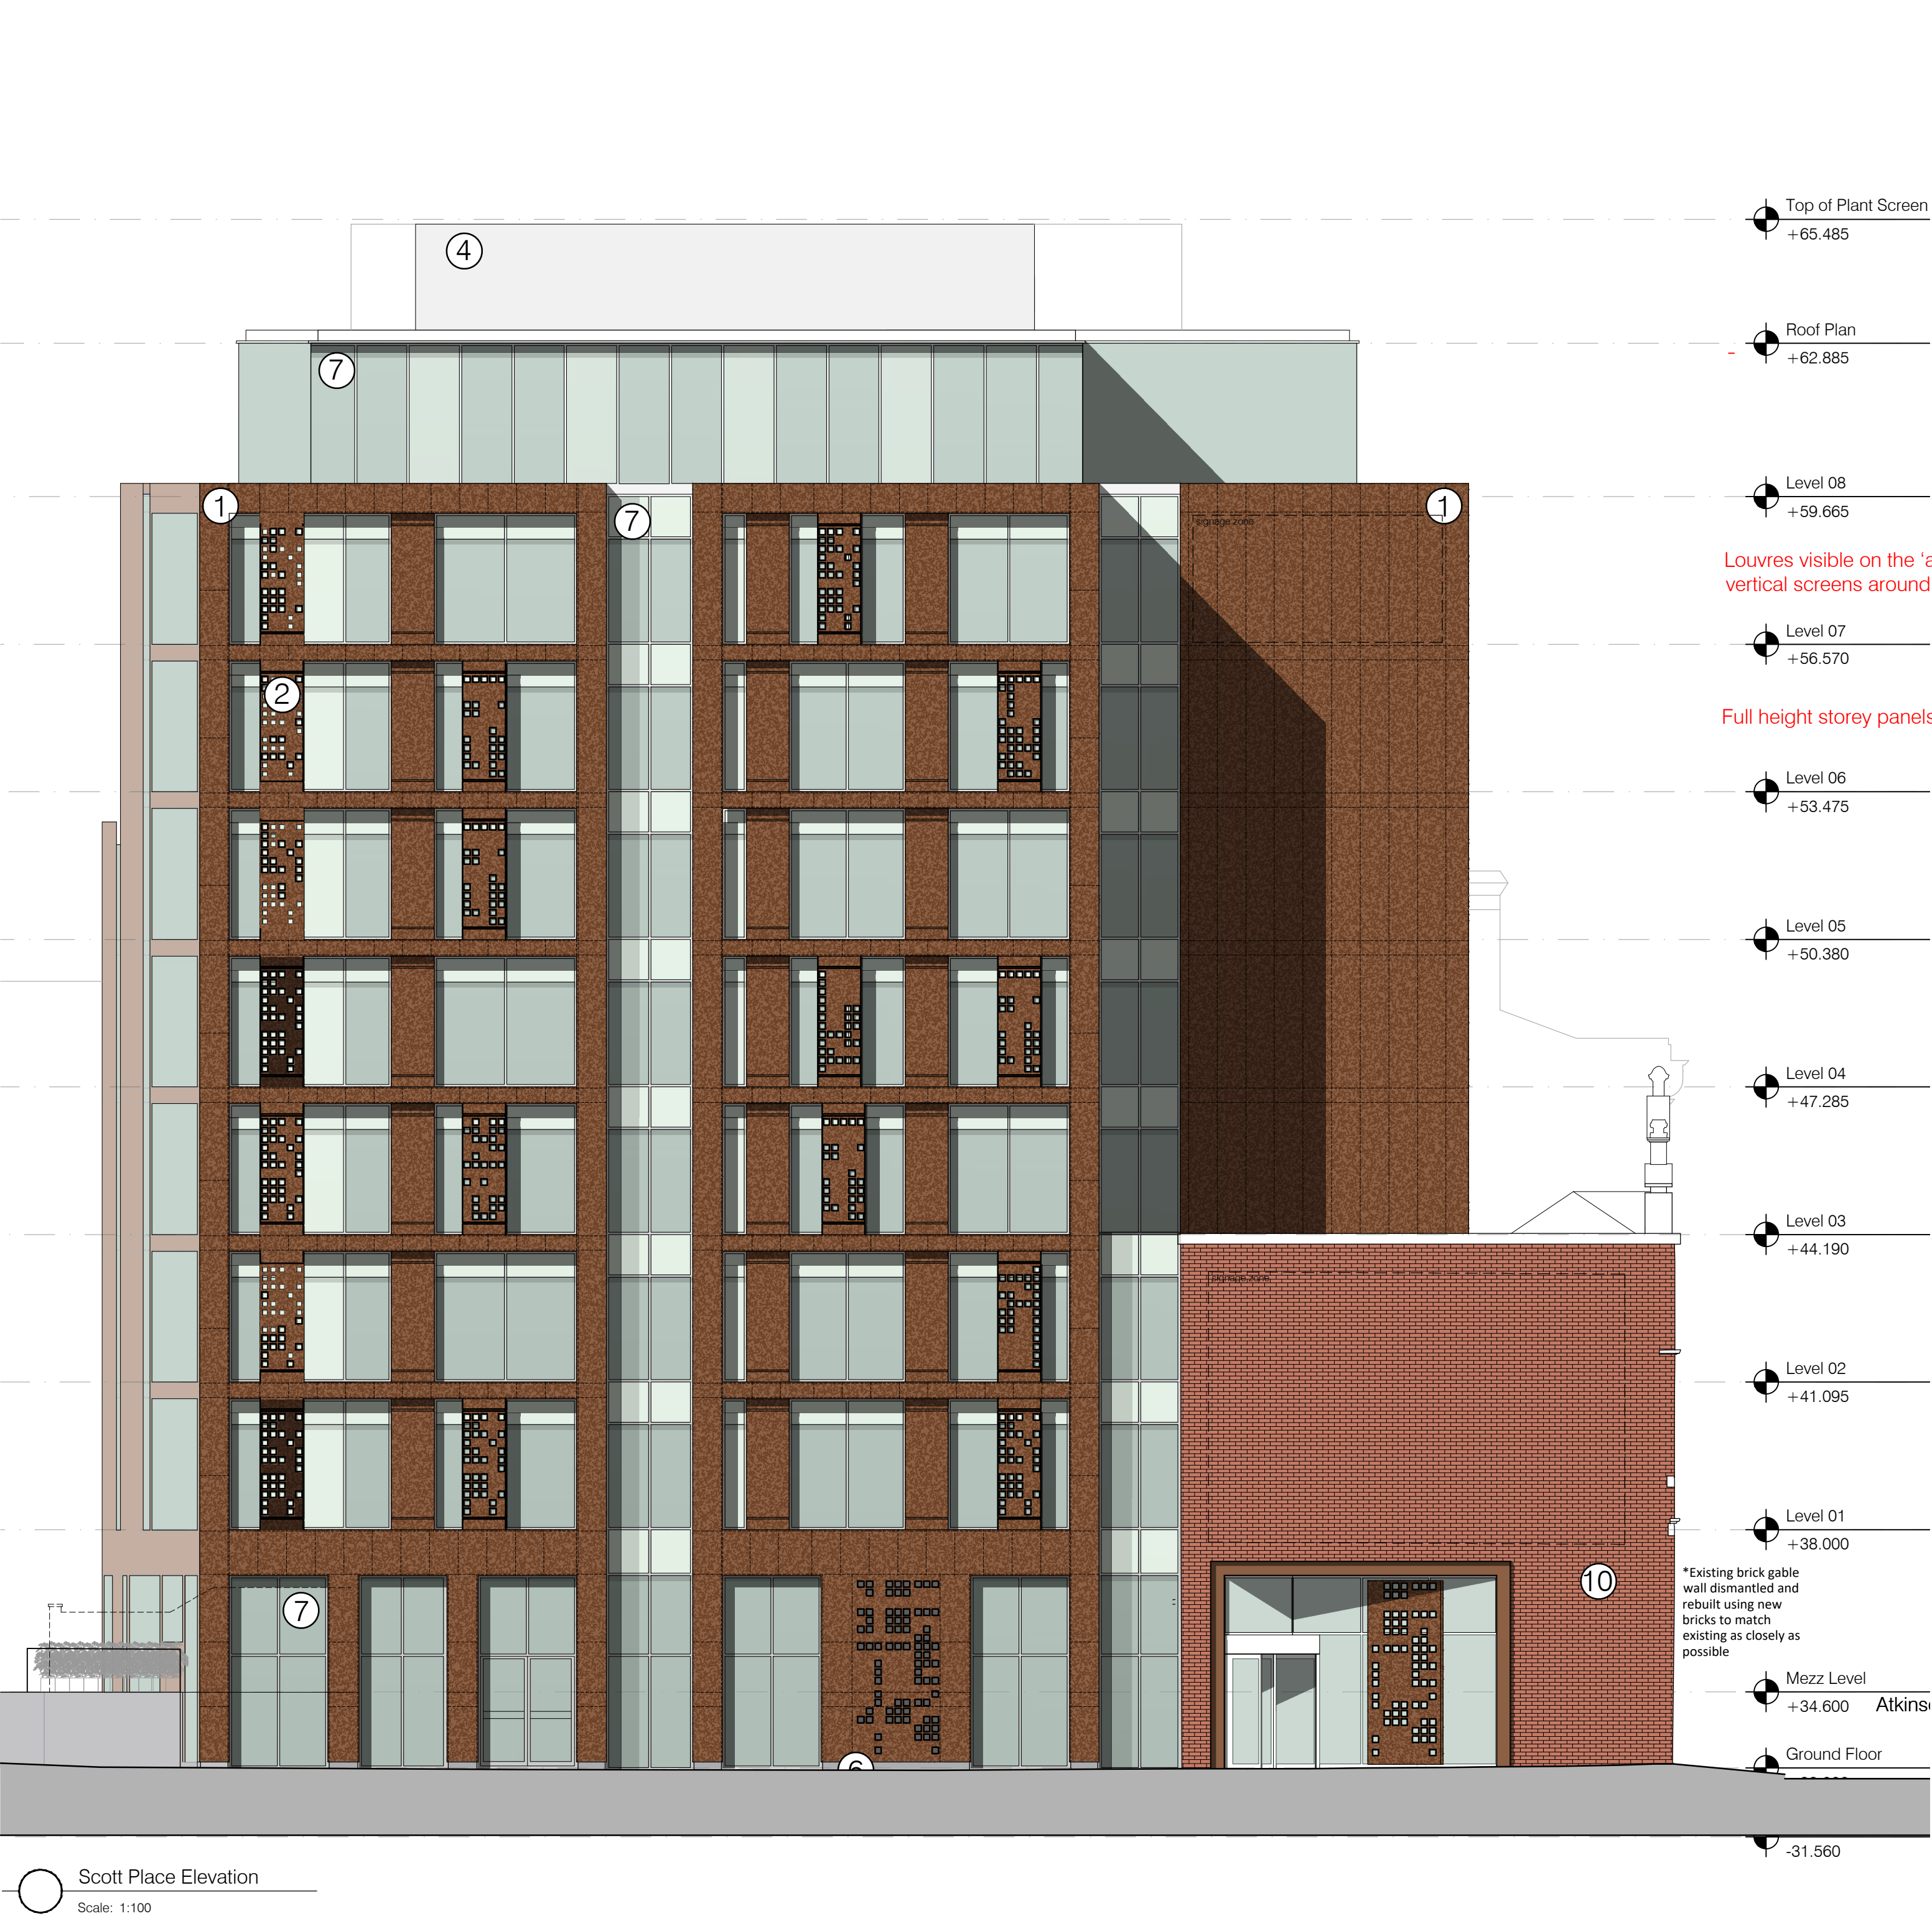

PLANNING APPROVAL - 121427_NMC_2018

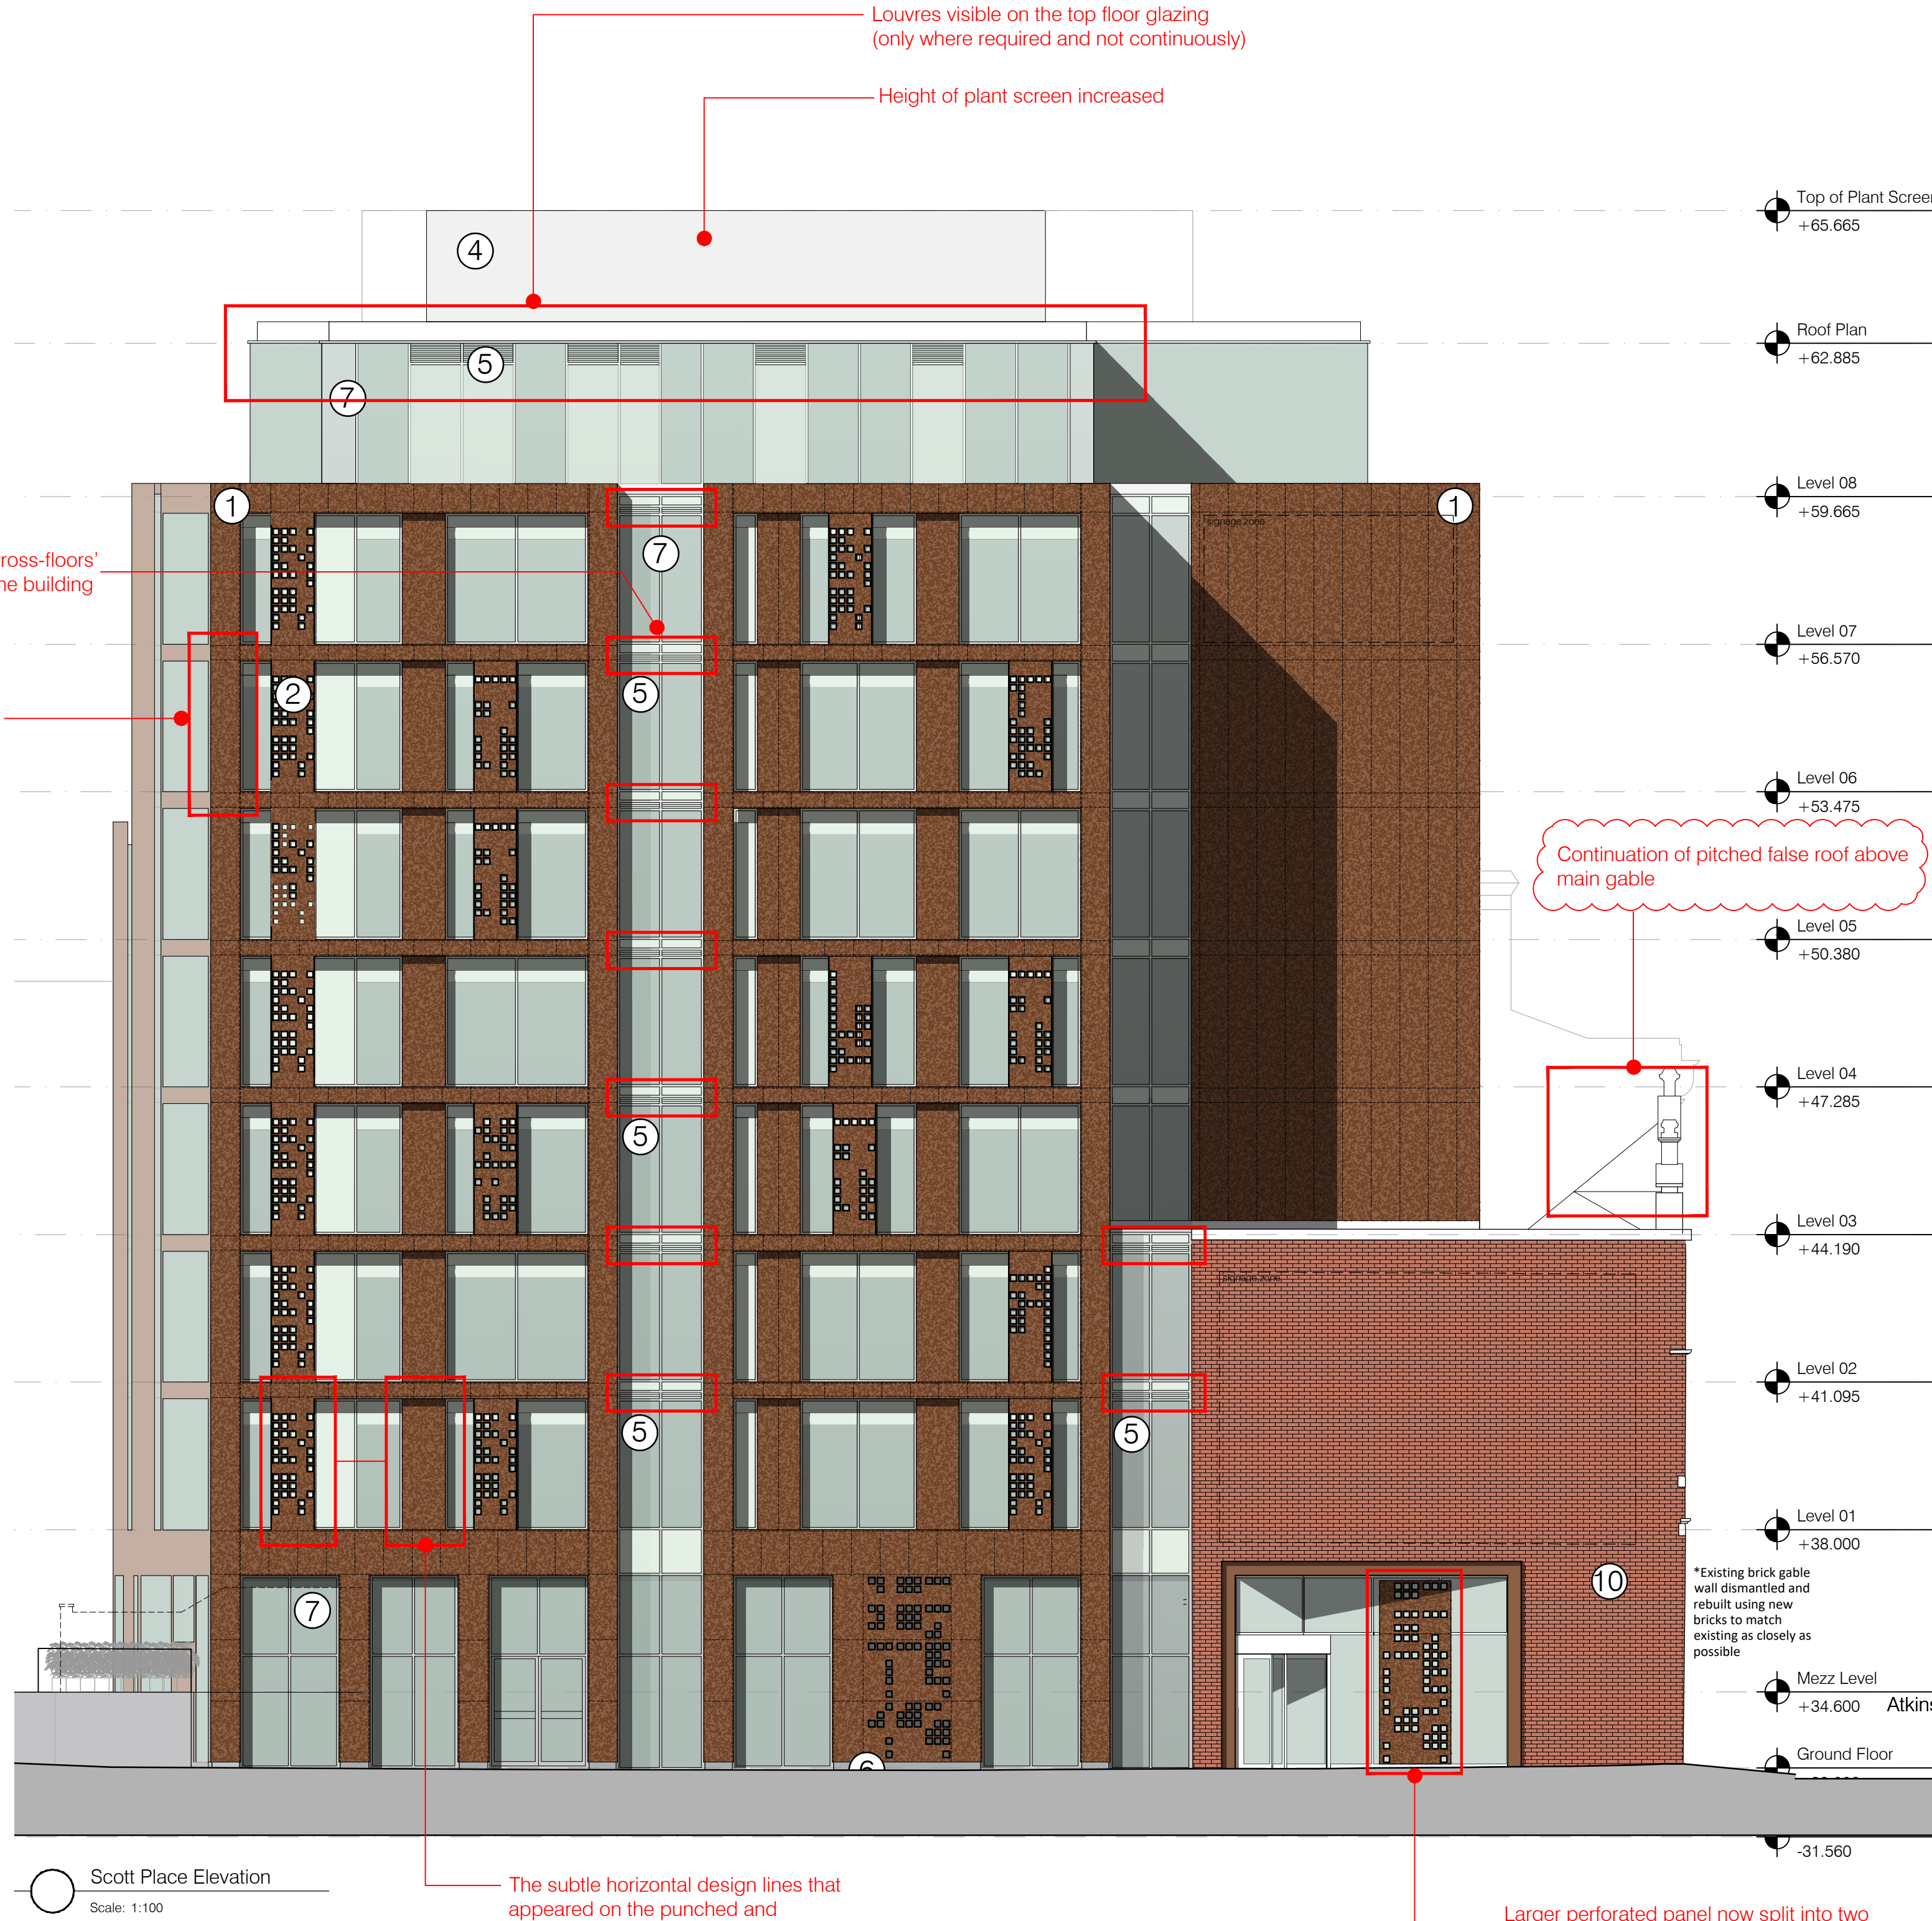

NMA PROPOSED