
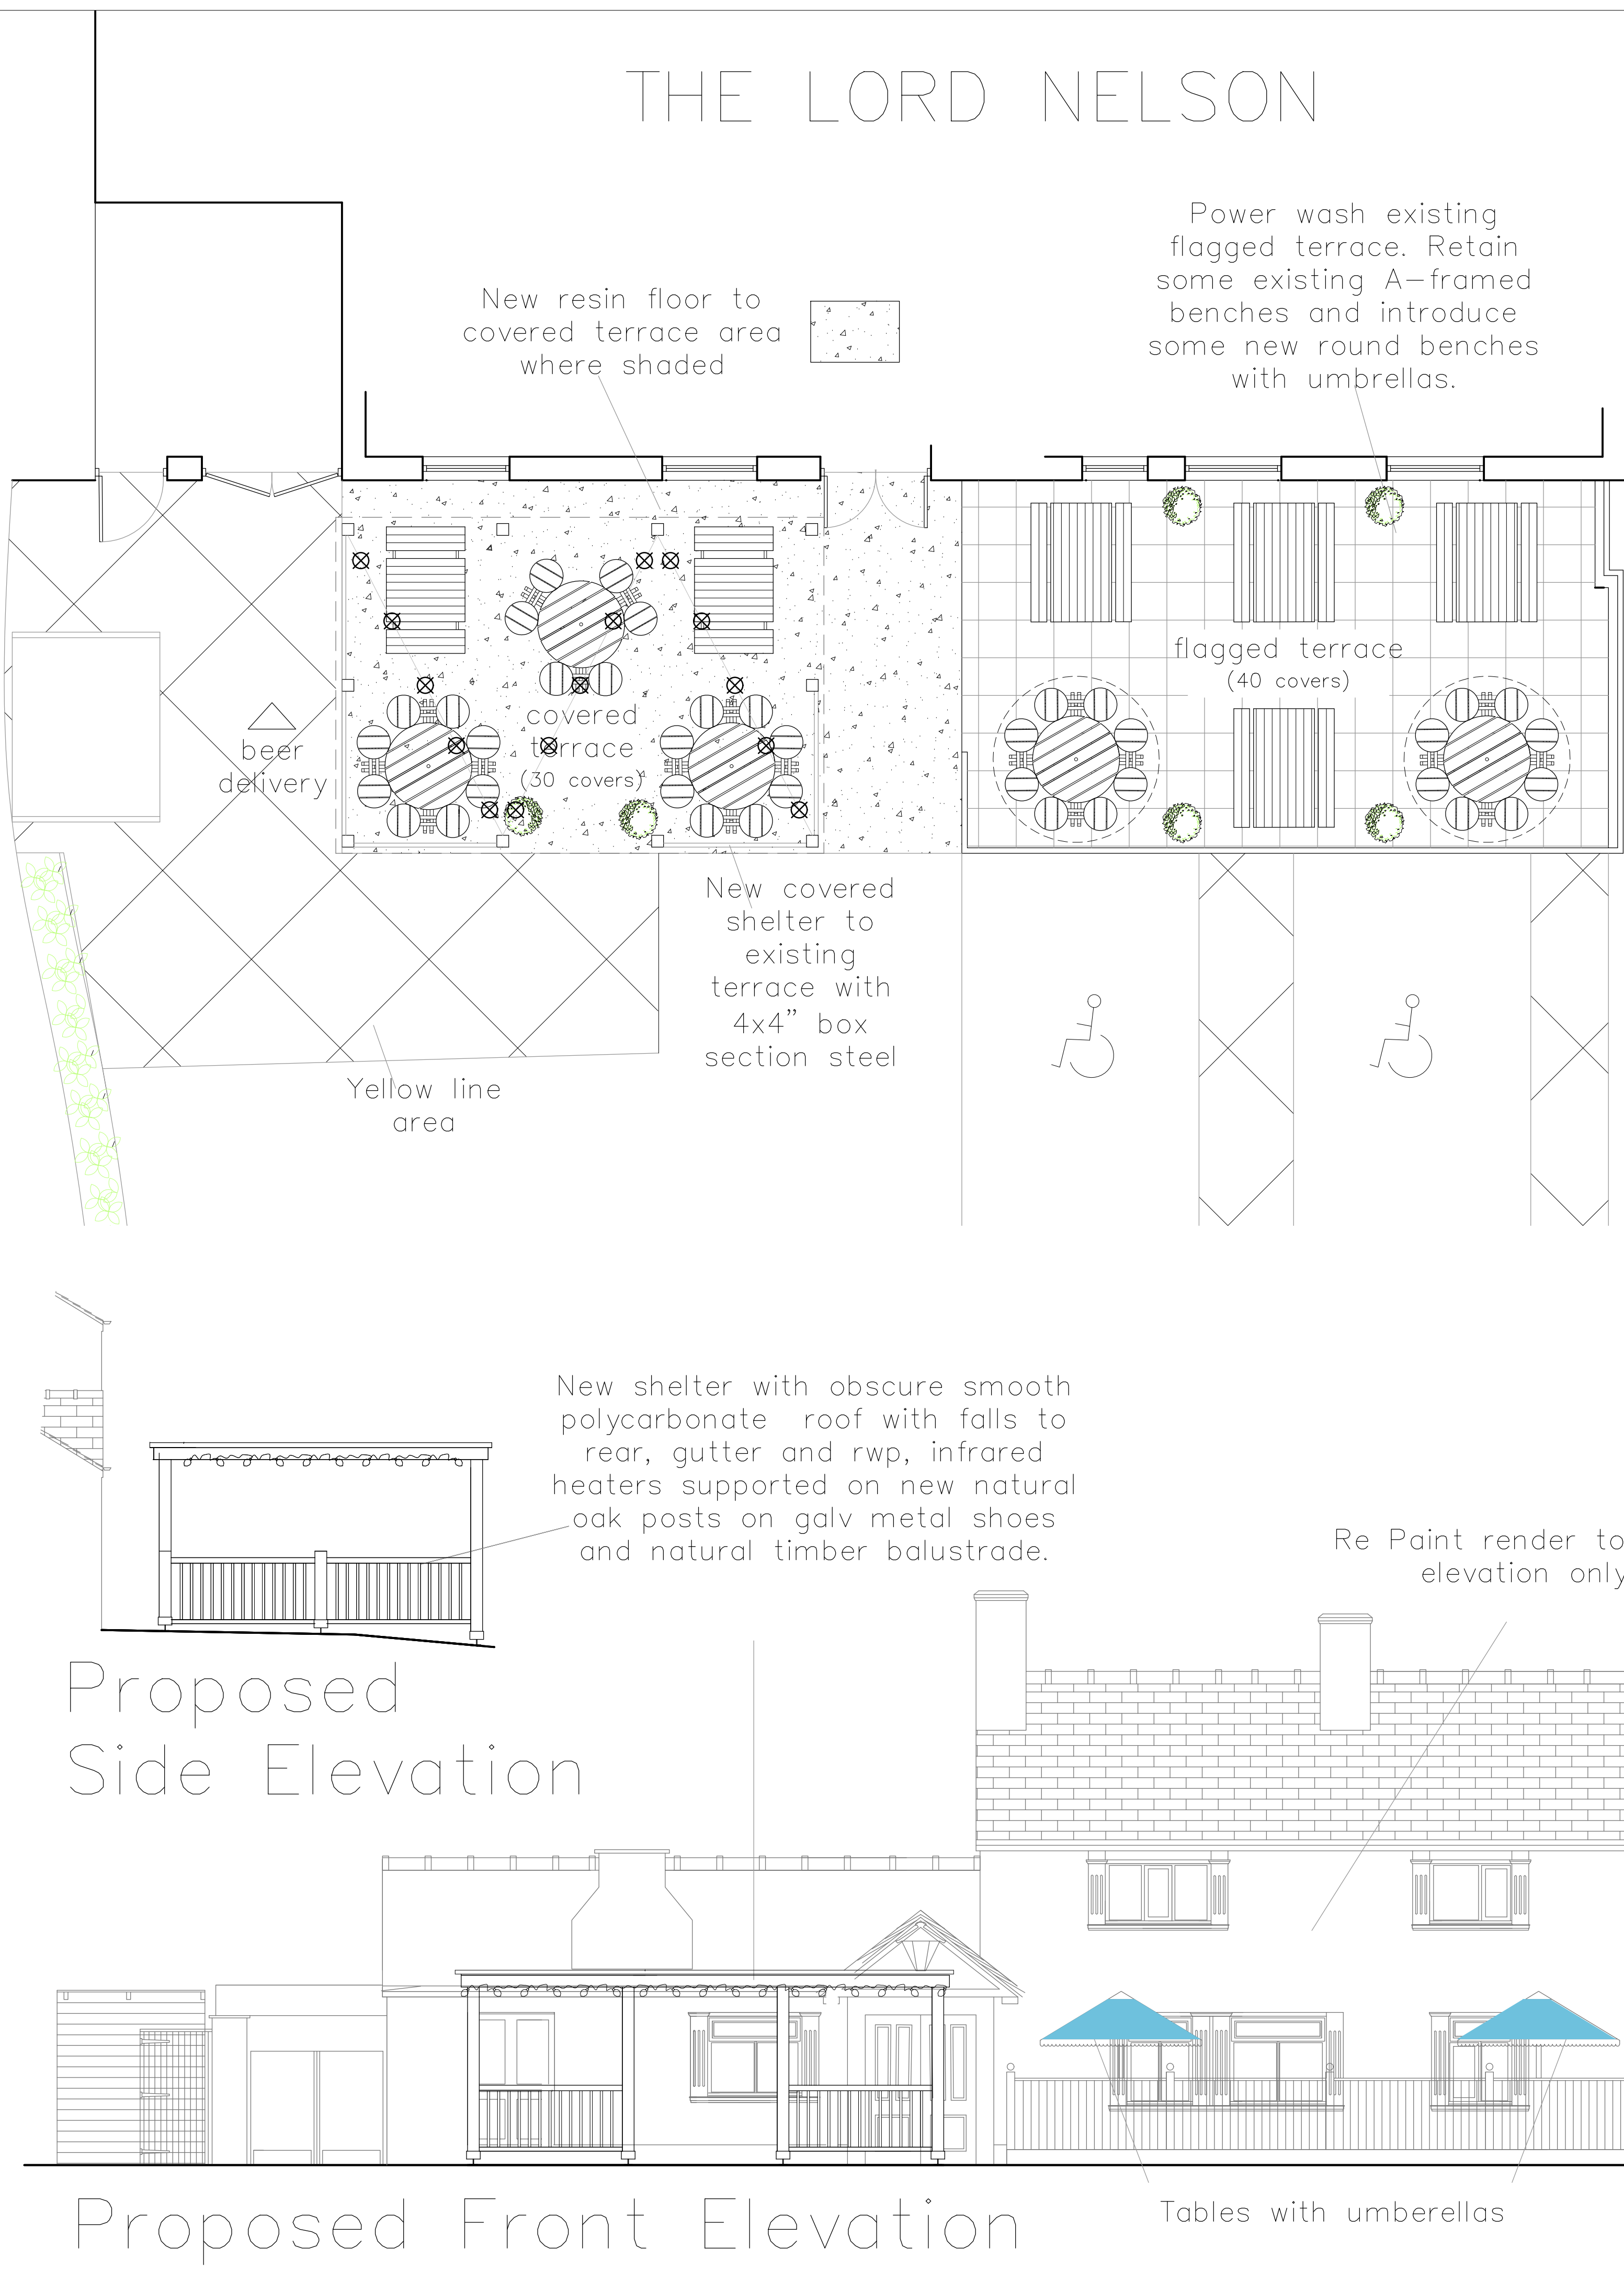


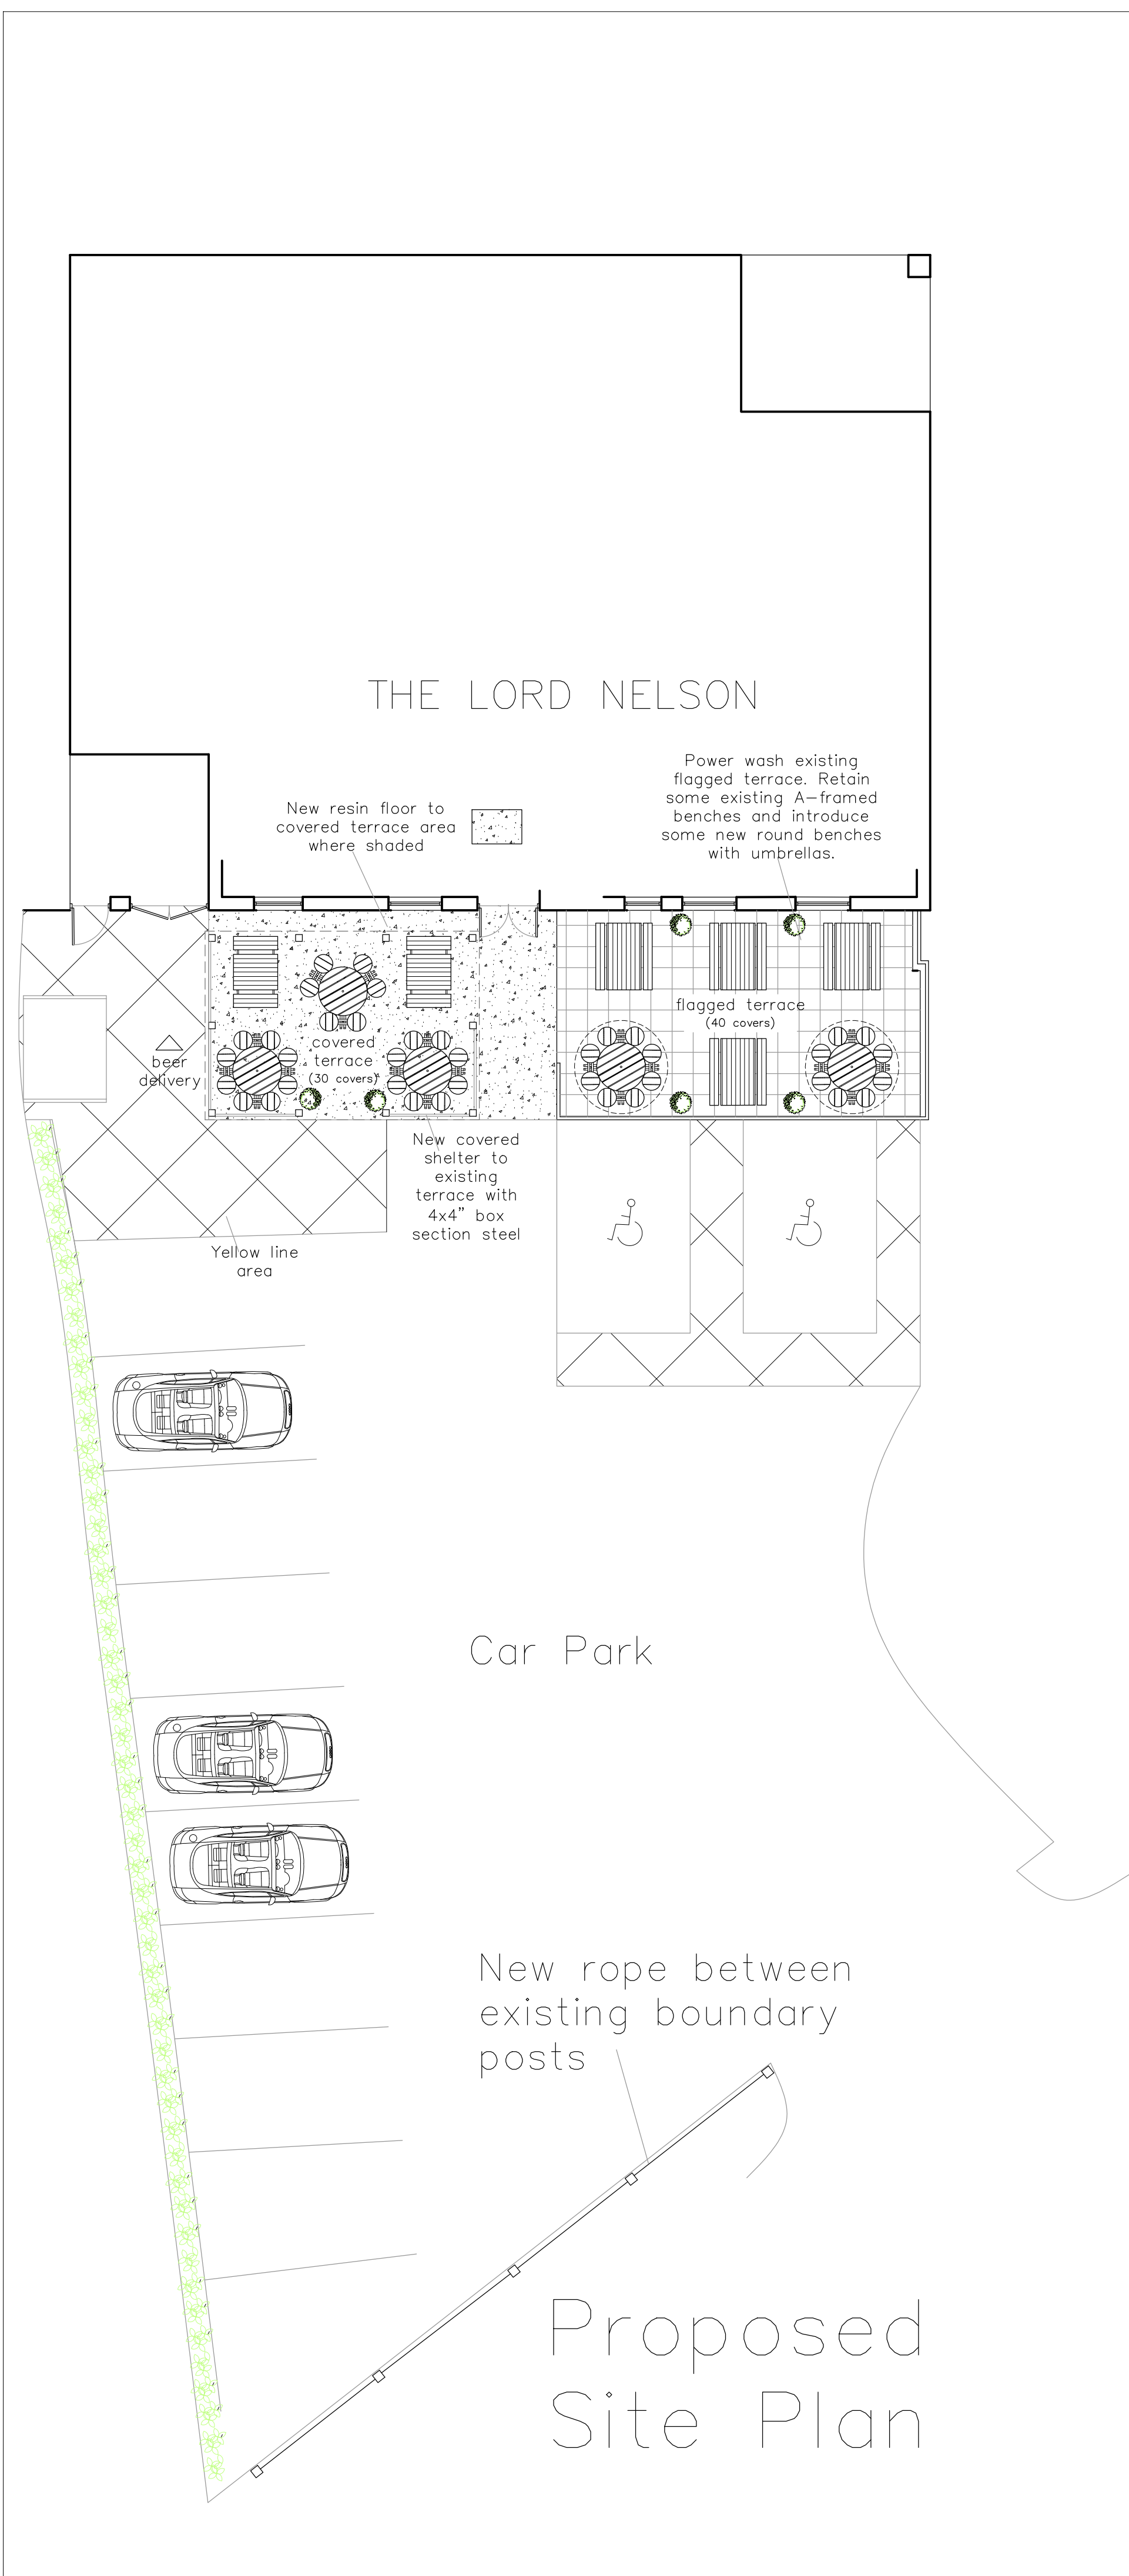

NOTES


This drawing is copyright and must not be reproduced without the written permission of the designer. Contractors are to check all sizes and dimensions before setting out any site or shop work. Any errors or discrepancies to be reported to the designer. CDM 2015 Designers Risk Assessment. All works to be carried out under CDM regulations. Contractor to ensure all relevant codes of practice and regulations for the proposed works are adhered to. No residual risk within the attached design unless specifically stated with the attached schedule. Do not scale off this drawing.

REVISIONS

DATE 00.00.00

External Materials

Galvanised metal shoes, 200sq oak posts, 50 x 100 top and bottom baluster rails, 30 sq balusters, 150 x 50 oak joists at max 450 ctrs with shaped ends as shown Jinbao or similar approved 50mm Perspex roof sheeting as below

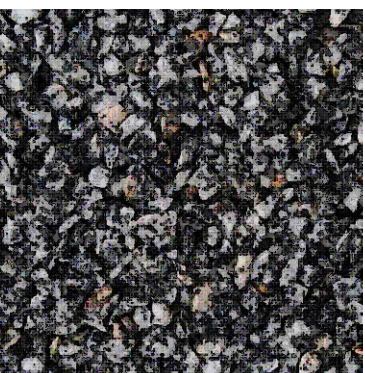

galvanised and painted metal shoes bolted to conc bases below 'Resiscape resin bound surface laid tp maunfacturers recomendations or similar approved



Rev D: material Spec added 19 Apr 21
Rev C: falls to polycarbonate roof noted 15 Apr 21
Rev B: materials and design revised to compliment the conservation area 13 Apr 21
Rev A: Side elevation added 17 Feb 21

TITLE: **Proposed Plans & Elevations**

PROJECT: **Lord Nelson
3, Fox Fold
Gorton, M18 7FA**

CLIENT: **Hawthorn Leisure**

DRAWN BY: SCALE: **1:50/100 © A1
1:100/200 © A3**

DATE: **04.02.21** DWG NO: **14081.02** REV: **D.**

imd
AND ASSOCIATES LTD
1 Sentinel Court, Wilkinson Way
Blackburn, Lancashire BB1 2EH
t: 01254 696989 e: info@imdandassociates.co.uk