





Note:
Do Not Scale from this drawing.
Dimensions are to be checked on site.
If in doubt please ask.

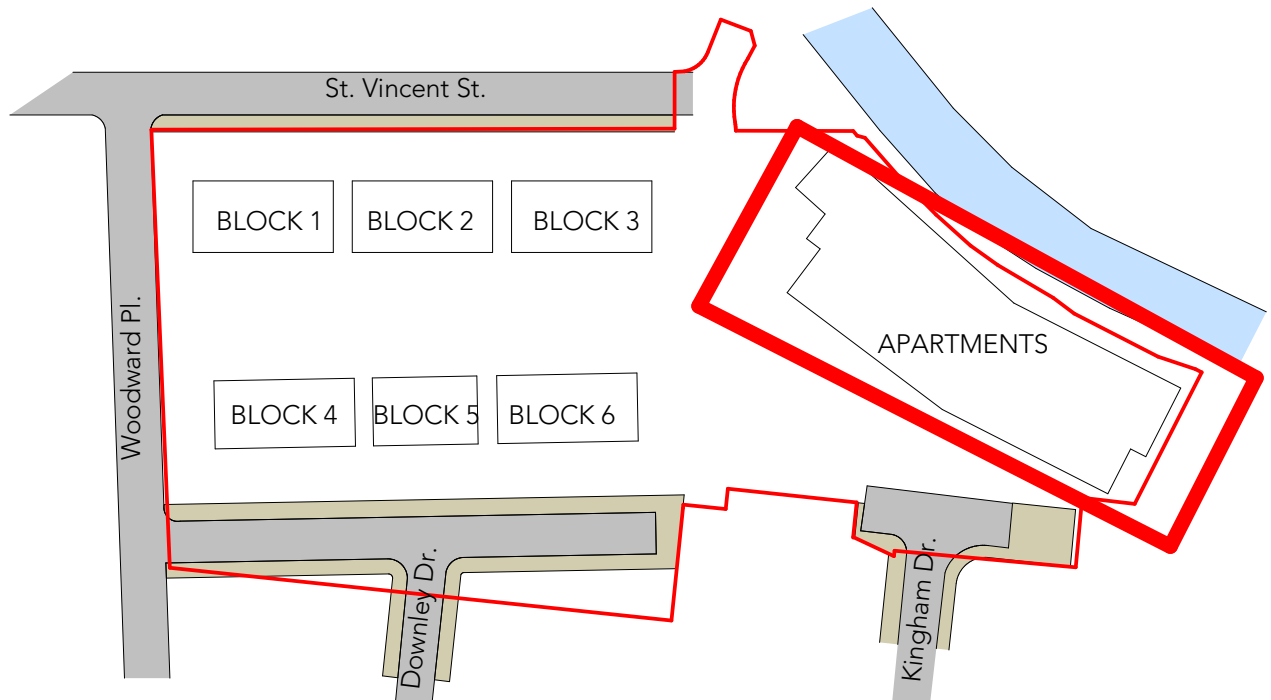


- 1 BED Flat
- 2 BED Flat
- 2 BED House Affordable Rent
- 3 BED House Affordable Rent
- 3 BED House Shared Ownership

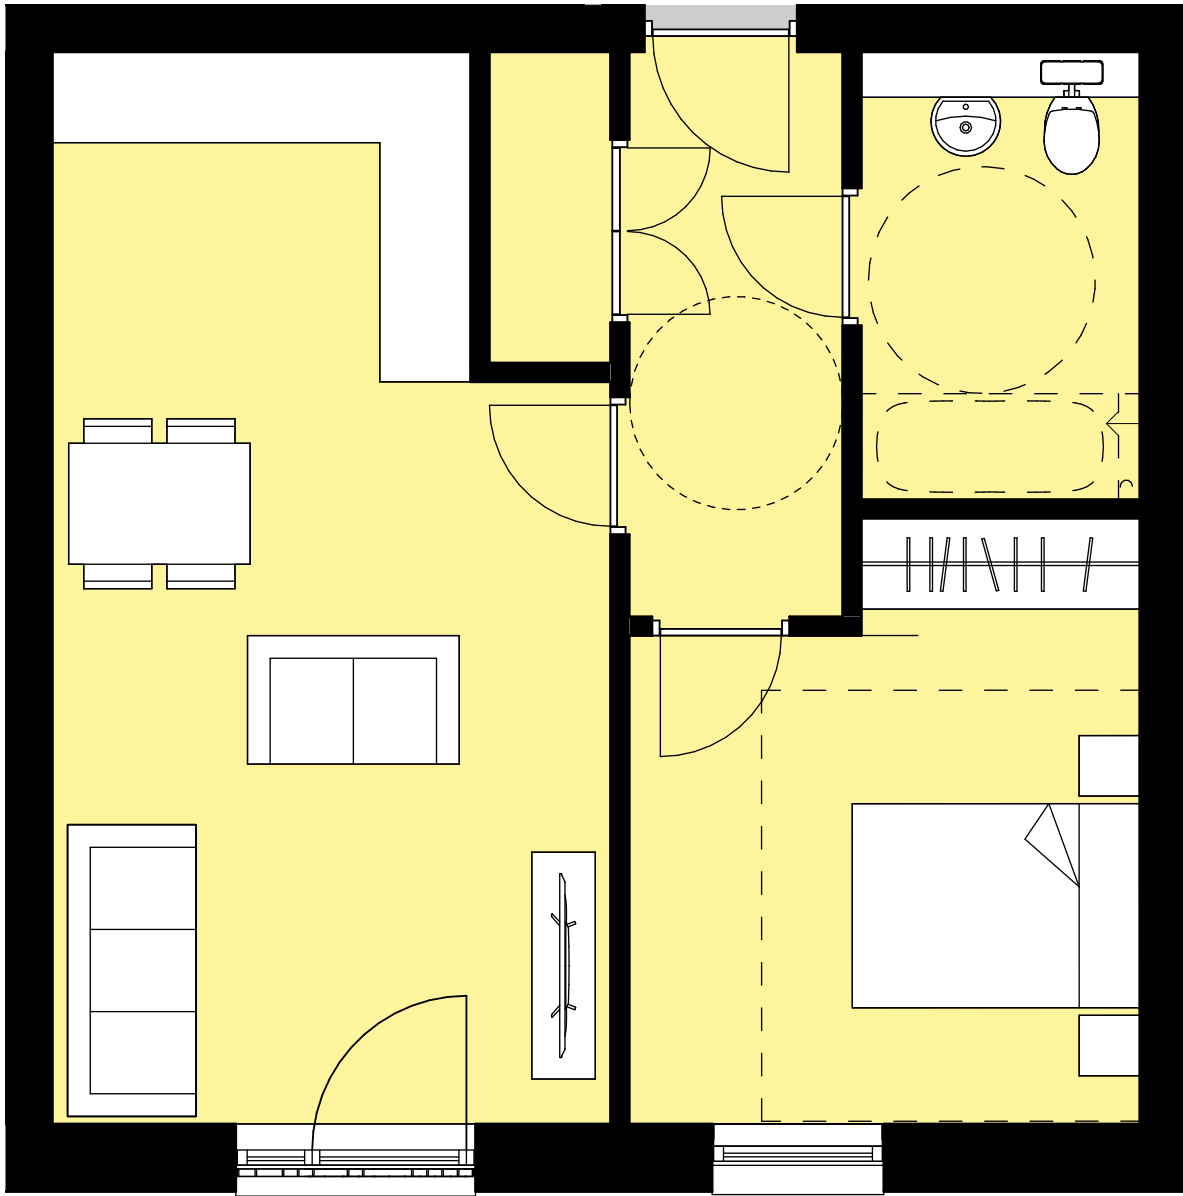

APT 1BED 50sqm
1 : 50

Wheelchair accesible
shower on the ground
floor.
Bath with shower above
for the first, second and
third floors.

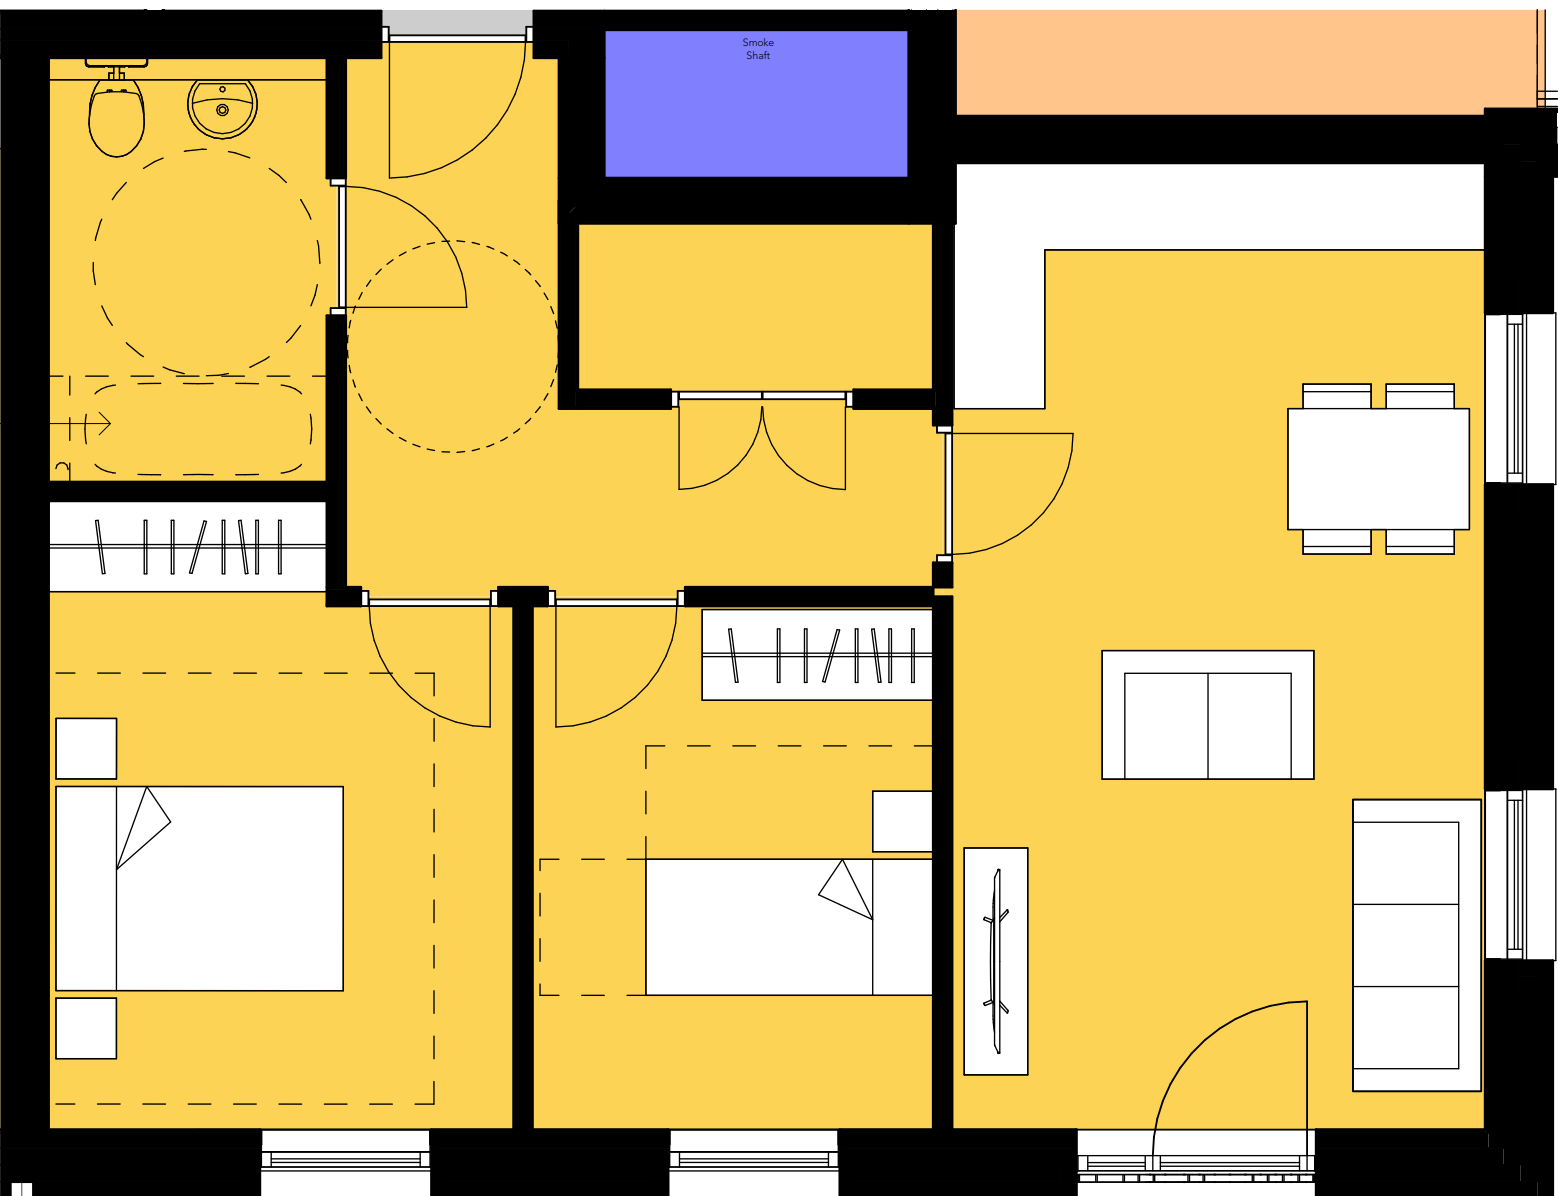

APT 2BED 61sqm
1 : 50

6	07/05/21	OM	Planning
5	09/04/21	OM	STAGE 3
4	31/03/21	OM	STAGE 3 DRAFT
3	18/03/21	OM	General Updates
2	05/02/21	OM	General Updates
1	16/12/20	IB	STAGE 2 Report

Rev Date Intis Details

© The moral rights of the author are hereby asserted.
This drawing and design is the sole property of Buttress Ltd and must not be reproduced without permission.
Buttress Ltd is Registered in England and Wales: 5363573

greatplaces
HOUSING GROUP

Buttress

41 Bengal Street
Manchester
M4 6AF

T 0161 236 3303
E contact@buttress.net
W www.buttress.net

Project Title Downley Drive
Client Great Places
Location Ancoat - Manchester

Drawing ref Typical apartment layouts

Date 07/05/2021 11:26:46 Scale As indicated
Checker IB Orig Paper Size A1

Job No: 8801 Status Planning

Project: Origin: Zone: Level: Type: Disc: Number: Rev:

8801-BA-00-01-DR-A- (04) 210- 6