


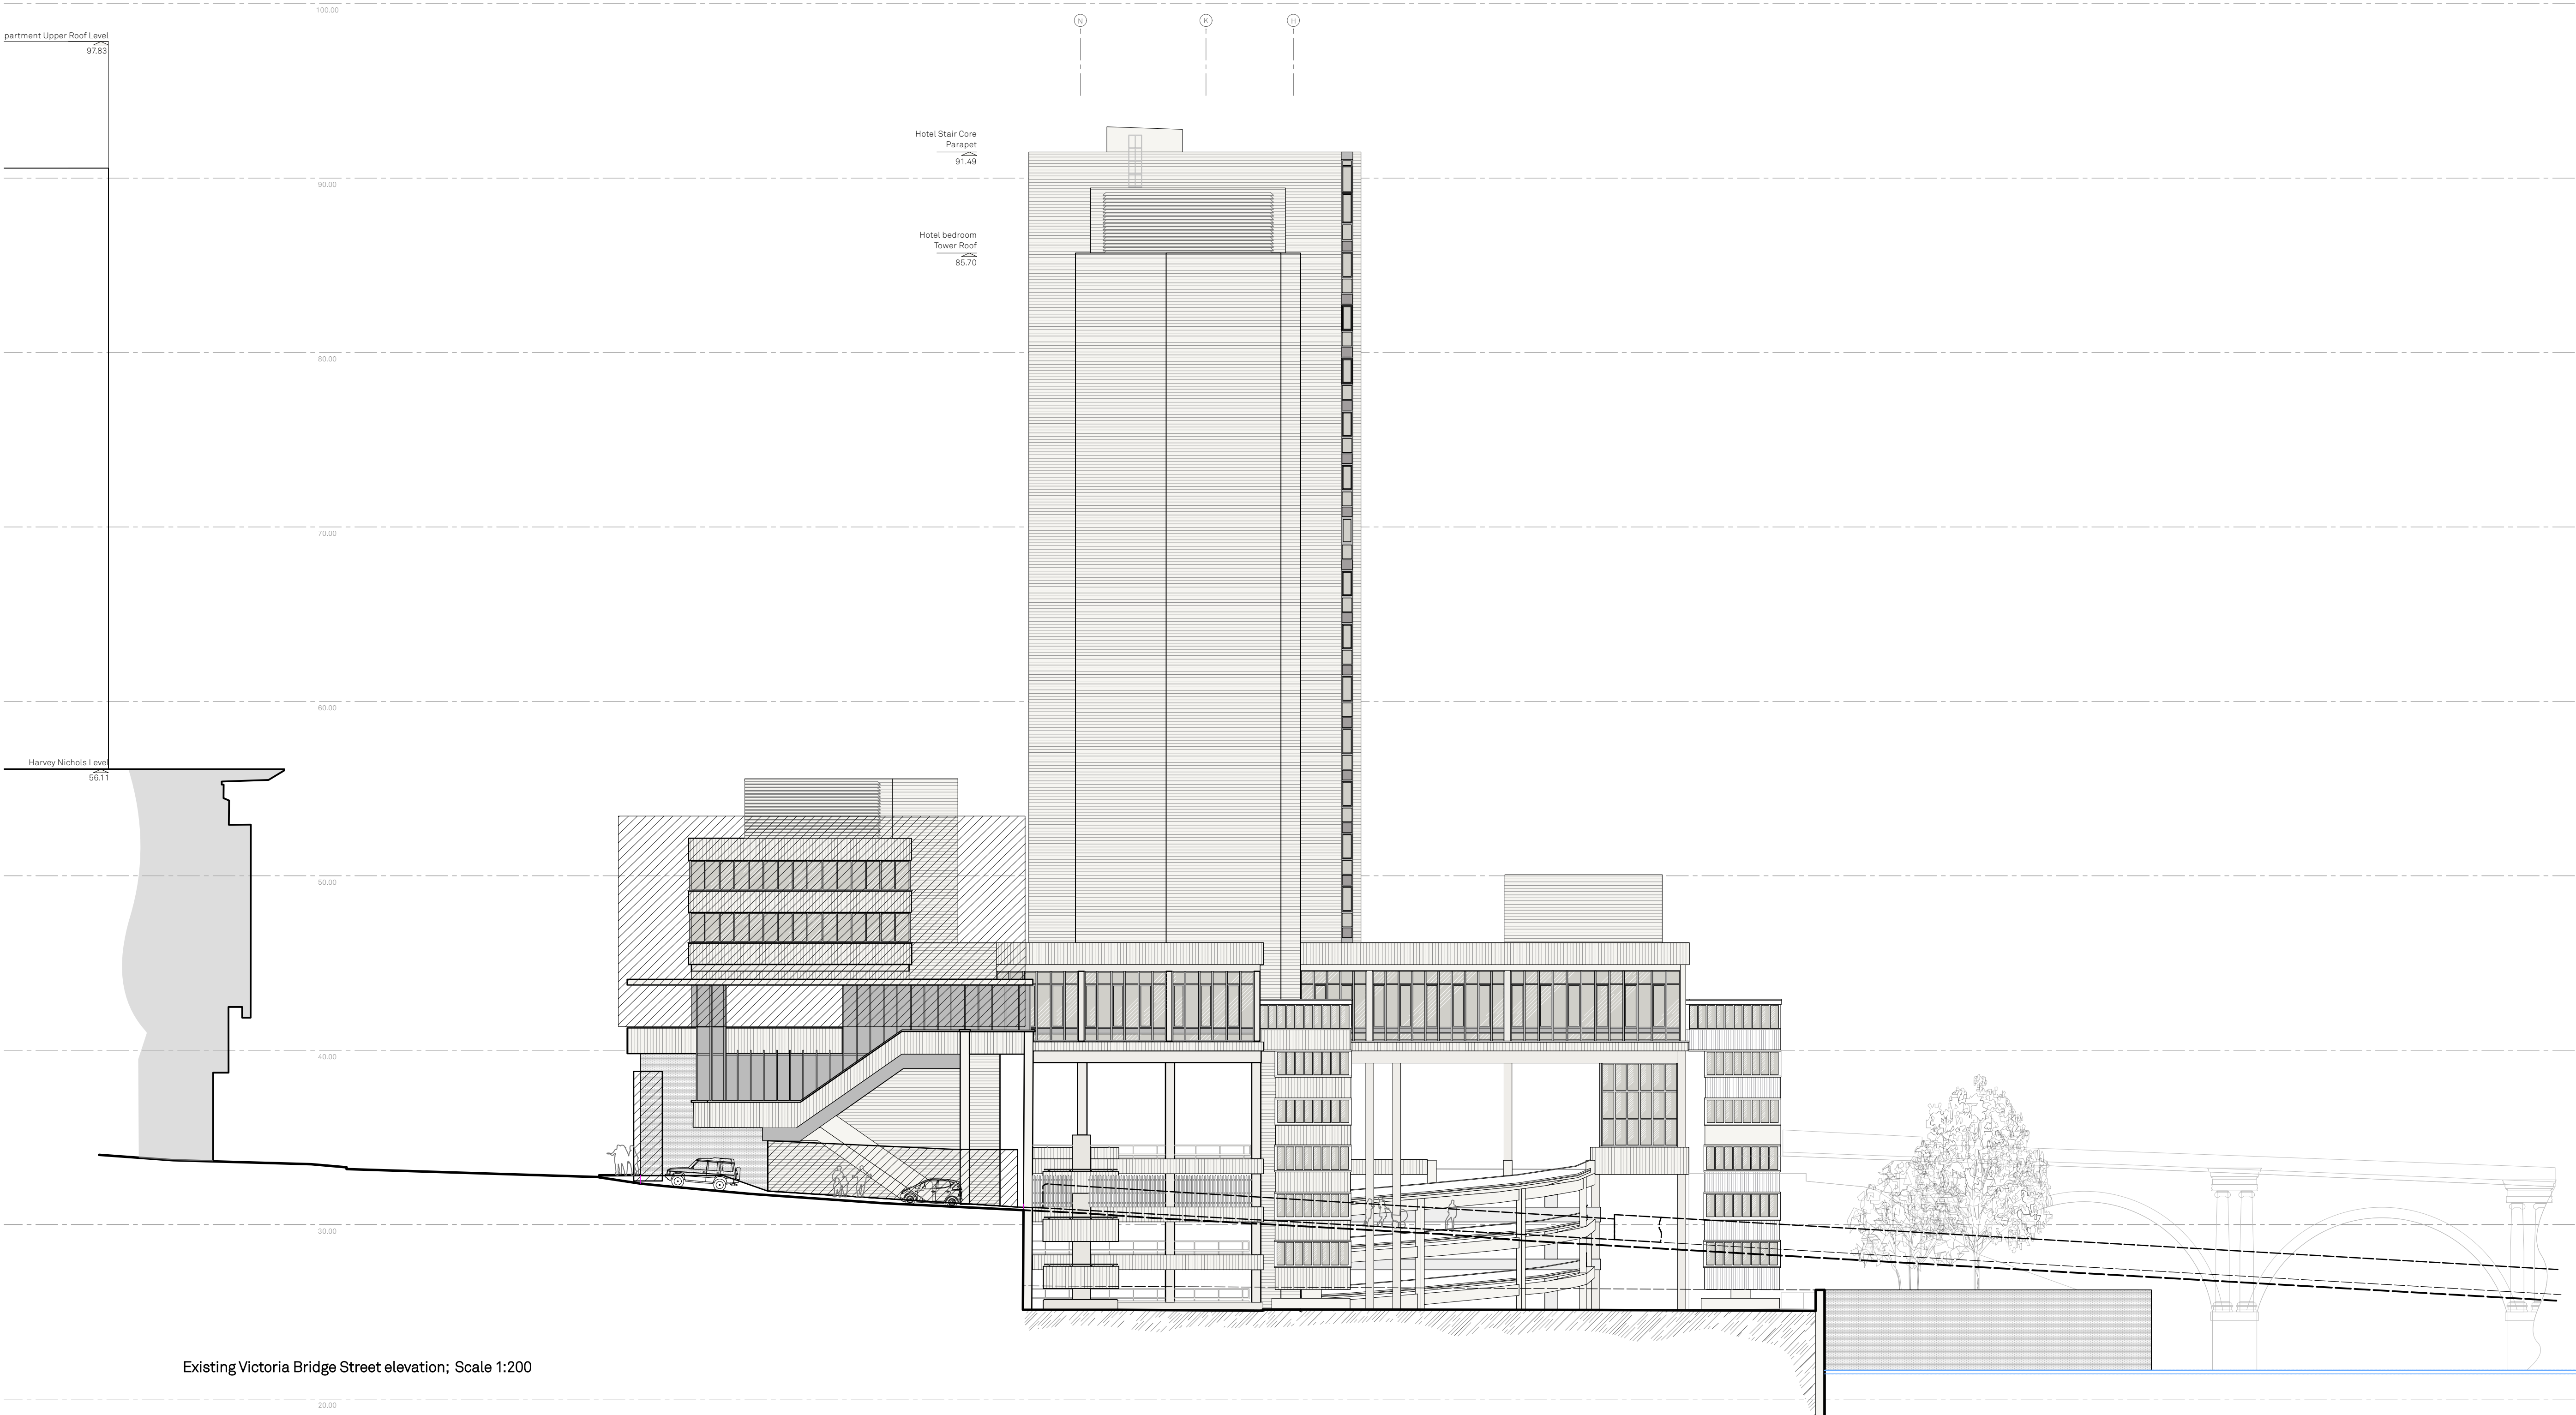

Existing Victoria Bridge Street elevation; Scale 1:200

Notes:
REPLACEMENT GLAZING FOR HOTEL BEDROOM FLOORS 1-12 AND
CONFERENCE AND MEZZANINE LEVELS PREVIOUSLY SUBMITTED
FOR APPROVAL UNDER SEPARATE APPLICATION