




Existing Paving on Oldham Street

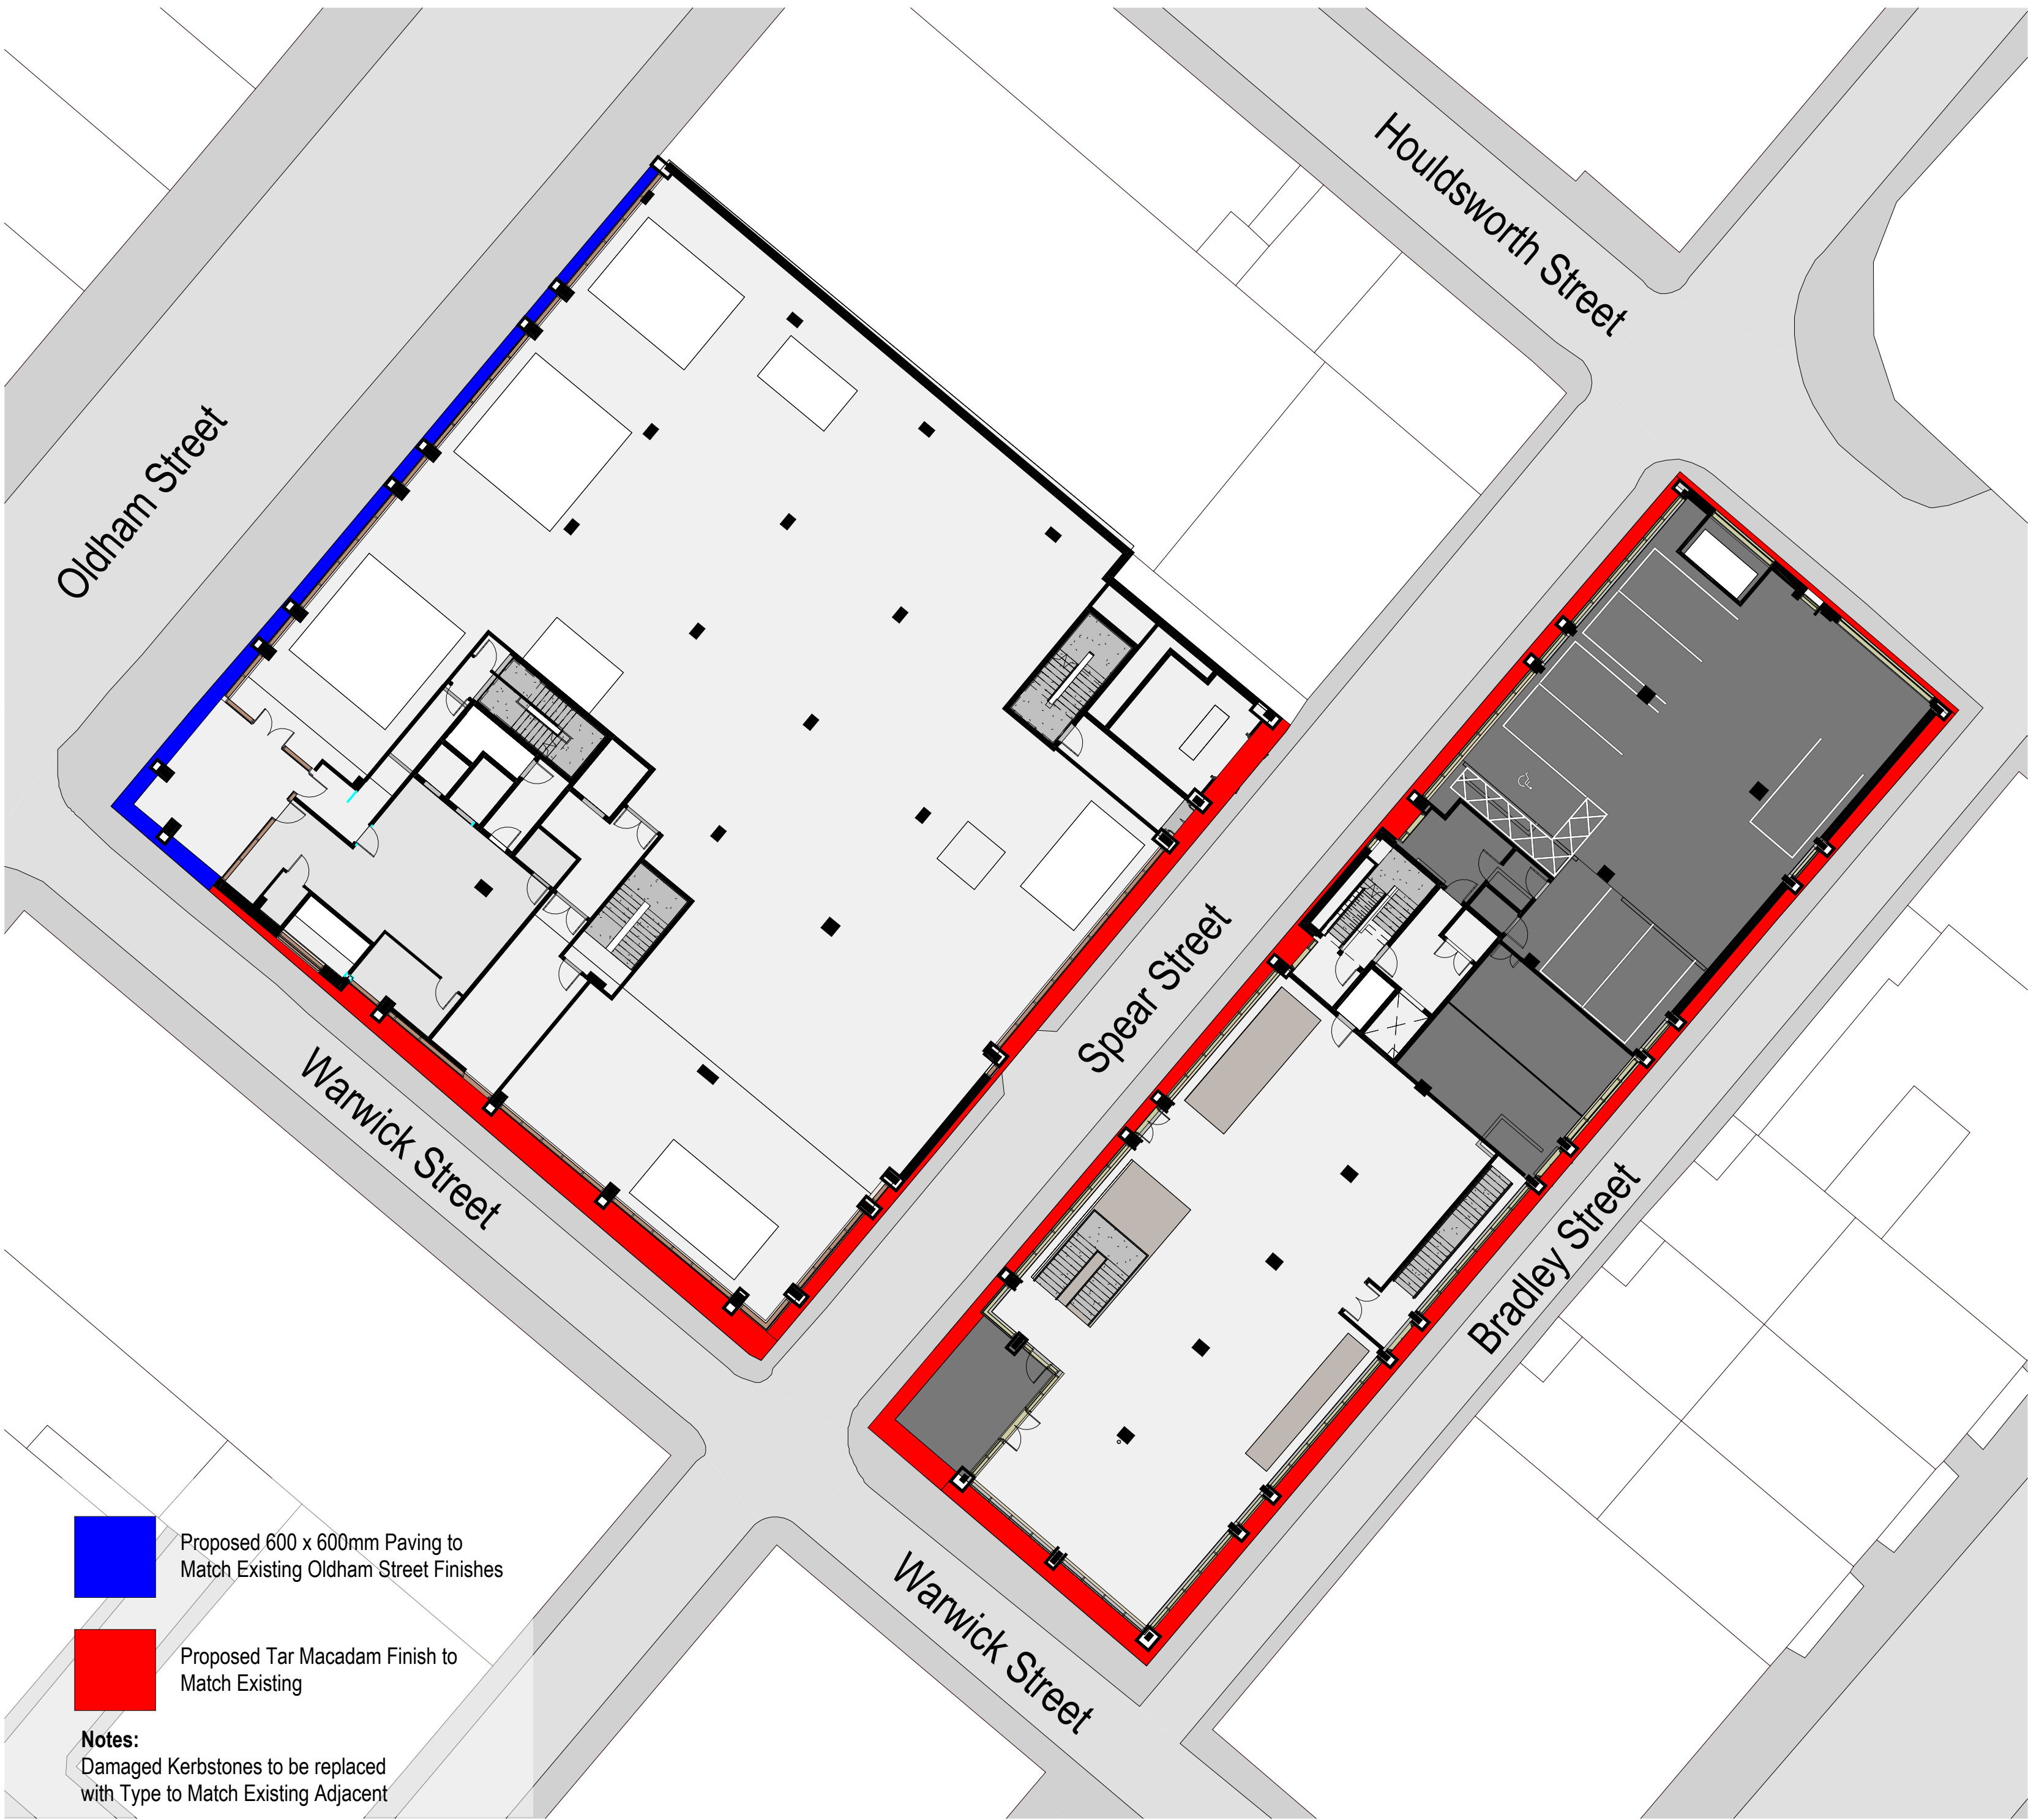

- Proposed 600 x 600mm Paving to Match Existing Oldham Street Finishes
- Proposed Tar Macadam Finish to Match Existing

Notes:
Damaged Kerbstones to be replaced with Type to Match Existing Adjacent

1

External Works Plan

1 : 200

GENERAL NOTES

1. Do not scale off this drawing unless a scale bar is provided
2. Any ambiguities, omissions and errors on this drawing should be notified immediately to the Architect before the commencement of works on site
3. Dimensions are in millimetres unless otherwise stated
4. Dimensions, unless otherwise indicated, are to the face of unfinished block walls or to the finished plaster face of stud partitions
5. Dimensions are to be checked on site. Discrepancies are to be notified immediately to the Architect before the commencement of works on site
6. All levels are in meters unless otherwise stated
7. This drawing is to be read in conjunction with all other relevant drawings and specifications for this project

CDM REGULATIONS

Denotes a significant hazard or difficult to manage procedure. Please refer to Designer Hazard Register for further information regarding mitigation of hazards.

REVISION NOTES

Rev	Date	Description	Issuer	Checker
P1	2022-02-28	First Issue for Comment	IB	MJB

PROJECT PARTNERS

FRANKLIN ELLIS ARCHITECTS

Architecture / Landscape / Interiors / Graphics / Project Management

The Old Pumpthouse
5 The Ropewalk Nottingham NG1 5DU
T 0115 941 8475
E enquiry@franklinellis.co.uk
W www.franklinellis.co.uk



PARTNER/ASSOCIATE

Ben Dudley

PROJECT LEAD

Ian Burgess

PROJECT NAME

Oldham Street, Manchester

PROJECT No.

21-0005

PROJECT ADDRESS

Land Off Oldham Street & Spear Street
Manchester
M4 1LF

CLIENT / USER NAME

Kempton Homes Ltd

VOLUME

S1	Site 1
----	--------

SHEET NAME

External Works Plan

FULL DOCUMENT REFERENCE

Identification / Location				Sheet Number		
Project Code	Originator Code	Volume /Zone	Level /Location	Doc Type	Role /Dis	Number

OSM-FEA-S1-XX-PL-A-0005

Renumbered from:

REVISION DATE

2022-02-28

REVISION

P1

STATUS

A3 Planning

SHEET SIZE

A1 L

SCALE

1 : 200