



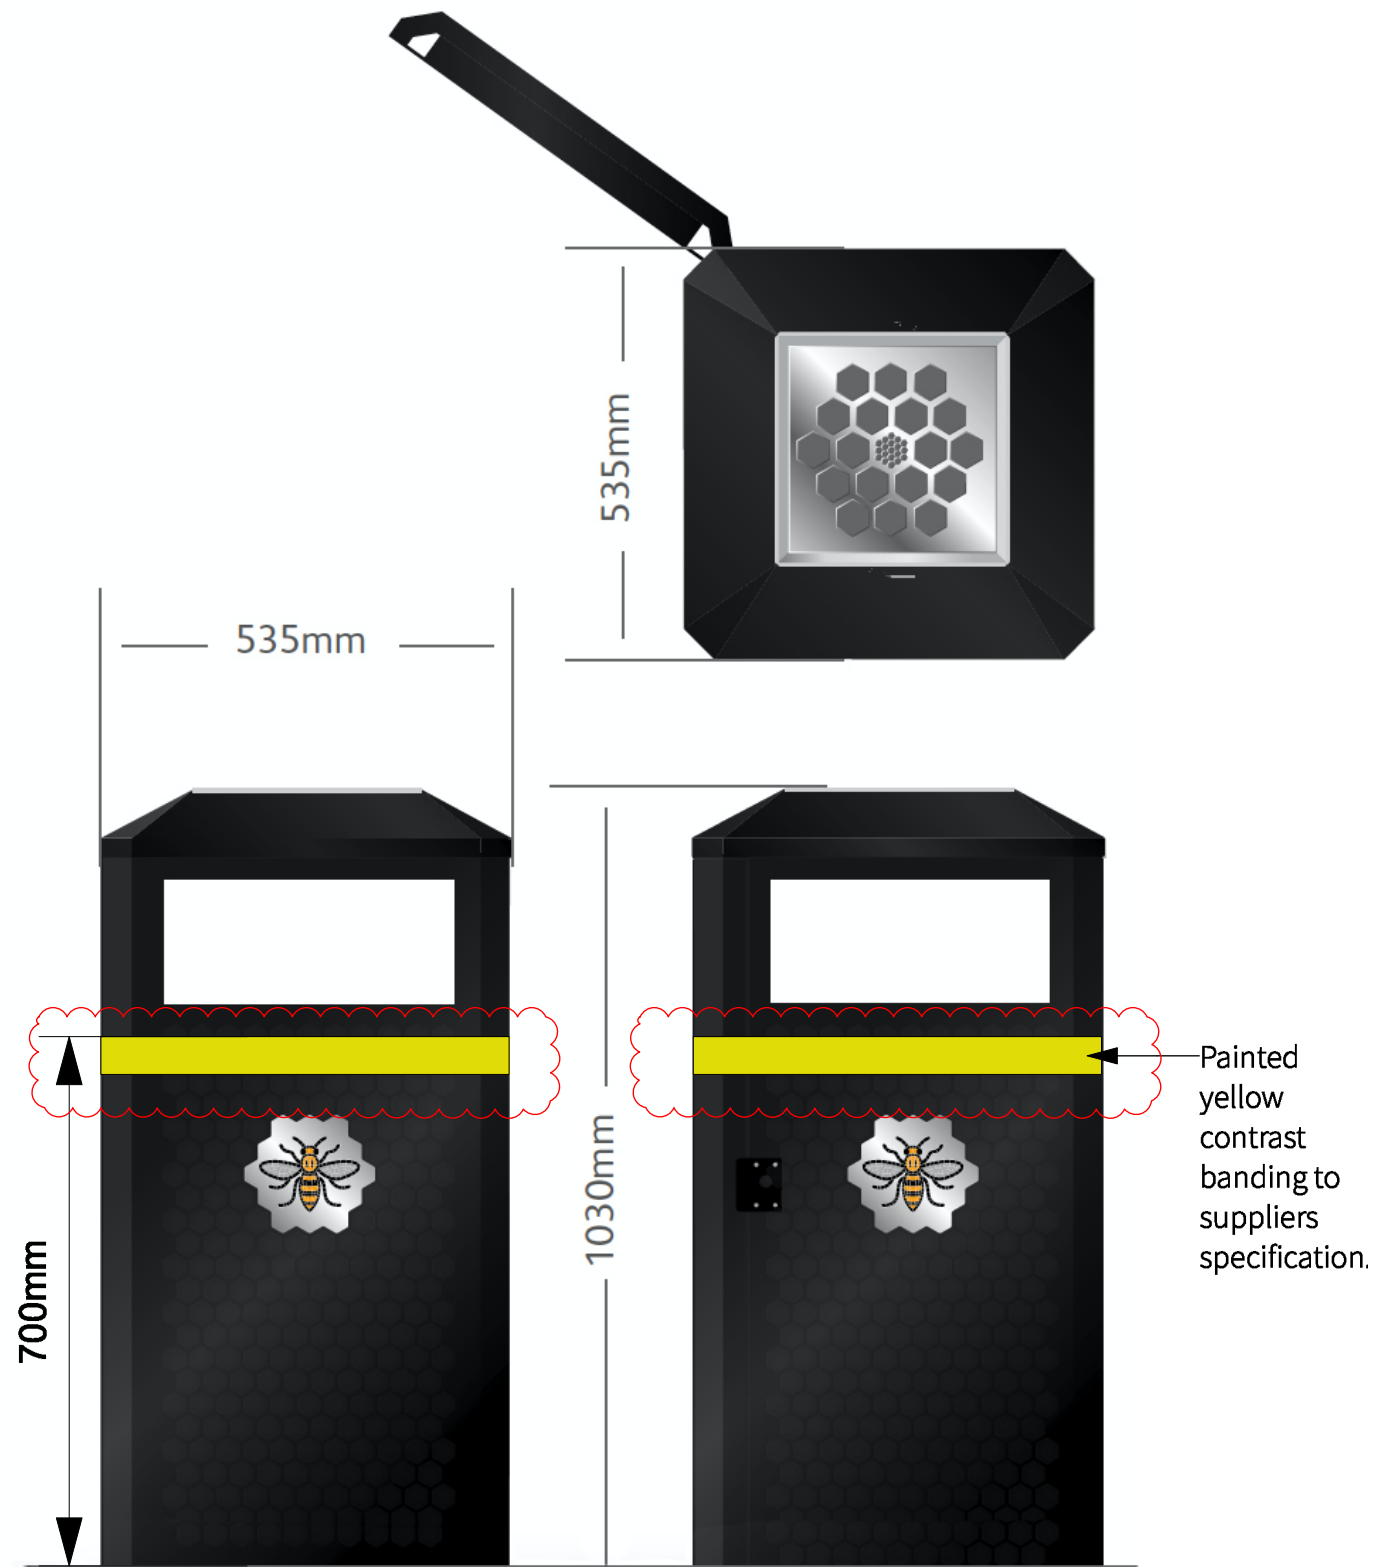

Petal AT locking Brace  
5mm bar with holes either end  
bolts to PETAL flaps restricting ashtray  
from opening.  
*Supplied loose for discretionary use*

Blanking plates  
1.2mm plates with Sprung pins  
top and bottom locate and  
lock into holes either side of  
apertures.  
*Supplied loose for discretionary use*

Removable artwork  
Slides in and out from side of steel  
pocket. Accessible only from inside  
of unit.  
*Supplied Fitted*

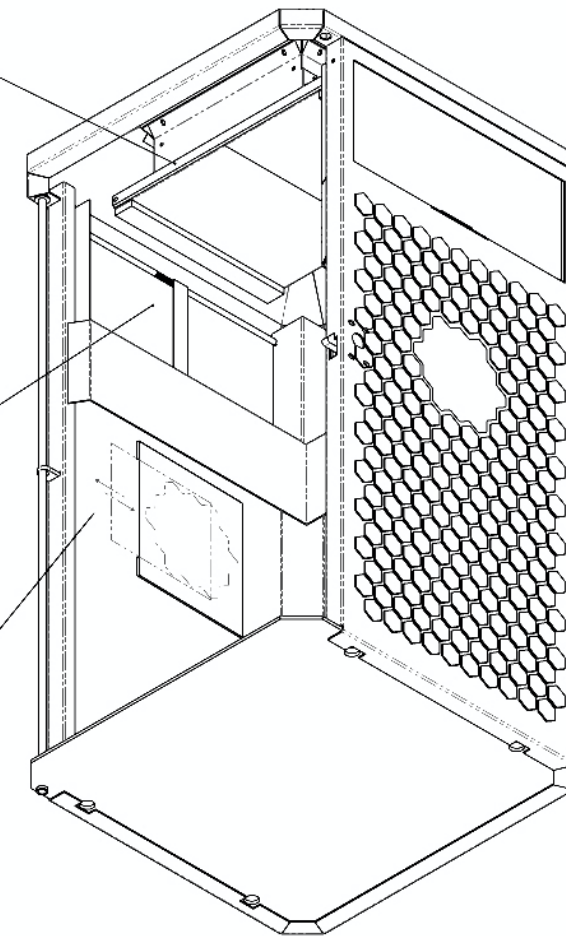

- NOTES:**
1. Do not scale from this drawing.
  2. Always work to noted dimensions.
  3. All dimensions are in millimetres unless otherwise stated.
  4. All setting out, levels and dimensions to be agreed on site.
  5. The dimensions of all materials must be checked on site before being laid out.
  6. This drawing must be read with the relevant specification clauses and detail drawings.
  7. Order of construction and setting out to be agreed on site.

#### LOCATION PLAN

#### KEY

| S4-P02   | 27.04.21 | Updated as per access group comments: | JTO   | FF       |
|----------|----------|---------------------------------------|-------|----------|
| S4-P01   | 07-04-21 | 1. Yellow visibility banding added.   | JTO   | FF       |
| Revision | Date     | Description                           | Drawn | Approved |

**Planit I.E. Limited**  
E: info@planit-ie.com W: planit-ie.com  
**MANCHESTER**  
2 Back Grafton St, Altrincham, WA14 1DY  
T: 0161 928 9281  
**LONDON**  
Unit 6 Waterside, 44-48 Wharf Road, London, N1 7UK  
T: 0207 253 5678  
**LIVERPOOL**  
No. 8 Princess Parade, Princess Dock, Liverpool, L3 1DL  
T: 0151 705 6746

Client Galliford Try

Project Manchester Medieval Quarter

Dwg Title Litter Bin Detail

Created on 07-04-21 Created by JTO Approved by FF

Scale Various Size A3 Workstage STAGE 05

Dwg No. MMQ-PLA-XX-XX-DR-L-7003 Suitability S4 Revision P02

7003  
01 (above) Typical Section: Litter Bin  
Scale: 1:10

7003  
02 (above) Typical Axo: Litter Bin  
Scale: NTS