



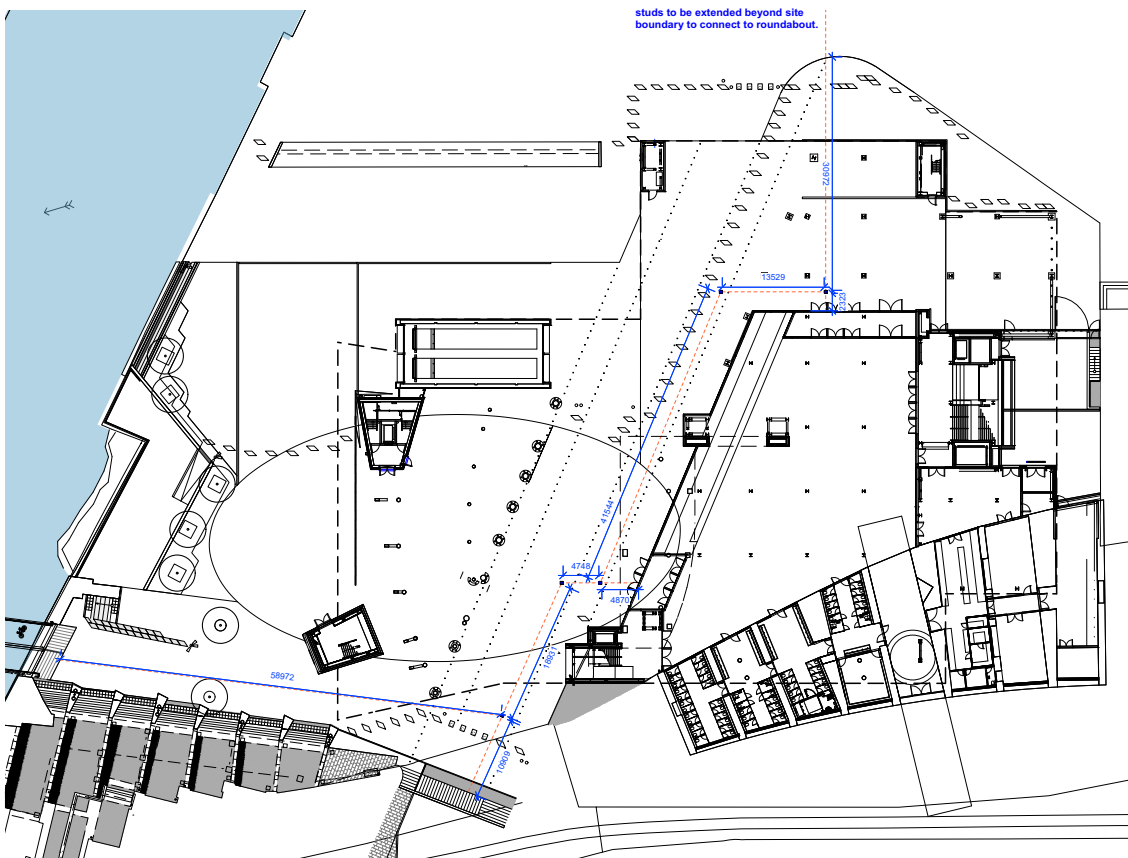

1 Wayfinding Location Plan
Scale: 1:400

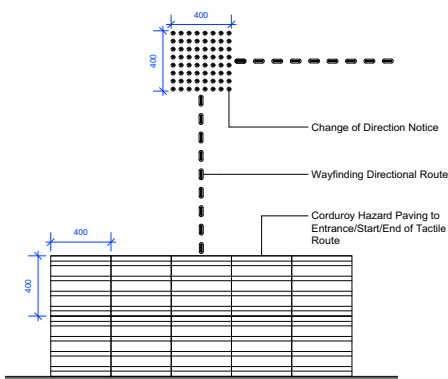

2 Typical Tactile Stud Layout
Scale: 1:20

Above is the guidance system commonly used within mainland Europe and Scandinavia, legislative requirement for all new build schemes.



3 Wayfinding Directional Route - Detail Option 1
Scale: 1:10



4 Wayfinding Directional Route - Detail Option 2
Scale: 1:10



5 Wayfinding Directional Route - Detail Option 3
Scale: 1:10




6 Wayfinding Directional Route - Detail Option 4
Scale: 1:10



7 Material Option 1 - Metal Studs
in Stainless Steel



8 Material Option 2 - Paving Finish
Tactile Blister Paving Unit

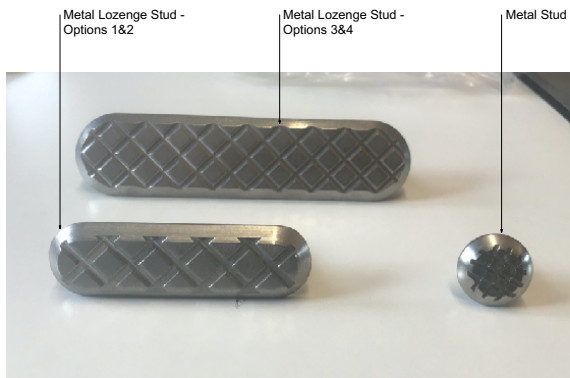


9 Material Option 1 - Metal Studs
Stainless steel

NOTES:
1. Do not scale from this drawing.
2. Always work to noted dimensions.
3. All dimensions are in millimetres unless otherwise stated.
4. All setting out, levels and dimensions to be agreed on site.
5. The dimensions of all materials must be checked on site before being laid out.
6. This drawing must be read with the relevant specification clauses and detail drawings.
7. Order of construction and setting out to be agreed on site.

LOCATION PLAN

GF
L02

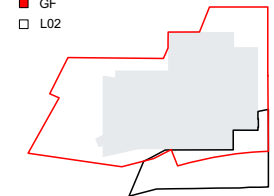

KEY

1. Way Finding Directional Route

Metal Lozenge Studs
Material: Stainless Steel
Product: Cross Grip Lozenge

Option 1: Dimensions: 80mm x 25mm tactile studs, 4-5mm upstand, with a 10mm spacing between individual studs
Option 2: Dimensions: 80mm x 25mm tactile studs, 4-5mm upstand, with a 50mm spacing between individual studs
Option 3: Dimensions: 380mm x 35mm tactile studs, 4-5mm upstand, with a 10mm spacing between individual studs
Option 4: Dimensions: 380mm x 35mm tactile studs, 4-5mm upstand, with a 50mm spacing between individual studs

Supplier: tactile paving services
Mobile: 07779 442180
Email: steve@tactilepaving.co.uk

All options to be costed separately and Option 1 used for cost plan at the moment with the option of VE to Options 2,3 or 4 if suitable.
We propose that a test area is installed on site to establish effectiveness of all options. Increased spacing might create loss of connection and lead to confusion. We feel all options might be within the acceptable range but this should be tested by a cane user group.

2. Change in Direction Notice

Metal studs
Material: stainless steel
Product: Cross Grip Stud
Dimensions: 400mm x 400mm square, with round 25mm tactile studs, upstand 4-5mm, 75mm apart from centre line.
Supplier: tactile paving services
Mobile: 07779 442180
Email: steve@tactilepaving.co.uk

D2-P01 04-12-20 for tender TF AM
S2-P01 2020.10.06 TF AM

Revision	Date	Description	Drawn	Apprvd.
----------	------	-------------	-------	---------

Planit I.E. Limited
E: info@planit-ie.com W: planit-ie.com
MANCHESTER
2 Back Grafton St., Altrincham, WA14 1DY
T: 0161 928 9281
LONDON
Unit 6 Waterside, 44-48 Wharf Road, London, N1 7UX
T: 0207 253 5678
LIVERPOOL
No. 8 Princes Parade, Princes Dock, Liverpool, L3 1DL
T: 0151 700 6746

Client OMA / MCC

Project Factory

Drg Title Typical Hardworks Details
Wayfinding Paving

Created on	Created by	Approved by
23-03-20	TF	AM

Scale	Size	Workstage
1:100	A1	Stage 4

Drg No.	Suitability	Revision
MF-PLA-XX-GF-DR-L-10-5005	D2	P01