Note:
Do not scale from this drawing.
Dimensions are to be checked on site.
If in doubt please ask.

N

0 5 10 15 20.M
0.M 20.M

NOTE: Exhibits and collections items are indicative only.

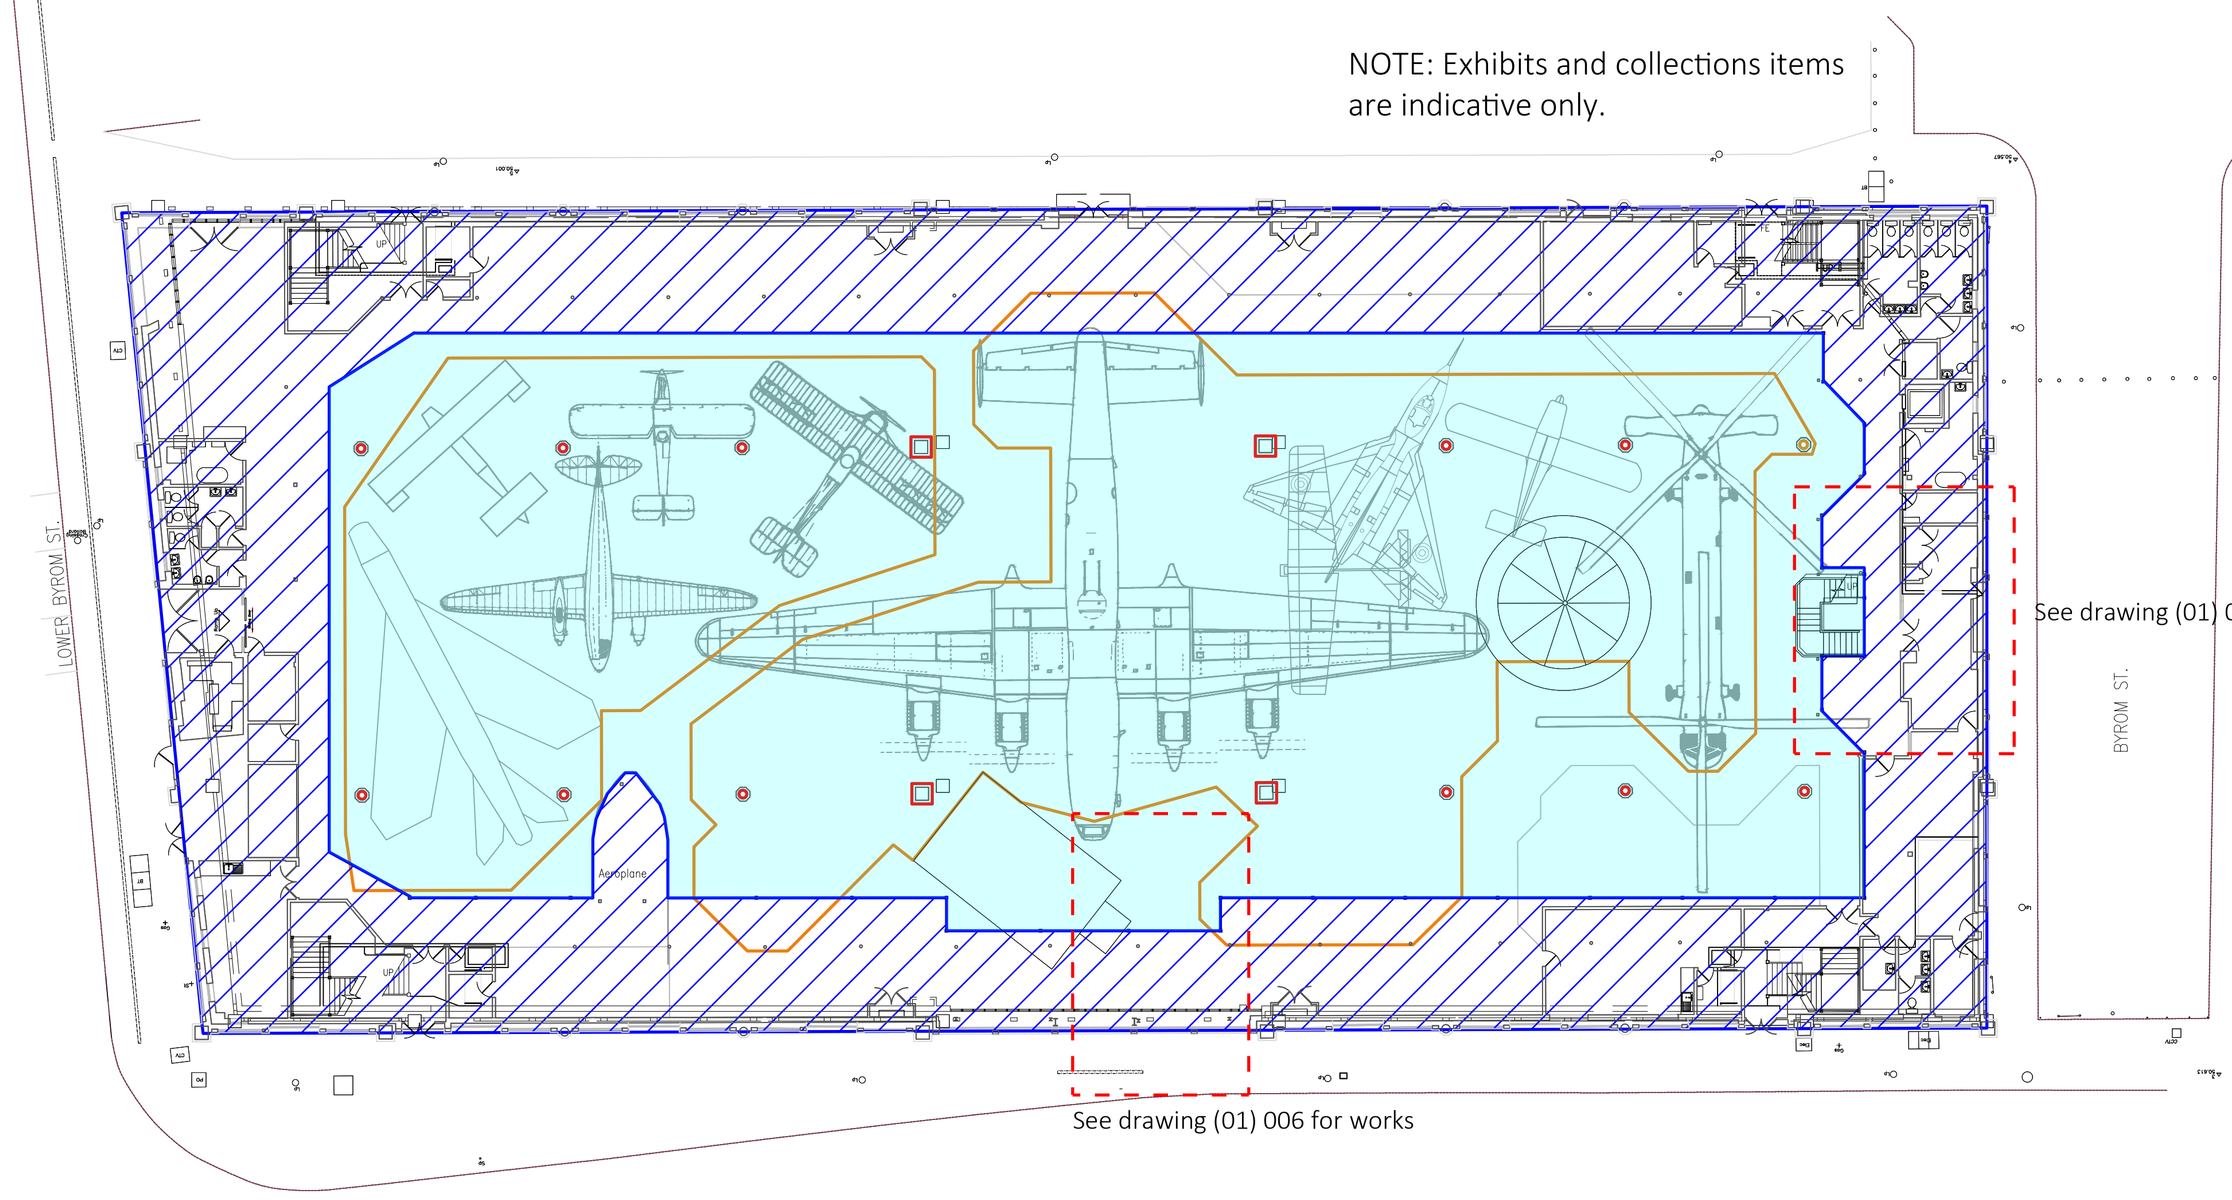

Internal Constraints Plan

KEY

Area shown hatched indicates the area of mezzanine above and reduced working area and height.

Low Level Barriers

Collumns/Structure

Central volume extends from ground level to underside of roof structure. Note: current fall protection catchment net is currently installed at column capital level across the full height zone.

Rev	DD/MM/YY Initial	Revision Details

Rev	Date/Intls	Details

© The moral rights of the author are hereby asserted.
This drawing and design is the sole property of Buttress Ltd and must not be reproduced without permission.
Buttress Ltd is Registered in England and Wales: 5363573

SCIENCE MUSEUM GROUP

Buttress
41 Bengal St
Manchester
M4 6AF

T 0161 236 3303
E contact@buttress.net
W www.buttress.net

Project Title	8869 MSI AIR AND SPACE DECANT
Client	SIM
Location	MANCHESTER
Drawing Title	Existing Plans Constrains and working at Height
Date	15/01/20
Checked	AS
Scale	1:200
Orig Paper Size	A1
Status	**TENDER**

Drawing ref	Job No	Drawing No	Revision
	8869	**(01) 008**	**Rev**