



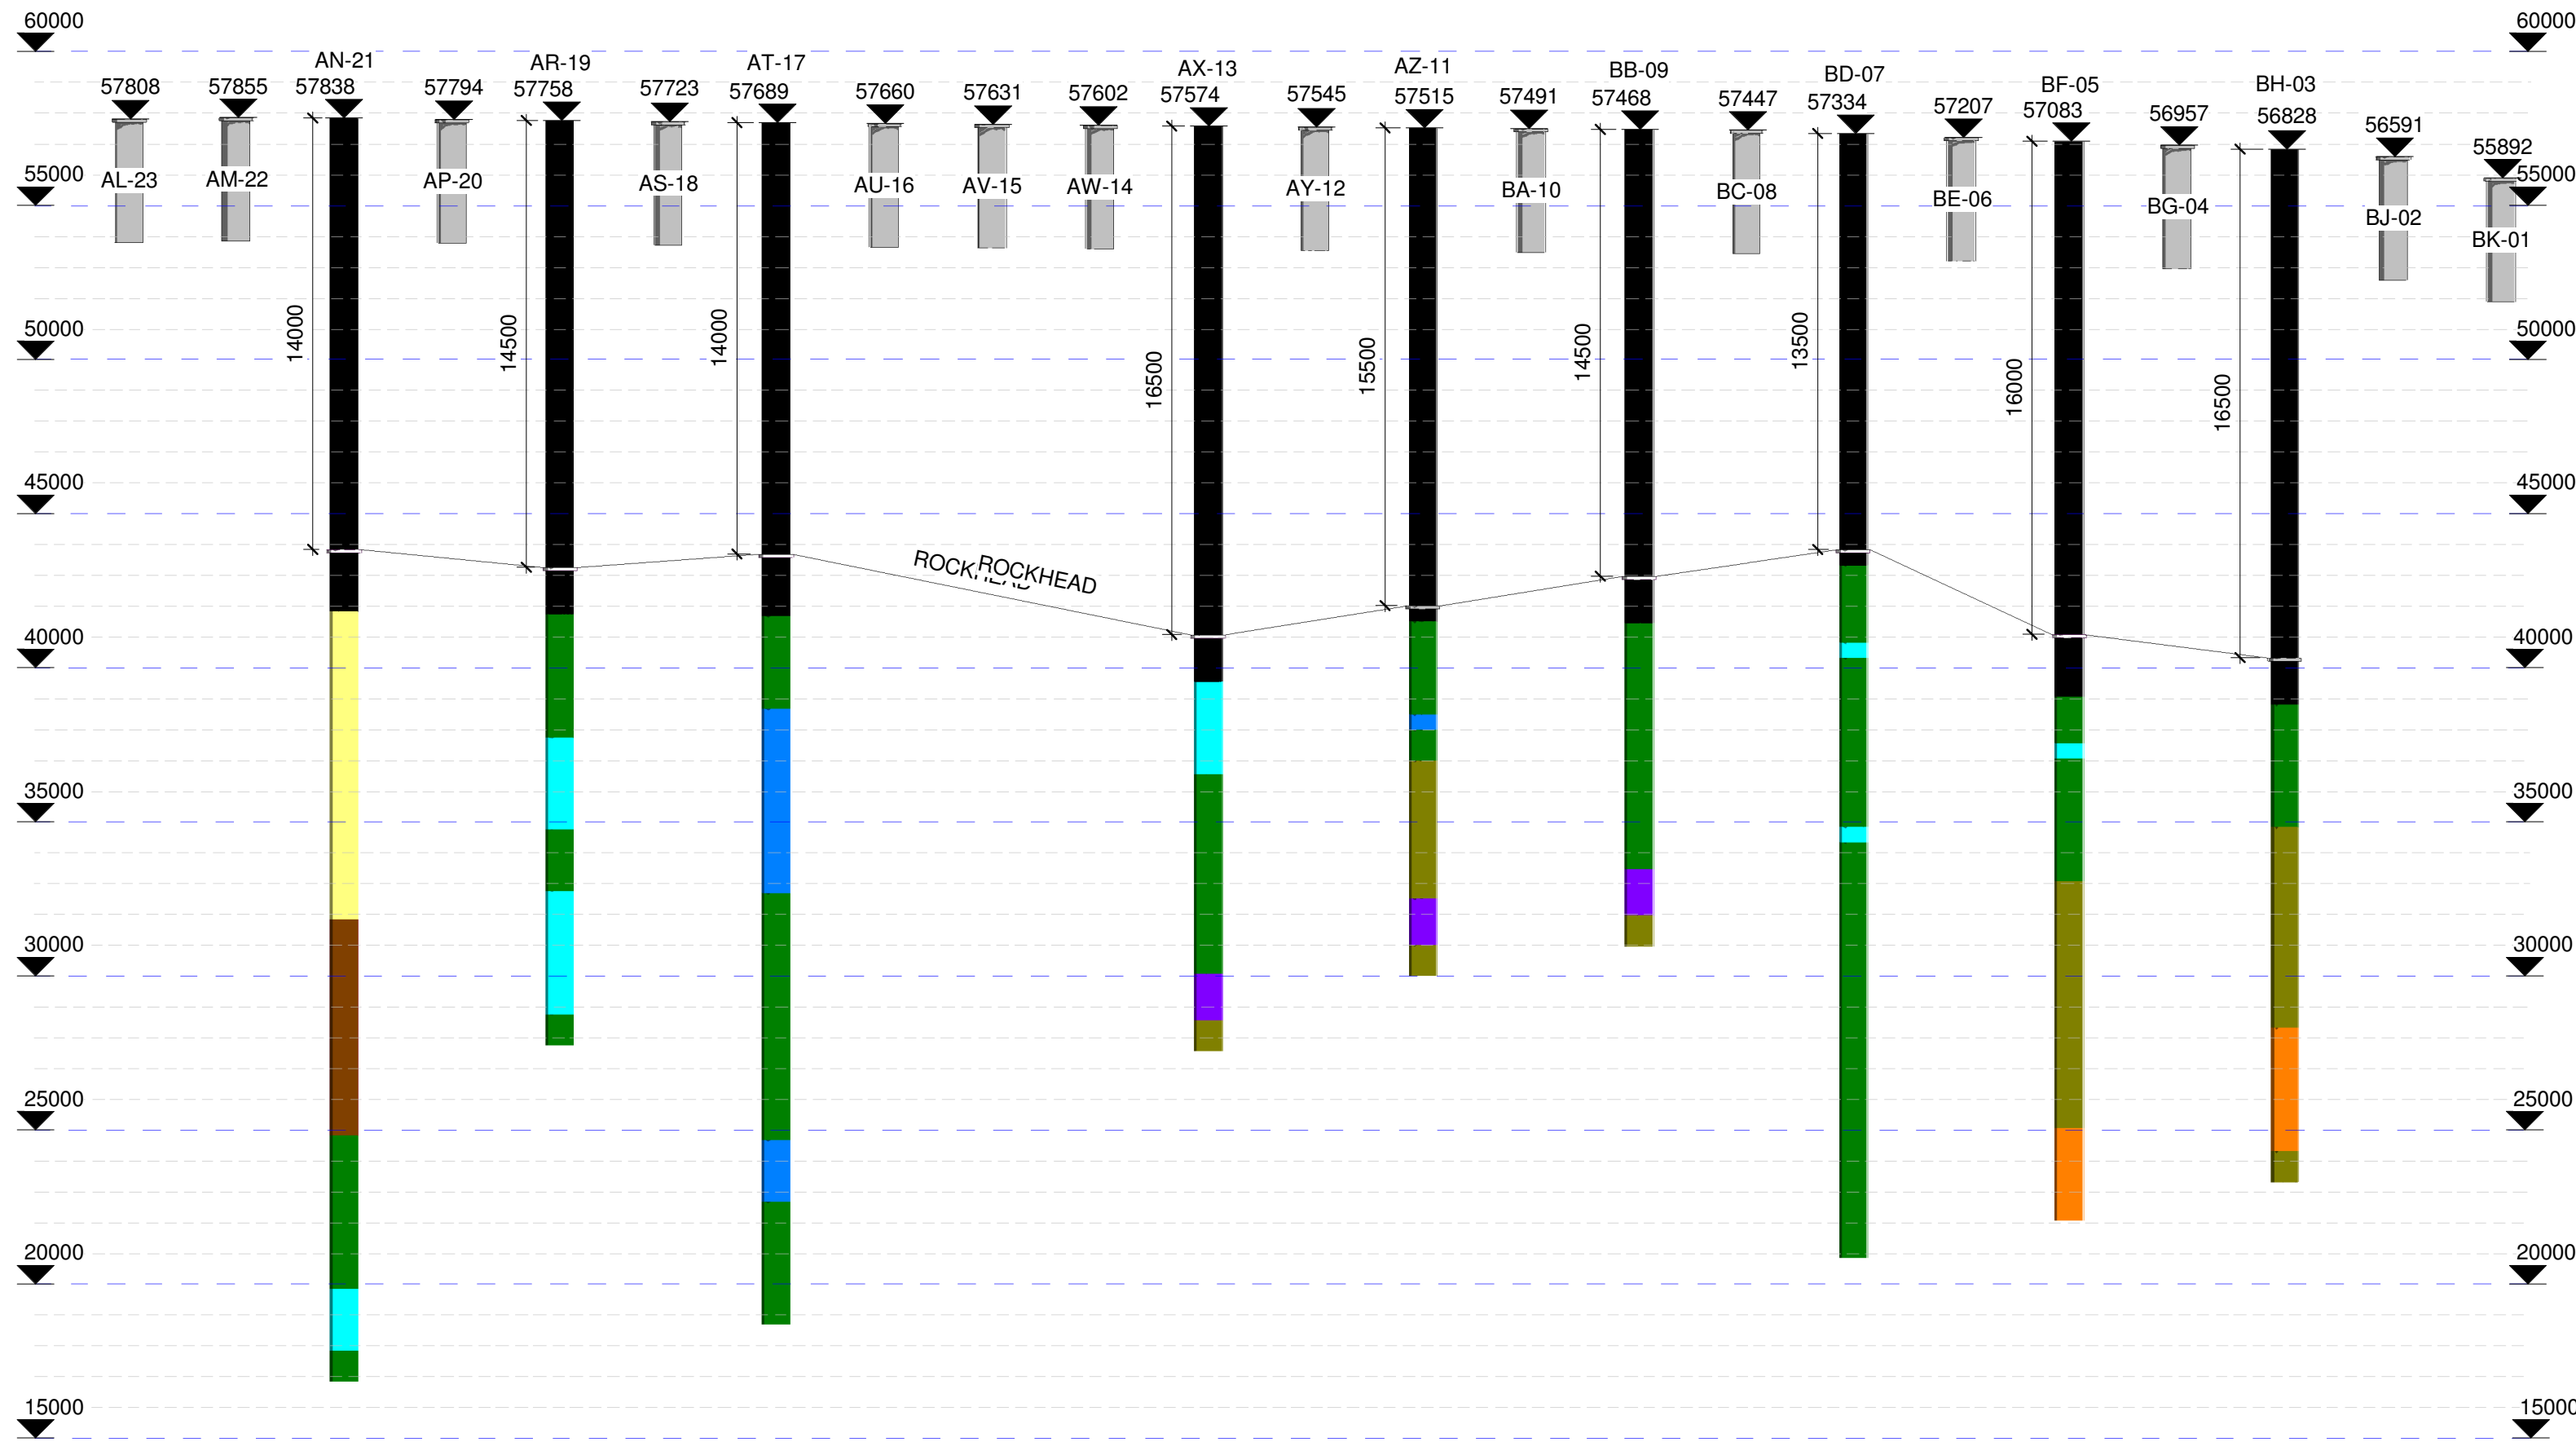

Section 1
1 : 200

THESE ARE NOT SITE INVESTIGATION BOREHOLE LOGS
INDICATIVE STRATA GENERATED FROM DRILL LOGS ONLY
THIS INFORMATION SHOULD NOT BE INTERPRETED AS SITE INVESTIGATION DATA!

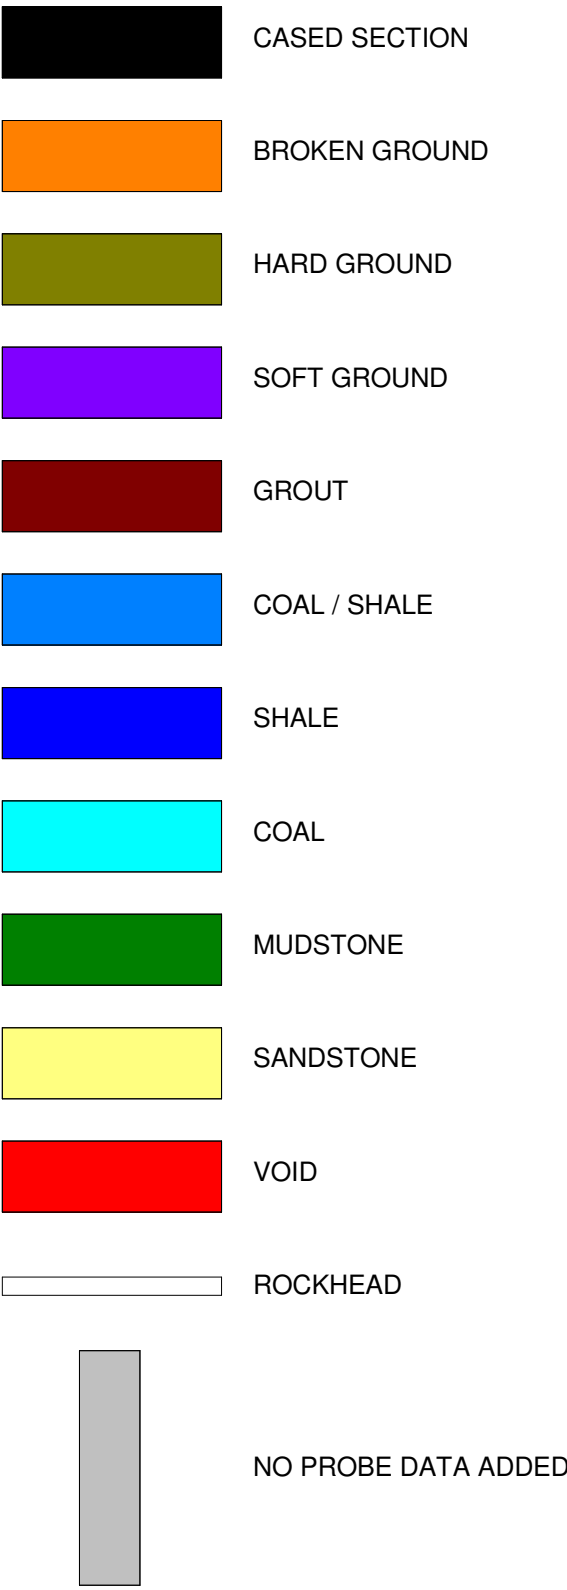


Rev	Date	Description	Drm	Chk'd
Revisions				
Drawing Originator		Head Office		
Cementation		Mail: Maple Cross House Denham Way Maple Cross Rickmansworth Herts WD3 9SW		
SKANSKA		Phone: +44(0)1923 423100 Fax: +44(0)1923 423681		

Drawing Status			
CONSTRUCTION ISSUE			
Project Name			
PROJECT BRADFORD			
Drawn by S.A.W.	Drawn Date 04/12/20	Checked by G.C.	Checked Date
Approved by Approver	Approved Date	Scale A1 @ 1:200	
Title		Original drawing sheet is A1	

PROBING SECTION 1

- Notes:
1. DO NOT SCALE FROM THIS DRAWING
 2. SITE VERIFY ALL DIMENSIONS PRIOR TO CONSTRUCTION
 3. REPORT ALL DISCREPANCIES TO THE DRAWING ORIGINATOR IMMEDIATELY
 4. THIS DRAWING IS TO BE READ IN CONJUNCTION WITH ALL RELEVANT DOCUMENTS

Document reference	Revision
22D990-CSL-00-F1-SK-X-0100	C01

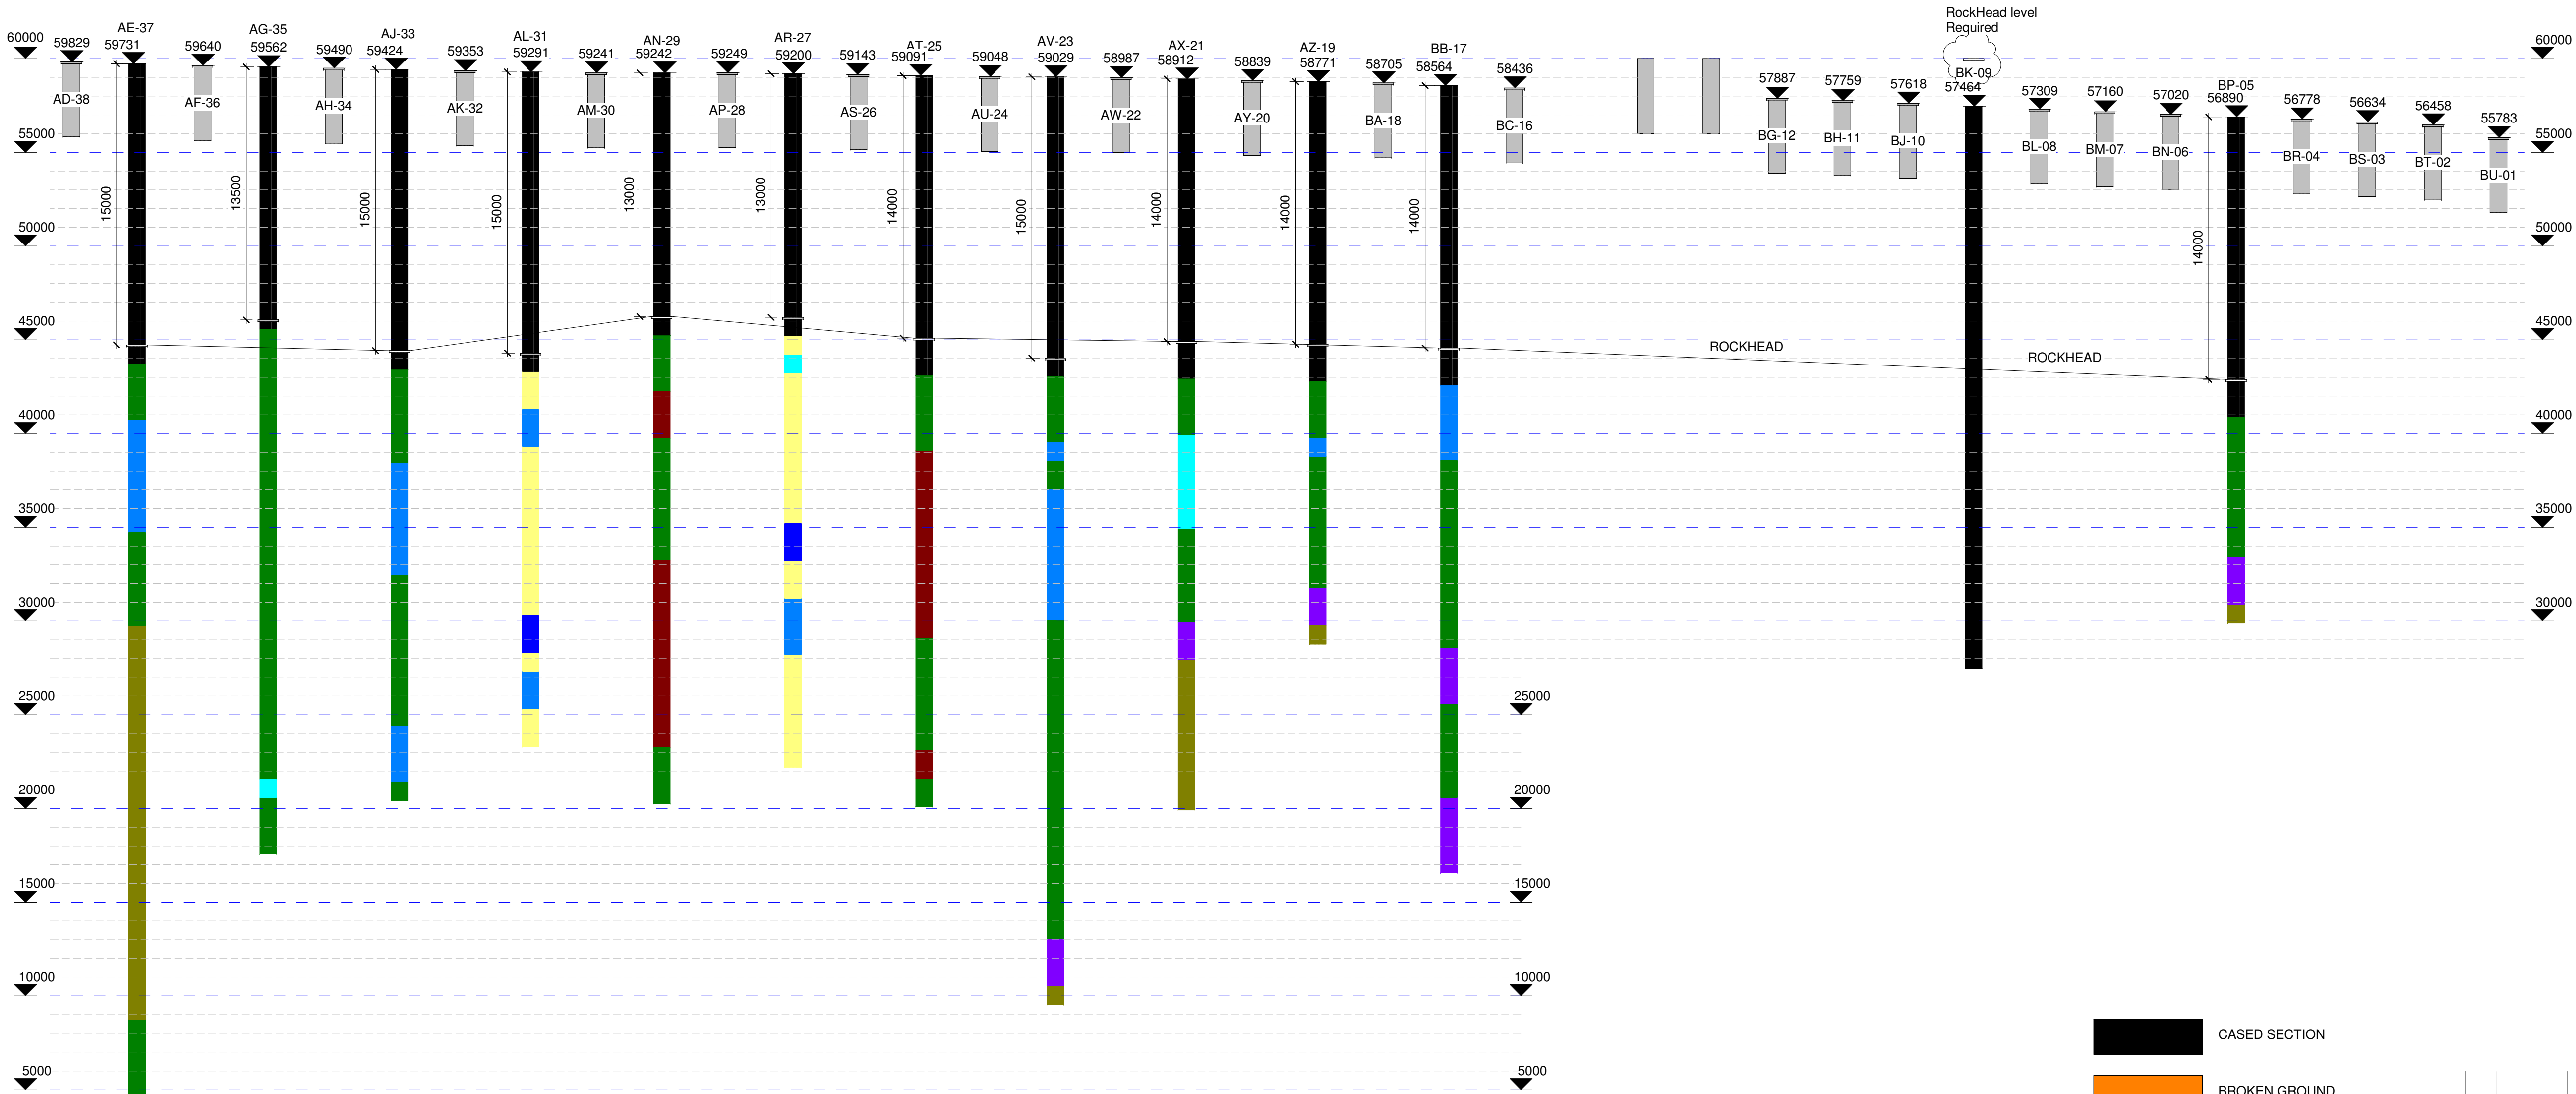

Section 2
1 : 200

- CASED SECTION
- BROKEN GROUND
- HARD GROUND
- SOFT GROUND
- GROUT
- COAL / SHALE
- SHALE
- COAL
- MUDSTONE
- SANDSTONE
- VOID
- ROCKHEAD


Notes:
1. DO NOT SCALE FROM THIS DRAWING
2. SITE VERIFY ALL DIMENSIONS PRIOR TO CONSTRUCTION
3. REPORT ALL DISCREPANCIES TO THE DRAWING ORIGINATOR IMMEDIATELY
4. THIS DRAWING IS TO BE READ IN CONJUNCTION WITH ALL RELEVANT DOCUMENTS

Rev	Date	Description	Drm	Chk'd
Revisions				
Drawing Originator		Head Office		
Cementation SKANSKA		Mail: Maple Cross House Denham Way Maple Cross Rickmansworth Herts WD3 9SW		
		Phone: +44(0)1923 423100 Fax: +44(0)1923 423681		

Drawing Status			
CONSTRUCTION ISSUE			
Project Name			
PROJECT BRADFORD			
Drawn by S.A.W.	Drawn Date 04/12/20	Checked by D.C.	Checked Date
Approved by Approver	Approved Date	Scale A1 @ 1:200	
Title		Original drawing sheet is A1	

PROBING SECTION 2

Document reference	Revision
22D990-CSL-00-F1-SK-X-0101	C01

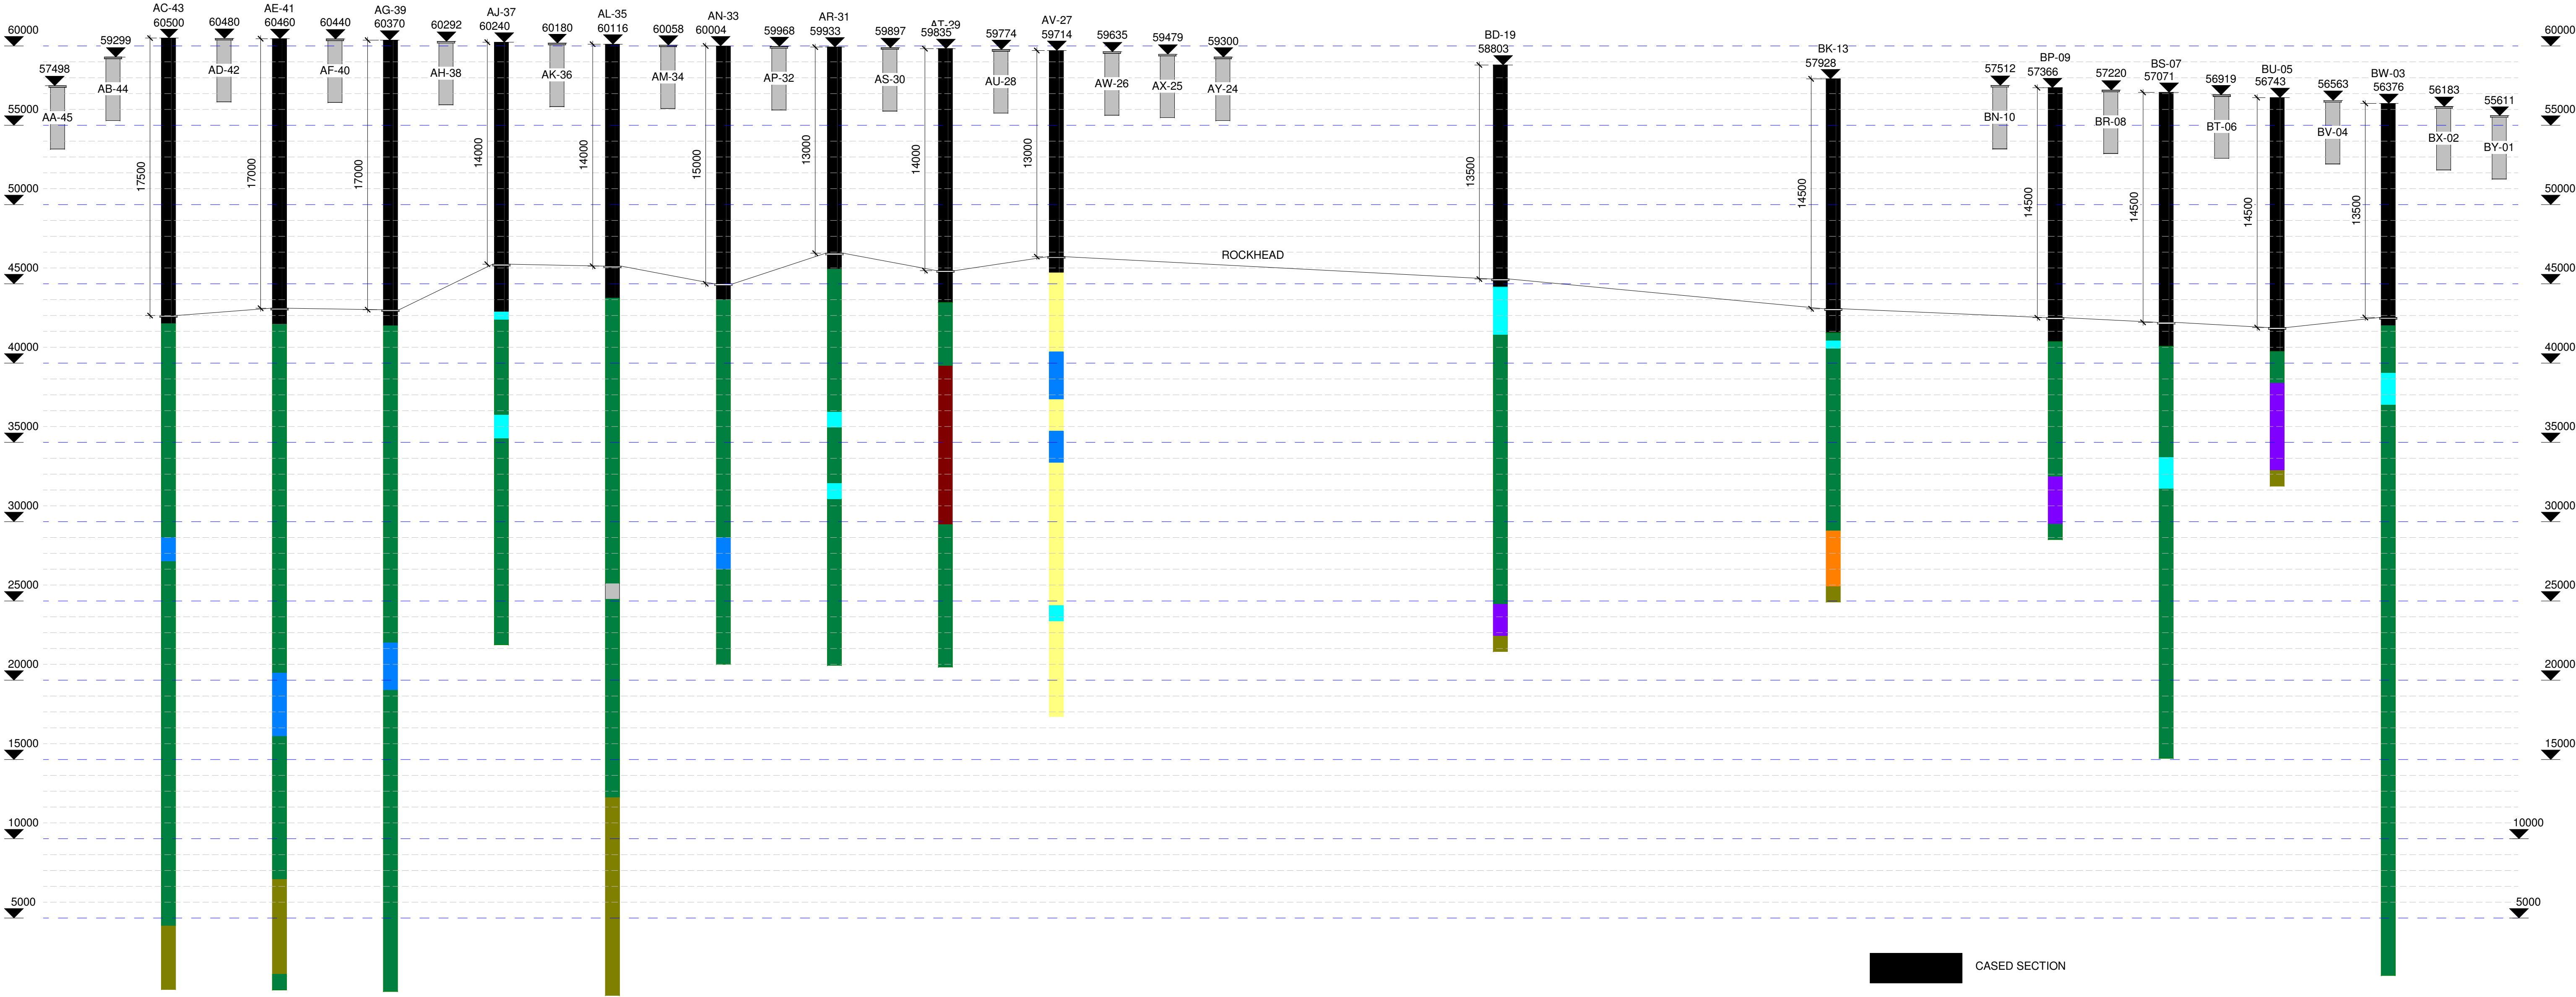

Section 3
1 : 200

THESE ARE NOT SITE INVESTIGATION BOREHOLE LOGS
INDICATIVE STRATA GENERATED FROM DRILL LOGS ONLY
THIS INFORMATION SHOULD NOT BE INTERPRETED AS SITE INVESTIGATION DATA!

- CASED SECTION
- BROKEN GROUND
- HARD GROUND
- SOFT GROUND
- GROUT
- COAL / SHALE
- SHALE
- COAL
- MUDSTONE
- SANDSTONE
- VOID
- ROCKHEAD
- NO PROBE DATA ADDED

Notes:
1. DO NOT SCALE FROM THIS DRAWING
2. SITE VERIFY ALL DIMENSIONS PRIOR TO CONSTRUCTION
3. REPORT ALL DISCREPANCIES TO THE DRAWING ORIGINATOR IMMEDIATELY
4. THIS DRAWING IS TO BE READ IN CONJUNCTION WITH ALL RELEVANT DOCUMENTS

Rev	Date	Description	Dwn	Chk'd
Revisions				
Drawing Originator		Head Office		
		Mail: Maple Cross House Denham Way Maple Cross Rickmansworth Herts WD3 9SW		
		Phone: +44(0)1923 423100 Fax: +44(0)1923 423681		

Drawing Status
CONSTRUCTION ISSUE


Project Name
PROJECT BRADFORD

Drawn by S.A.W.	Drawn Date 04/12/20	Checked by D.C.	Checked Date
Approved by Approver	Approved Date	Scale A1 @ 1:200	

Title
Original drawing sheet is A1

PROBING SECTION 3

Document reference	Revision
22D990-CSL-00-F1-SK-X-0102	C01

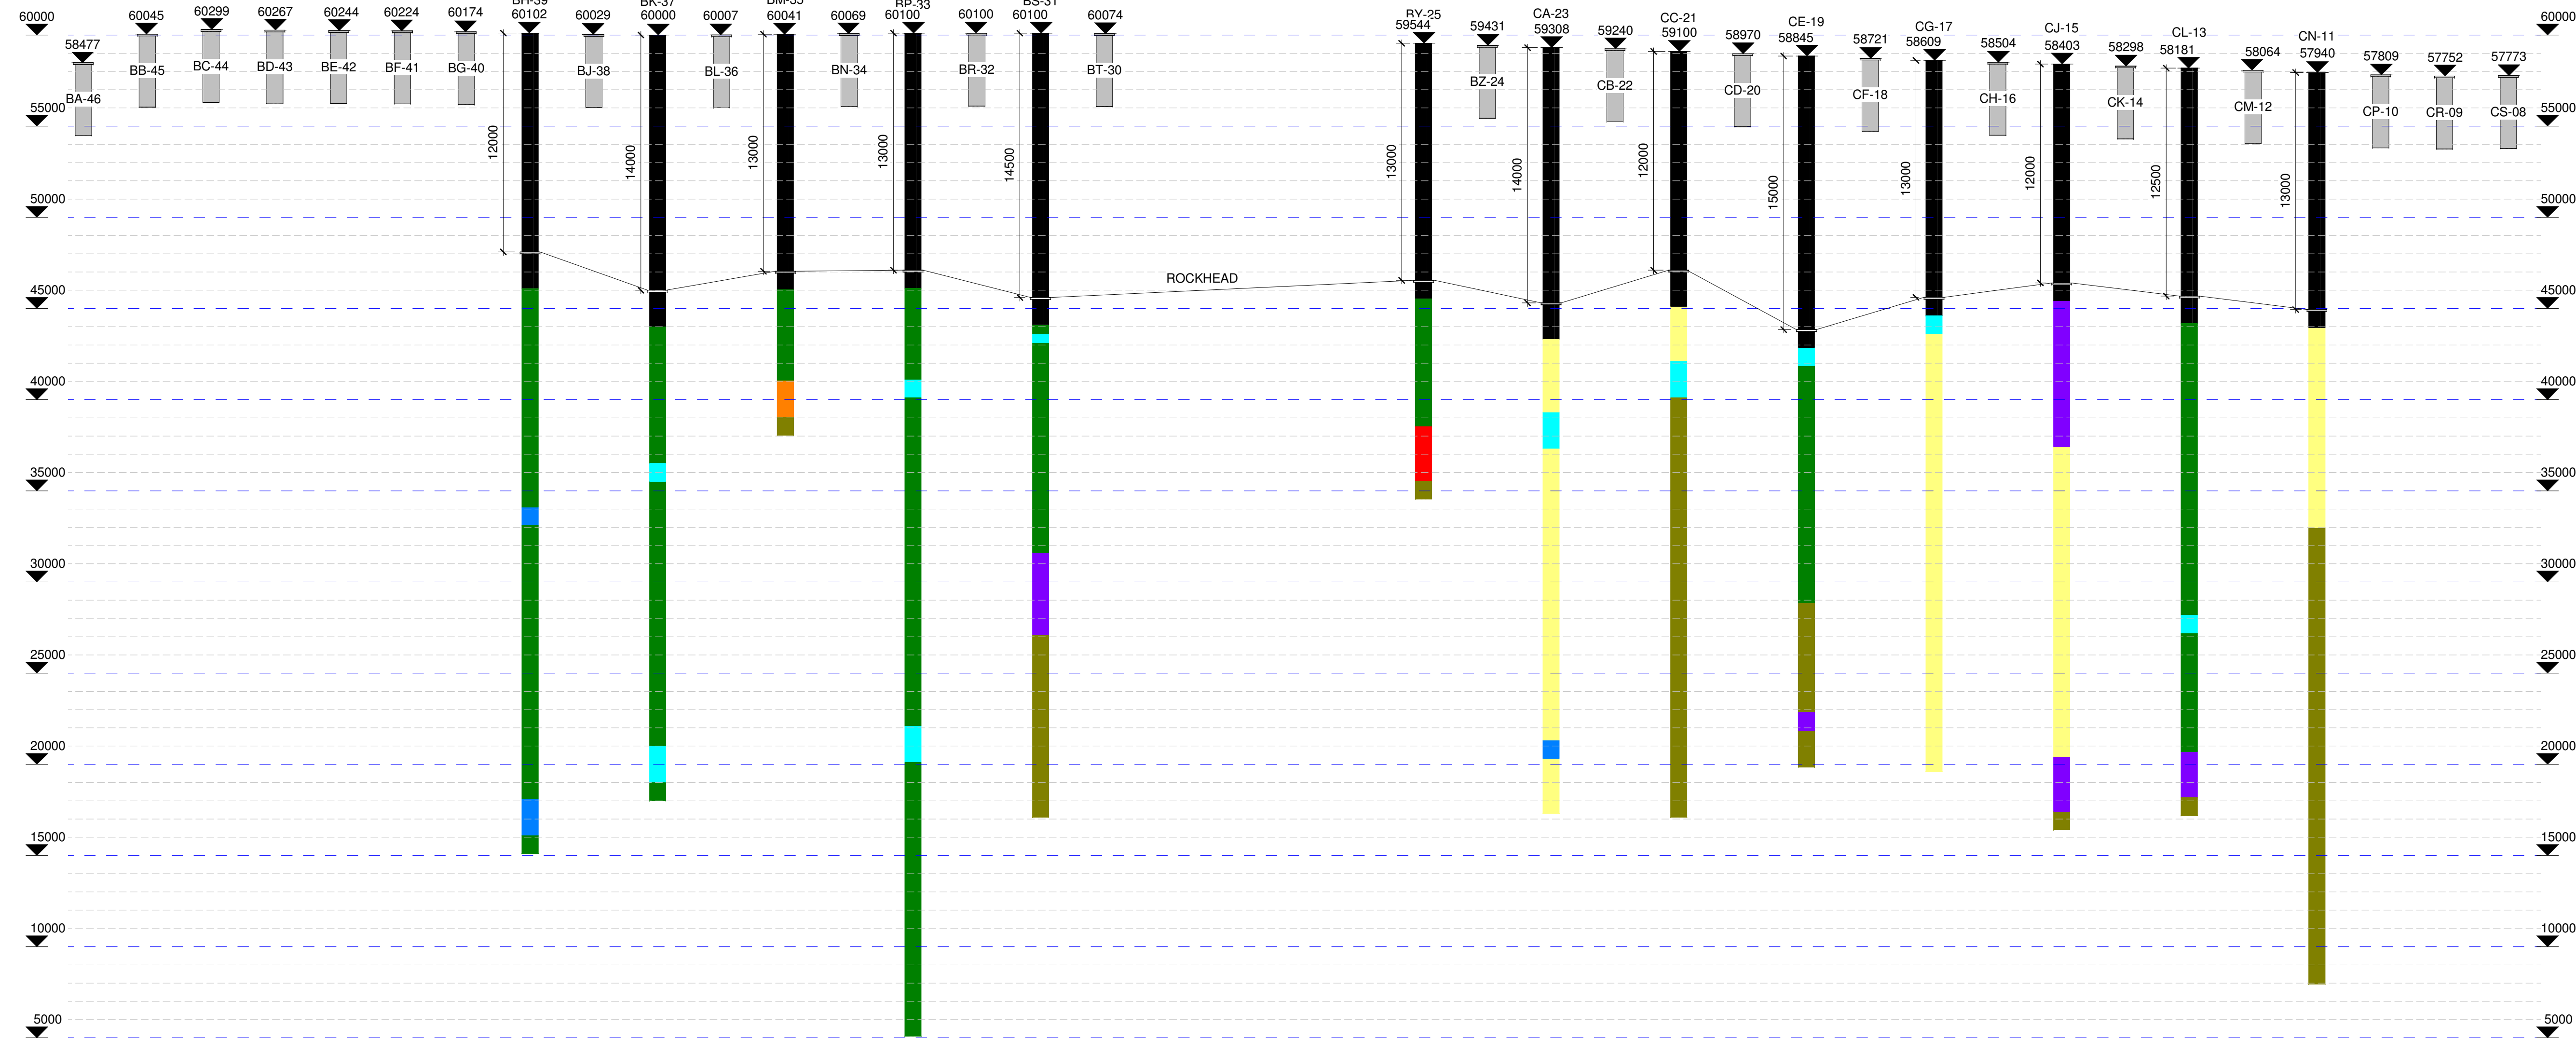

Section 4
1 : 200

THESE ARE NOT SITE INVESTIGATION BOREHOLE LOGS
INDICATIVE STRATA GENERATED FROM DRILL LOGS ONLY
THIS INFORMATION SHOULD NOT BE INTERPRETED AS SITE INVESTIGATION DATA!


- Notes:
- DO NOT SCALE FROM THIS DRAWING
 - SITE VERIFY ALL DIMENSIONS PRIOR TO CONSTRUCTION
 - REPORT ALL DISCREPANCIES TO THE DRAWING ORIGINATOR IMMEDIATELY
 - THIS DRAWING IS TO BE READ IN CONJUNCTION WITH ALL RELEVANT DOCUMENTS

Rev	Date	Description	Drm	Chk'd
Revisions				
Drawing Originator		Head Office		
Cementation		Mail: Maple Cross House Denham Way Maple Cross Rickmansworth Herts WD3 9SW		
SKANSKA		Phone: +44(0)1923 423100 Fax: +44(0)1923 423681		

Drawing Status			
CONSTRUCTION ISSUE			
Project Name			
PROJECT BRADFORD			
Drawn by S.A.W.	Drawn Date 04/12/20	Checked by D.C.	Checked Date
Approved by Approver	Approved Date	Scale A1 @ 1:200	
Title		Original drawing sheet is A1	

PROBING SECTION 4

Document reference	Revision
22D990-CSL-00-F1-SK-X-0103	C01

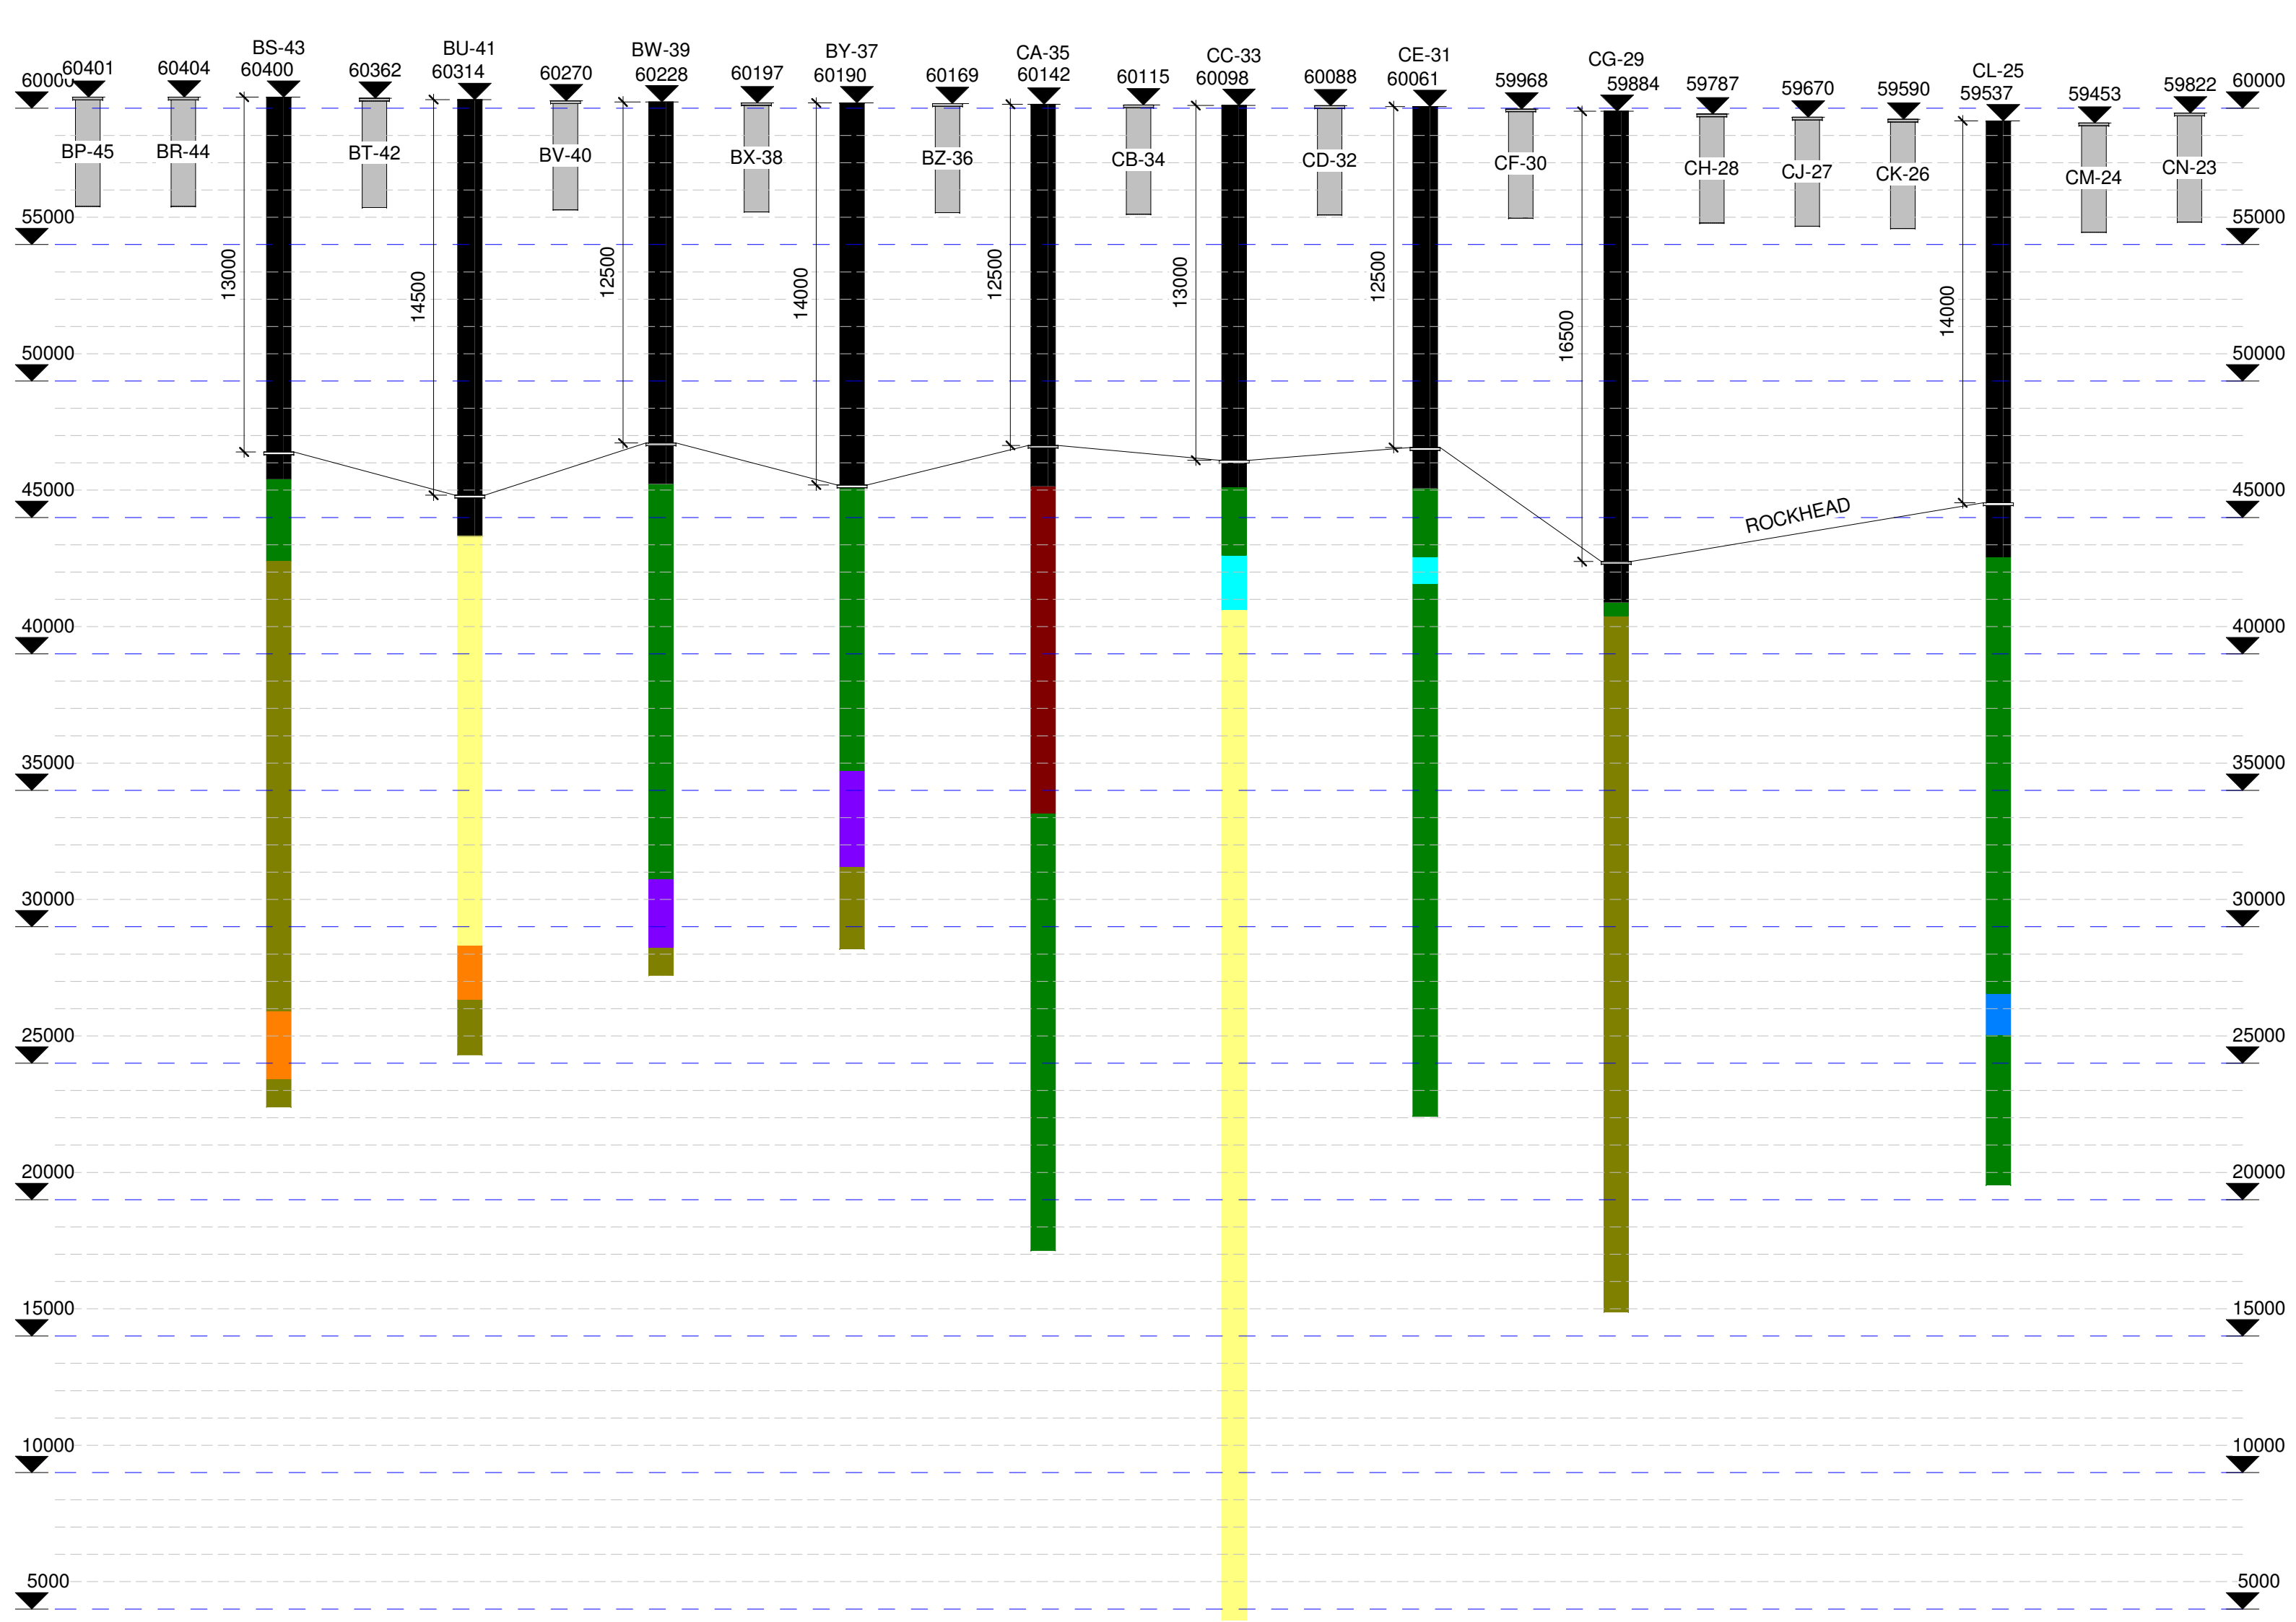

Section 5
1 : 200

THESE ARE NOT SITE INVESTIGATION BOREHOLE LOGS
INDICATIVE STRATA GENERATED FROM DRILL LOGS ONLY
THIS INFORMATION SHOULD NOT BE INTERPRETED AS SITE INVESTIGATION DATA!

CASED SECTION

BROKEN GROUND

HARD GROUND

SOFT GROUND

GROUT

COAL / SHALE

SHALE

COAL

MUDSTONE

SANDSTONE

VOID

ROCKHEAD

NO PROBE DATA ADDED

Rev	Date	Description	Dm	Chk'd
Revisions				
Drawing Originator		Head Office		
Cementation SKANSKA		Mail: Maple Cross House Denham Way Maple Cross Rickmansworth Herts WD3 9SW		
		Phone: +44(0)1923 423100 Fax: +44(0)1923 423681		

Drawing Status
CONSTRUCTION ISSUE

Project Name
PROJECT BRADFORD

Drawn by S.A.W.	Drawn Date 04/12/20	Checked by G.C.	Checked Date
Approved by Approver	Approved Date	Scale A1 @ 1:200	

Title
Original drawing sheet is A1

PROBING SECTION 5

- Notes:
- DO NOT SCALE FROM THIS DRAWING
 - SITE VERIFY ALL DIMENSIONS PRIOR TO CONSTRUCTION
 - REPORT ALL DISCREPANCIES TO THE DRAWING ORIGINATOR IMMEDIATELY
 - THIS DRAWING IS TO BE READ IN CONJUNCTION WITH ALL RELEVANT DOCUMENTS

Document reference	Revision
22D990-CSL-00-F1-SK-X-0104	C01

