
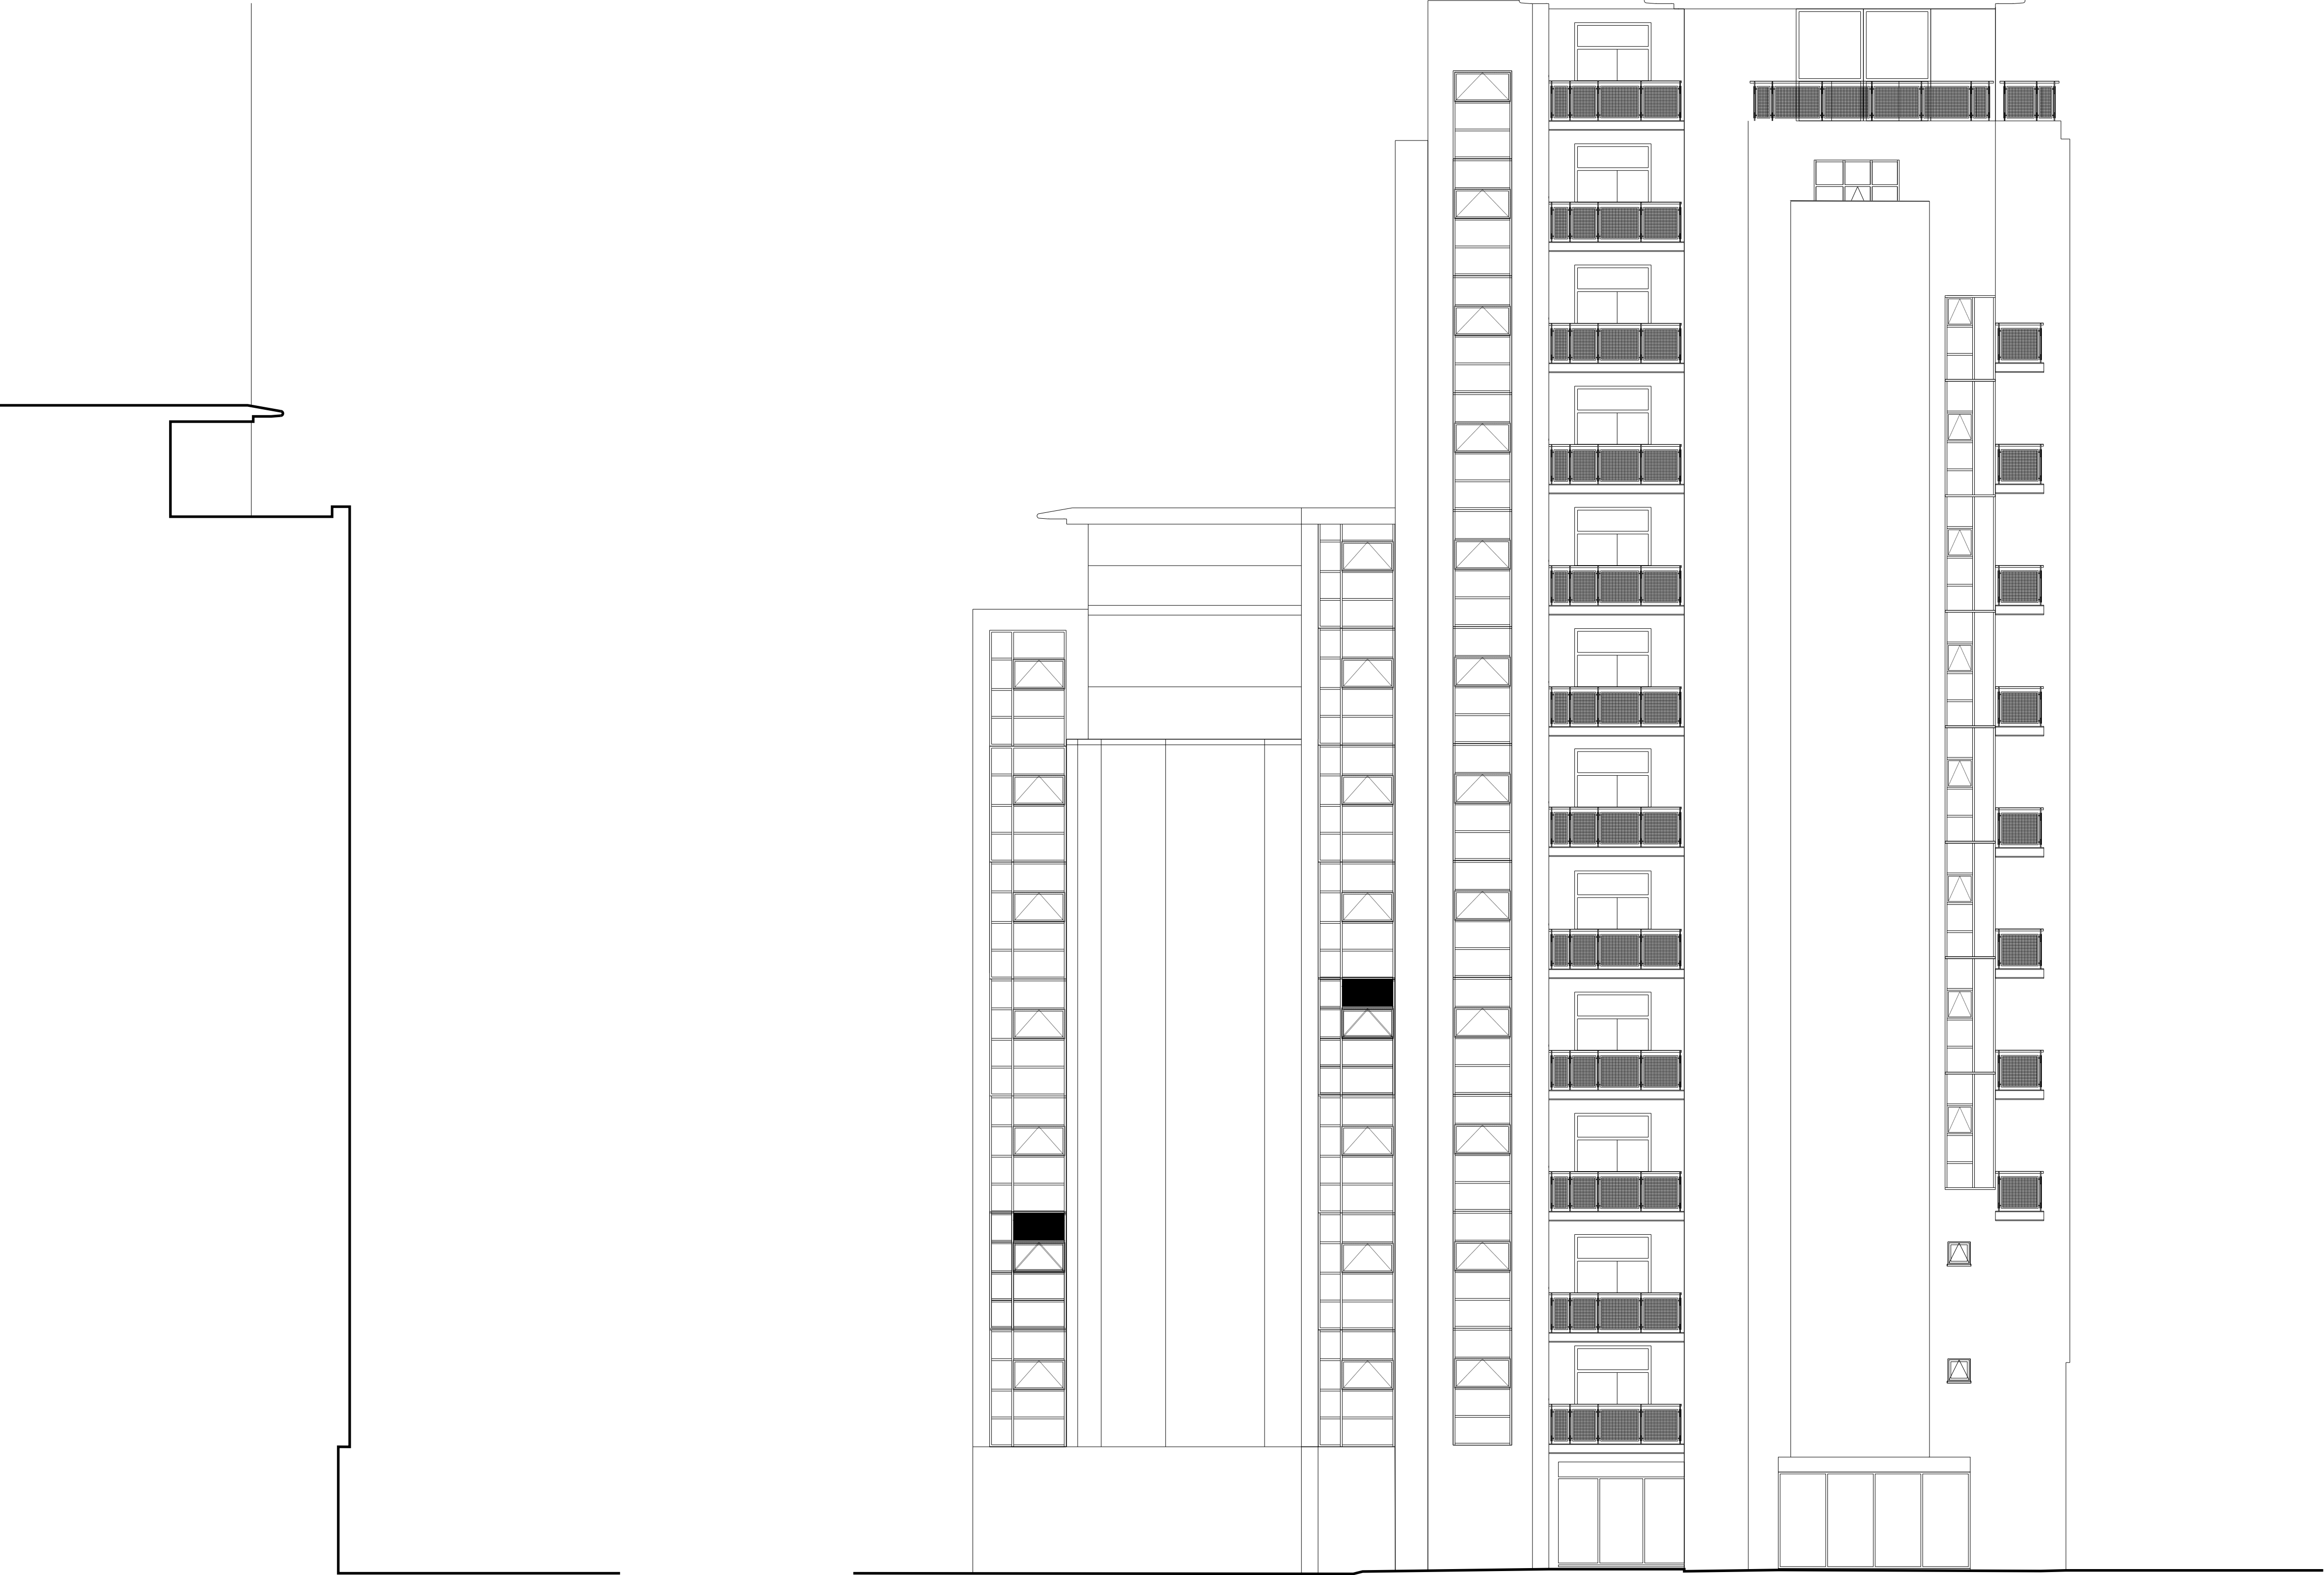


CITY GATE 2
2 Blantyre Street Manchester M15 4JT

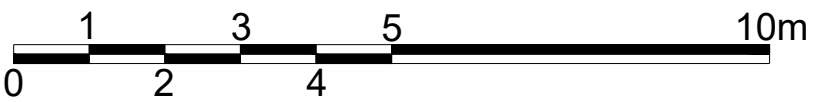

Typical Section
Through (as Existing)

Deansgate Interchange / A56 Elevation (as Existing)