


connection at
3803
combined waste

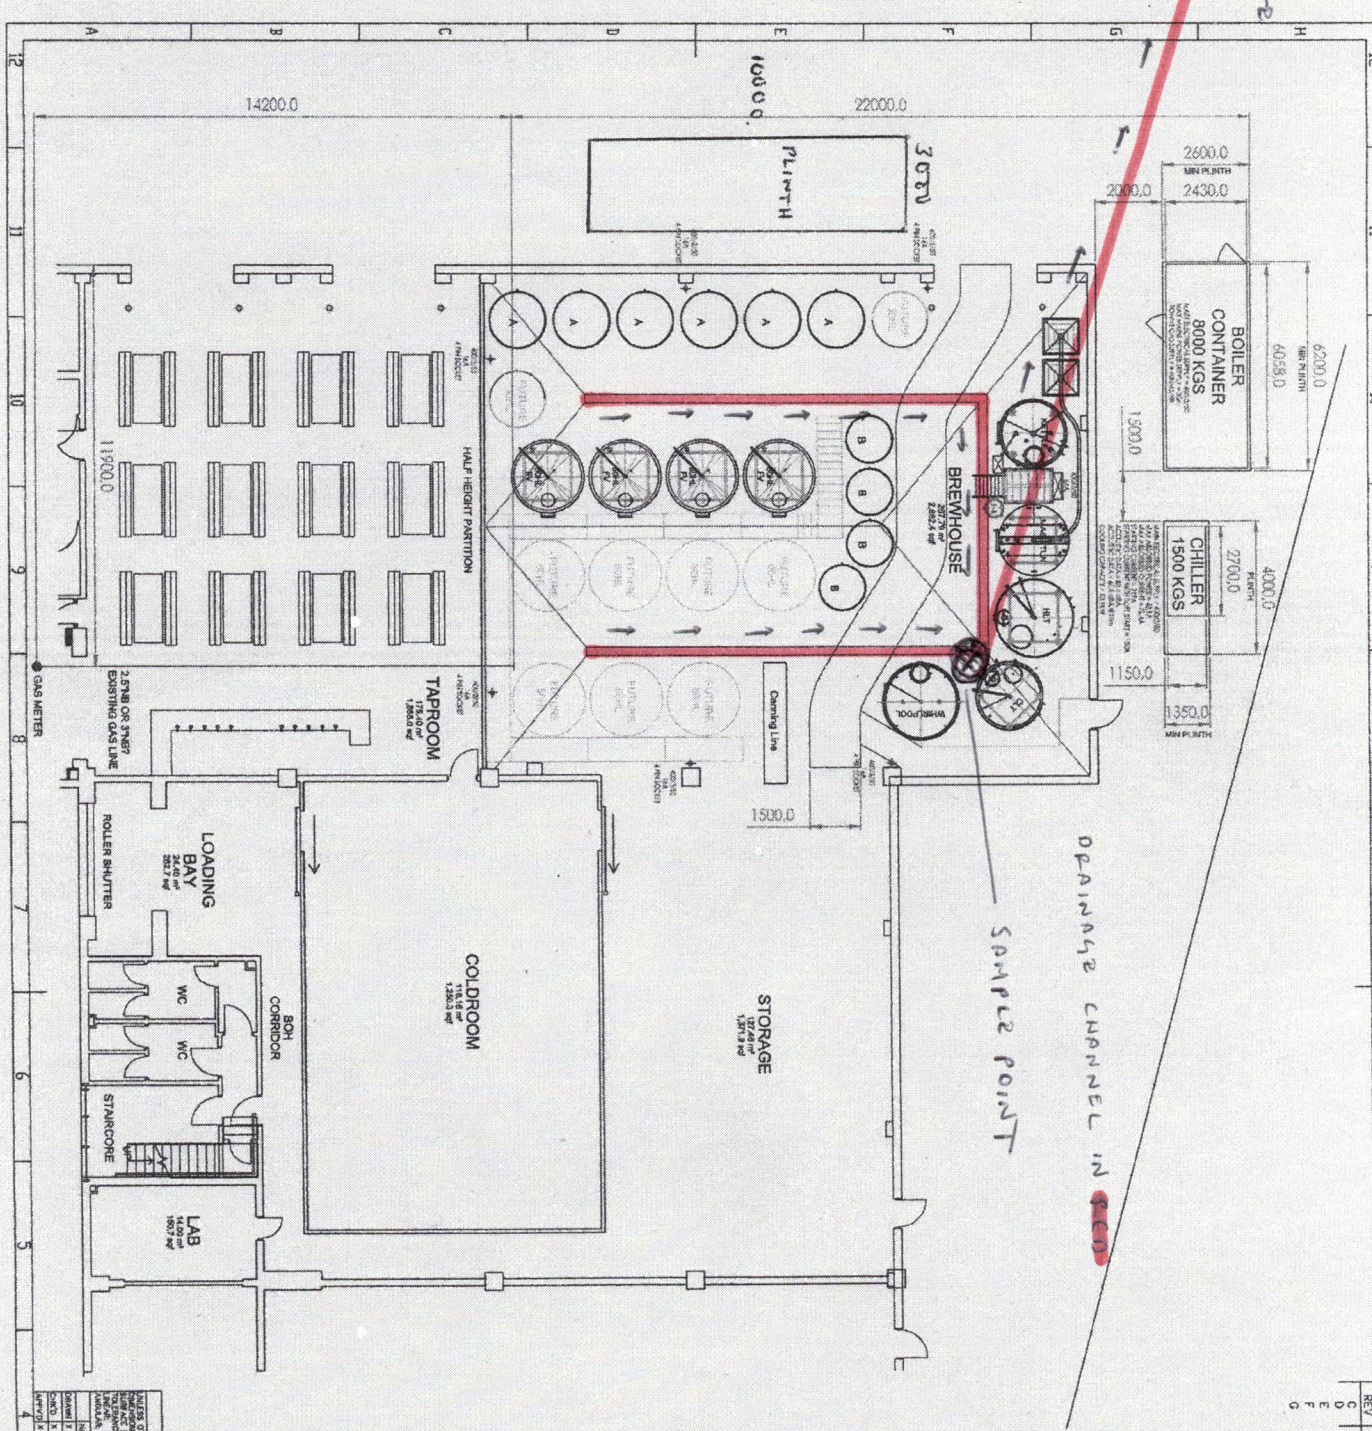

REV	NAME	DATE	DESCRIPTION
0	M.S.	12.10.20	INITIAL ISSUE
1	M.S.	13.10.20	ISSUE CHANGED
2	M.S.	23.10.20	IMPERIUM MOVED
3	M.S.	27.10.20	EV PLATFORM ADDED BACK IN AND FVS MOVED
4	M.S.	13.11.20	BOILER & CHILLER PLUMBS ADDED A SLIGHT LAYOUT CHANGE

DO NOT SCALE DRAWING

WWW.GRAVITY-SYSTEMS.CO.UK

TITLE
TRACK PROPOSAL
LAYOUT - OPTION 4

DATE
GSI14324-001

SCALE
1:100

REV
G

DATE
13.11.20

SCALE
1:100

REV
G