


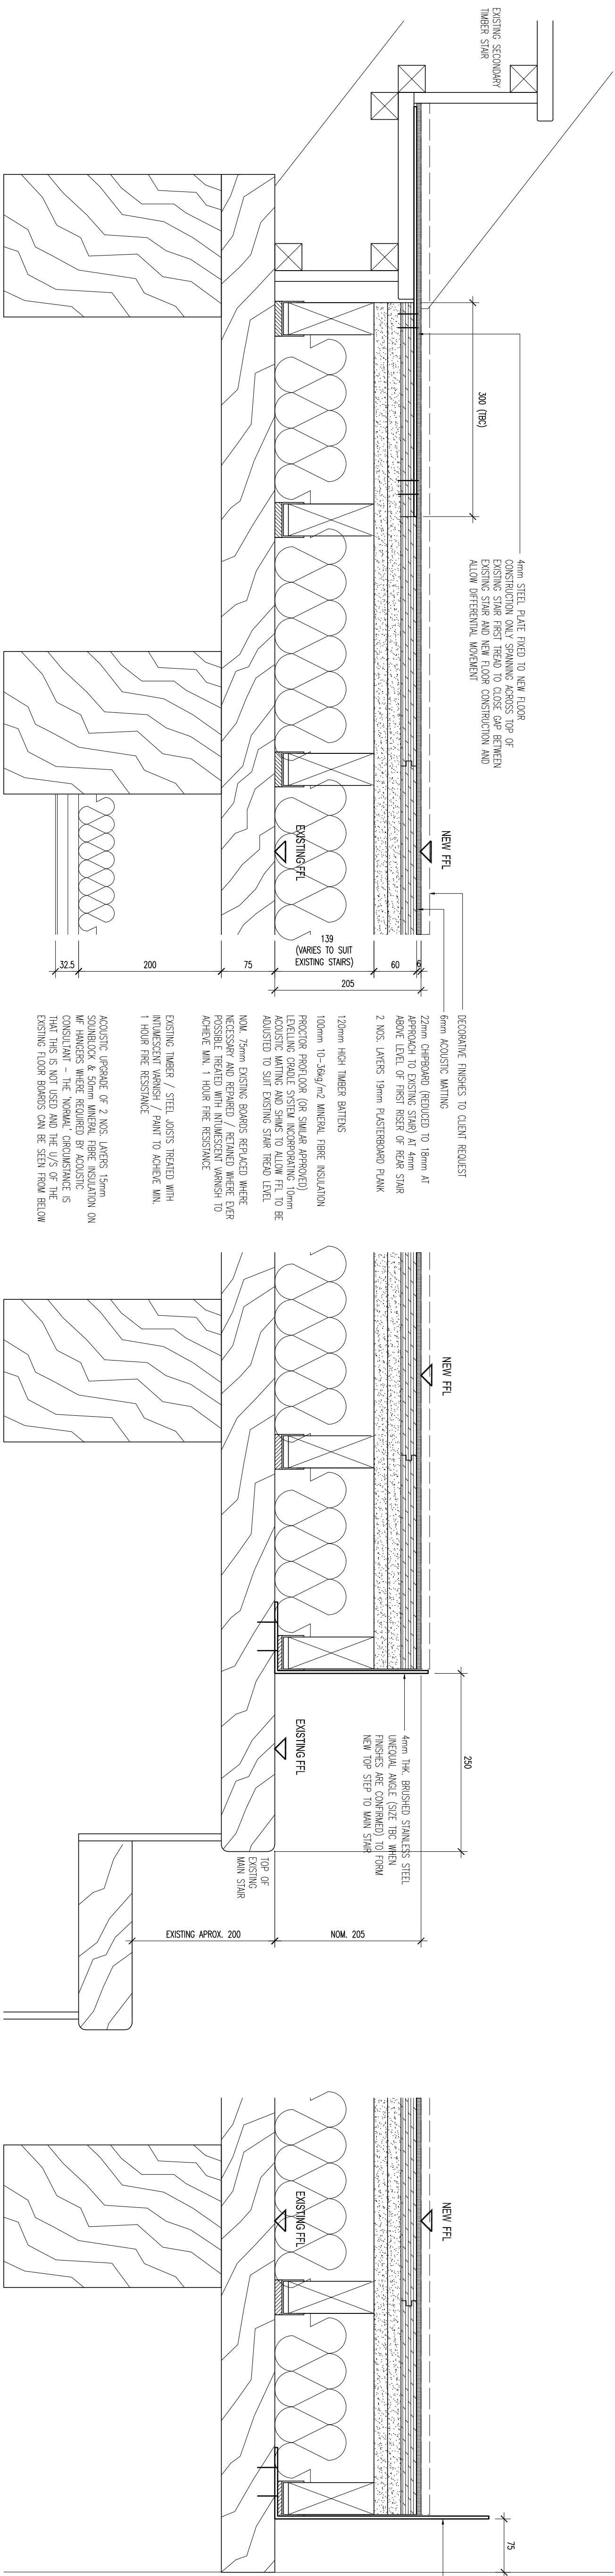

	Coda Studios Ltd 70-71 Cornish Place, Cornish Street, Sheffield, S6 3AF Tel: 0114 2796003 e.information@codastudios.co.uk						
MCR							Client
HARTER STREET							Job
MANCHESTER							
FLOOR UPGRADE DETAILS							
							Title
DRAWN	CHECKED	DATE	SCALE	A3 ISSUE:	A1 ISSUE:		
JMH		MAY 2015	1:10	T5			
REVISION	DRAWING STATUS		DRAWING NUMBER				
A			2156 - 129				