


Copyright in this drawing remains with the architect. Responsibility is not accepted for errors made by others in scaling from this drawing. All construction information should be taken from figured dimensions only. Check all dimensions on site. In case of any discrepancy, refer query to the architect."

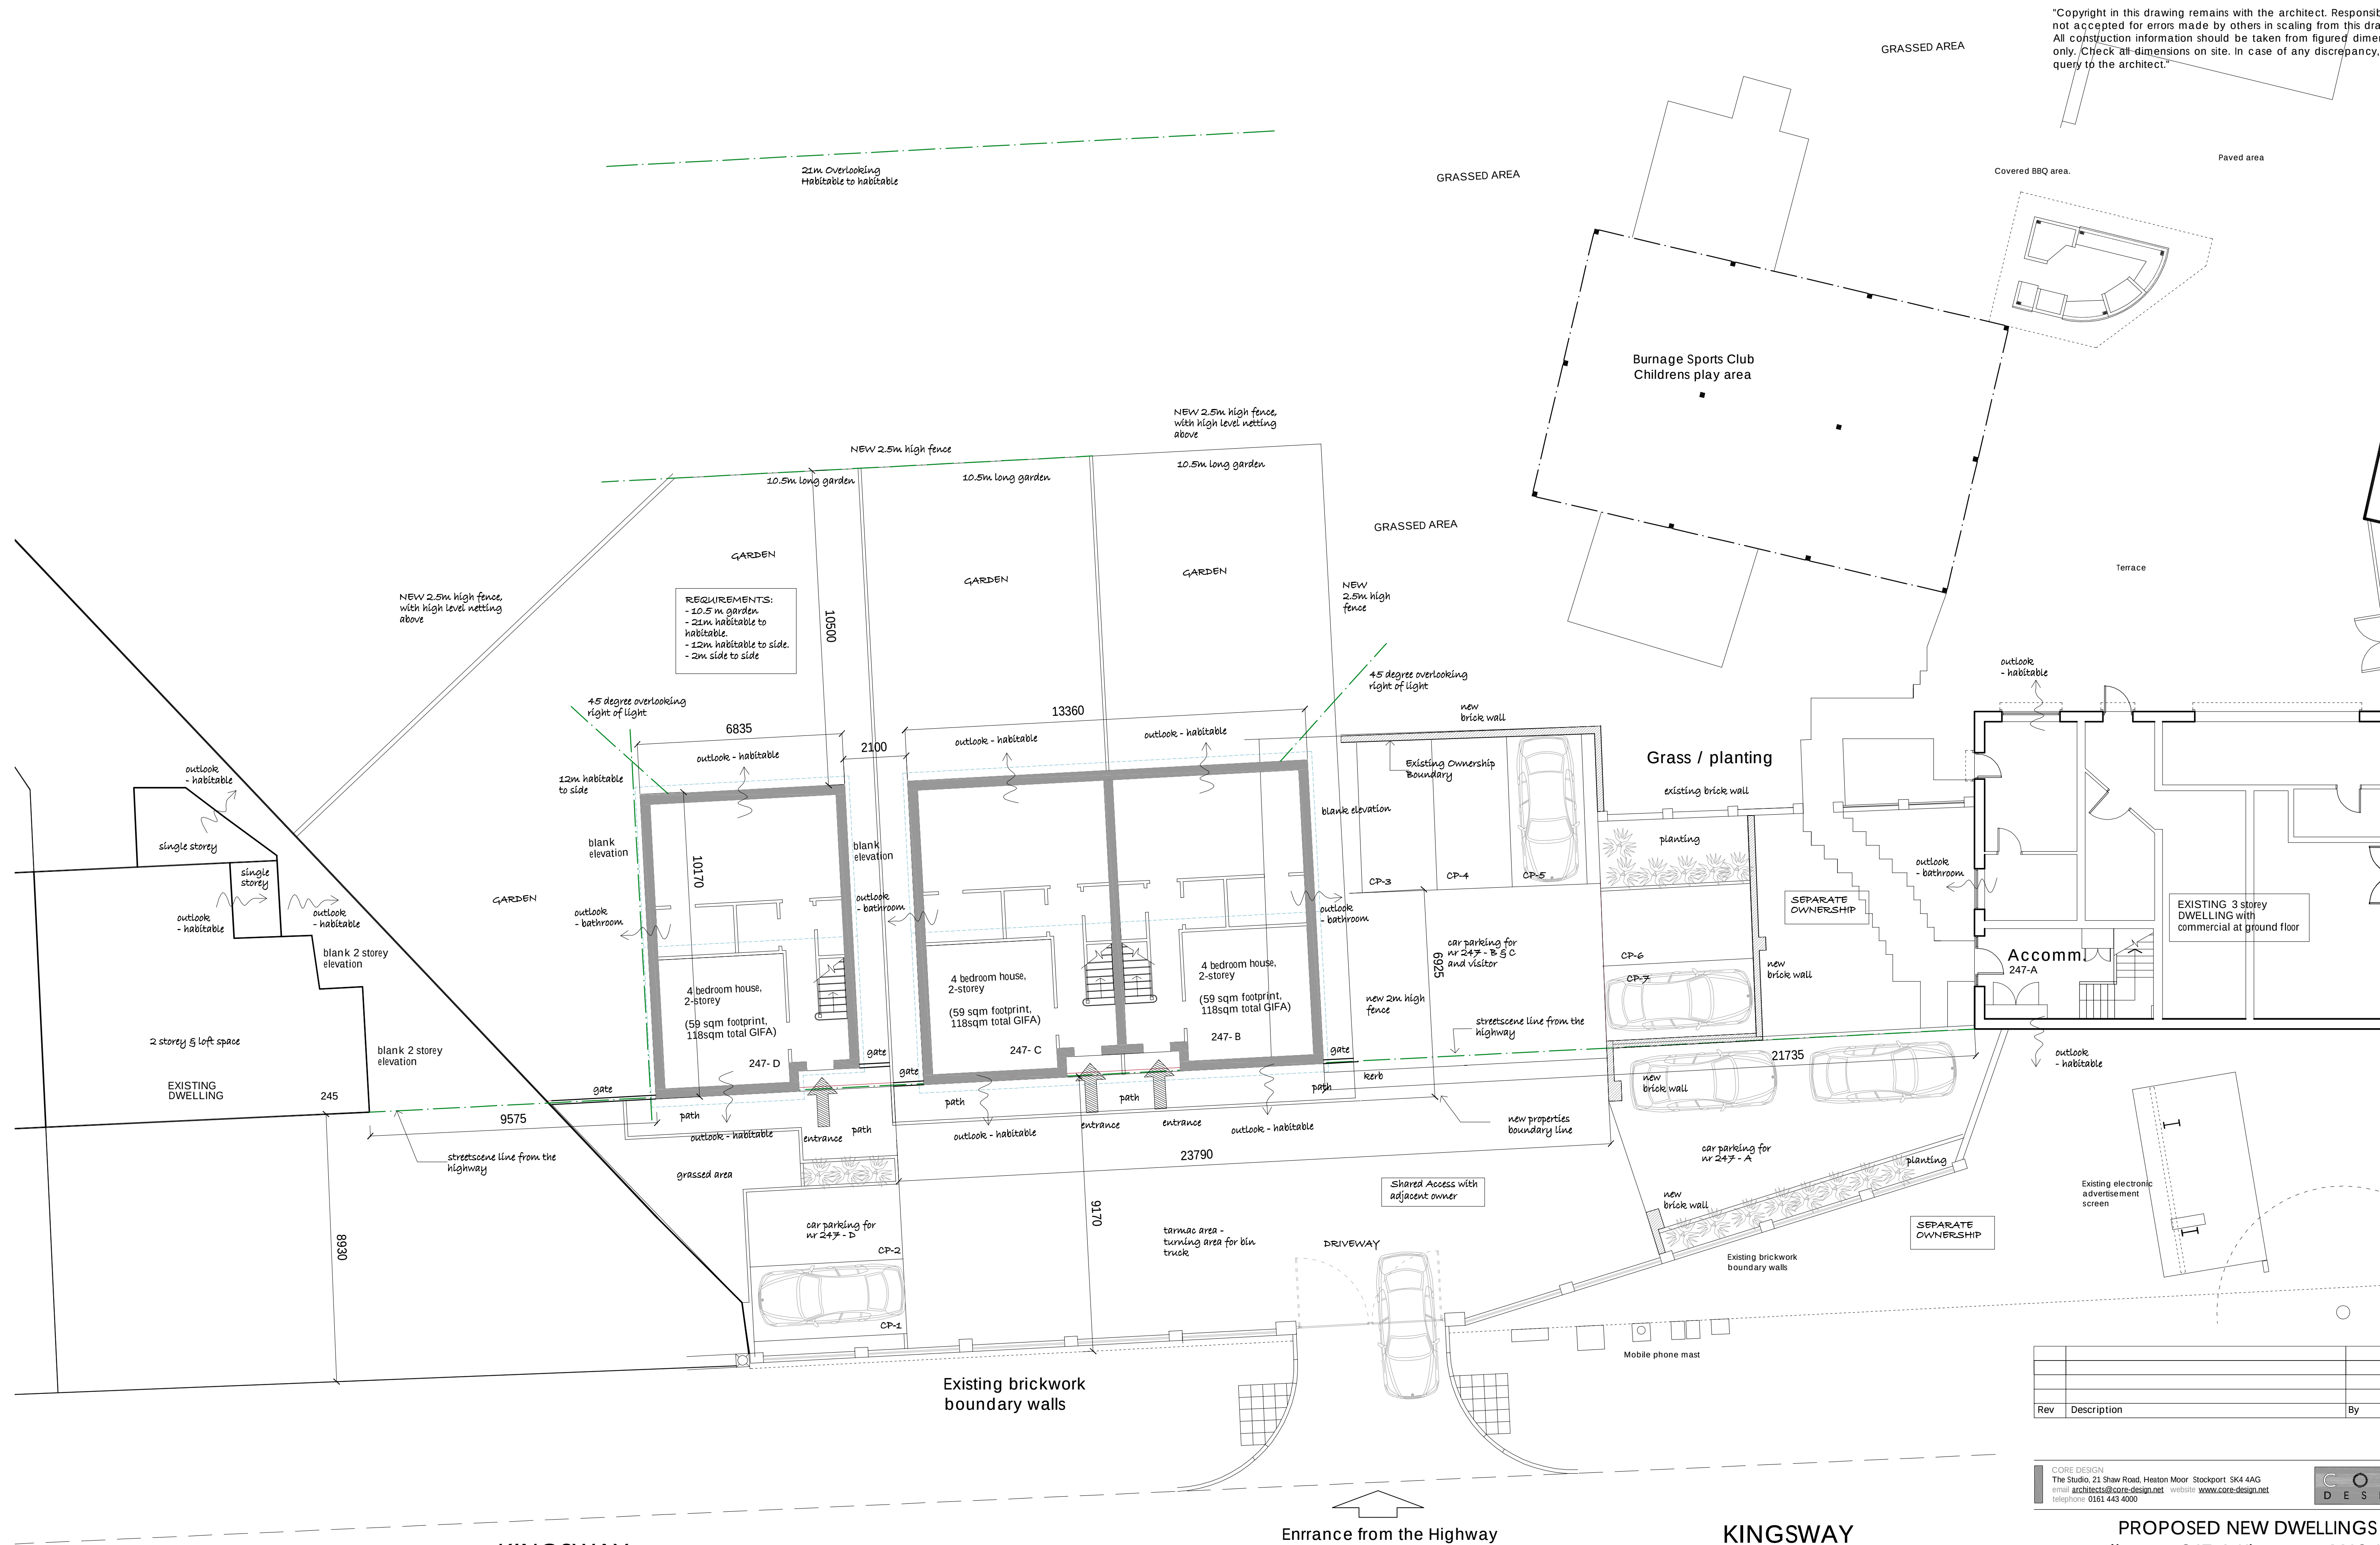

Rev	Description	By	Date


CORE DESIGN
The Studio, 21 Shaw Road, Heaton Moor Stockport SK4 4AG
email architects@core-design.net website www.core-design.net
telephone 0161 443 4000

CORE
DESIGN

PROPOSED NEW DWELLINGS
adjacent 247-A Kingsway M19 1AL
Plan as Proposed

DRAWN	TH	DATE	Apr2021	DRAWING NO.
-------	----	------	---------	-------------

SCALE 1:100 @A1 REV. 20011-202

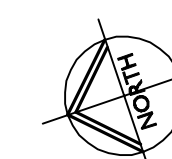

PLAN AS PROPOSED

