




Party walls and corridor walls options from
ROBUST DETAIL - Uvalue 0.0 (fully filled)

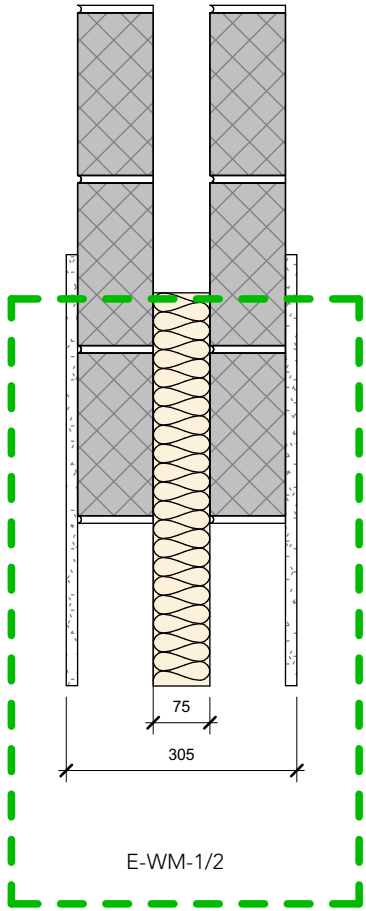

External walls
Uvalue 0.14 (partial fill under
18m)

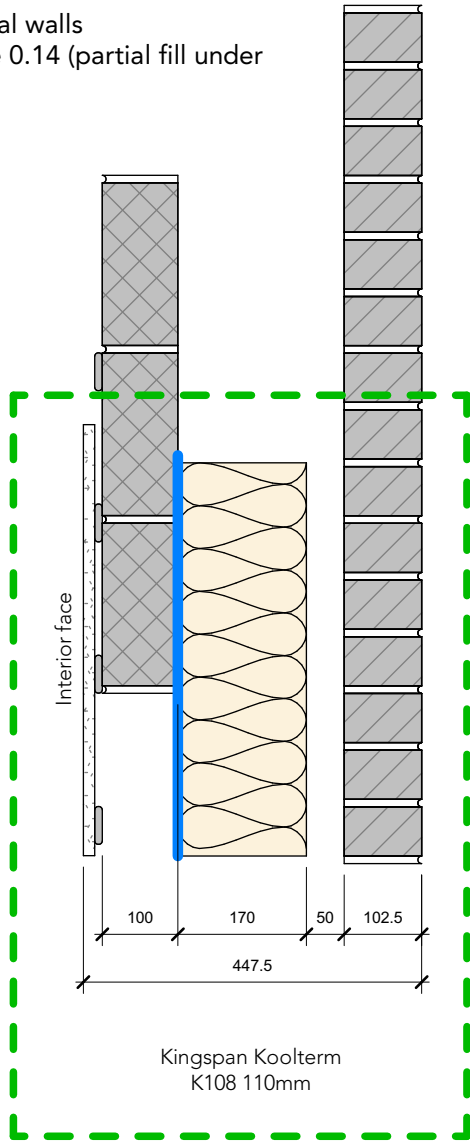

Separating floors

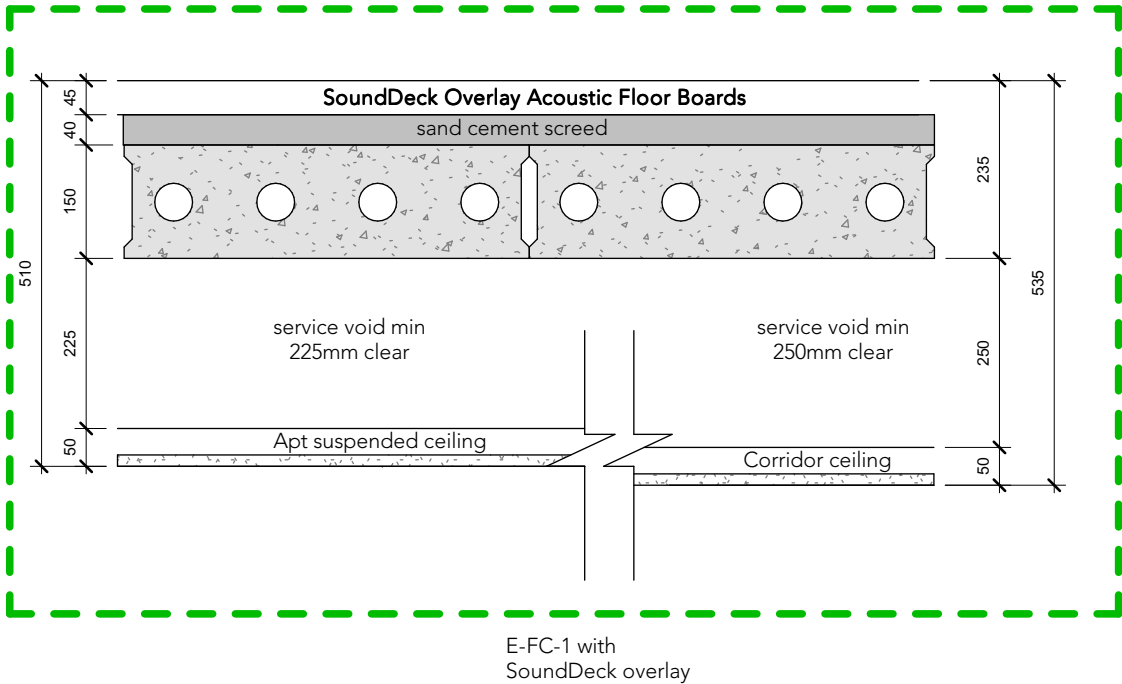

B

Note:
Do not scale from this drawing.
Dimensions are to be checked on site.
If in doubt please ask.

1 07/05/21 OM Planning

Rev Date Intls Details

© The moral rights of the author are hereby asserted.
This drawing and design is the sole property of Buttress Ltd and must not be reproduced without permission.
Buttress Ltd is Registered in England and Wales: 5363573

greatplaces
HOUSING GROUP

Buttress

41 Bengal St
Manchester
M4 6AF

T 0161 236 3303
E contact@buttress.net
W www.buttress.net

Project Title Downley Drive

Client Great Places

Location Ancoat - Manchester

Drawing Title Apartments - Wall and floor types

Date 07/05/2021 11:33:12 Scale 1 : 10

Checked Checker Orig Paper Size A3

Job No: 8801 Status Planning

Project: Origin: Zone: Level: Type: Disc: Number: Rev:

8801-BA-00-00-DR-A-(31) 002-1