
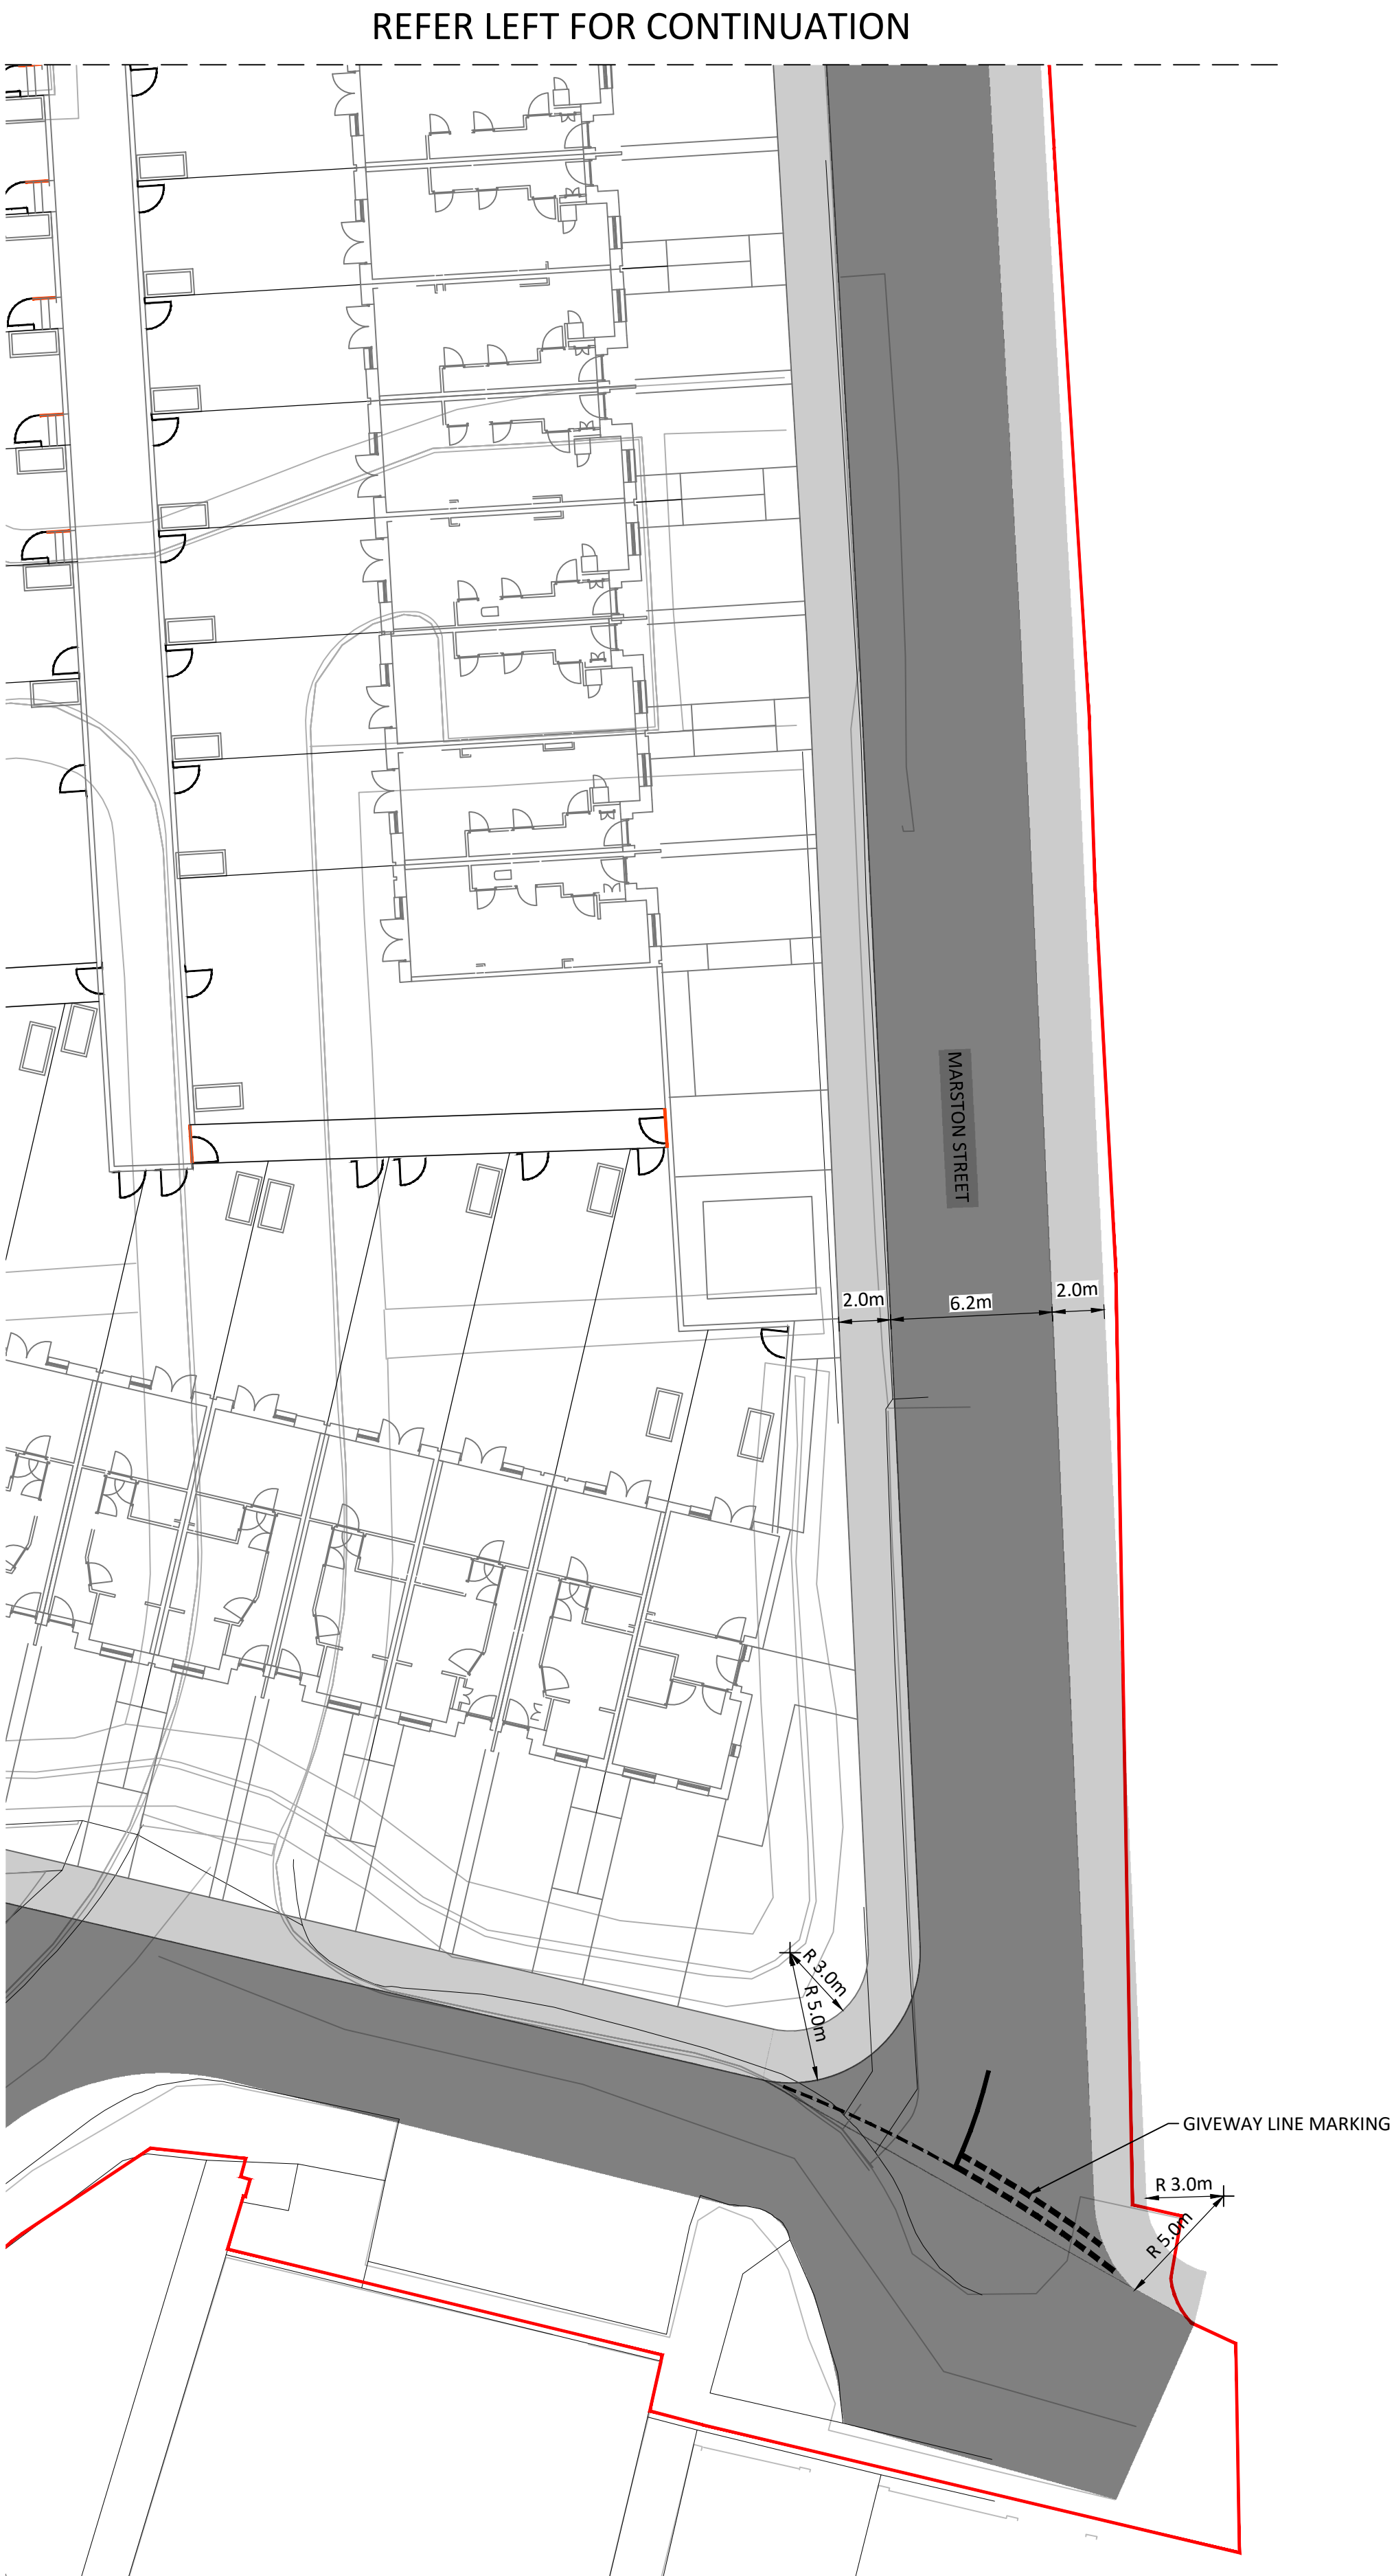


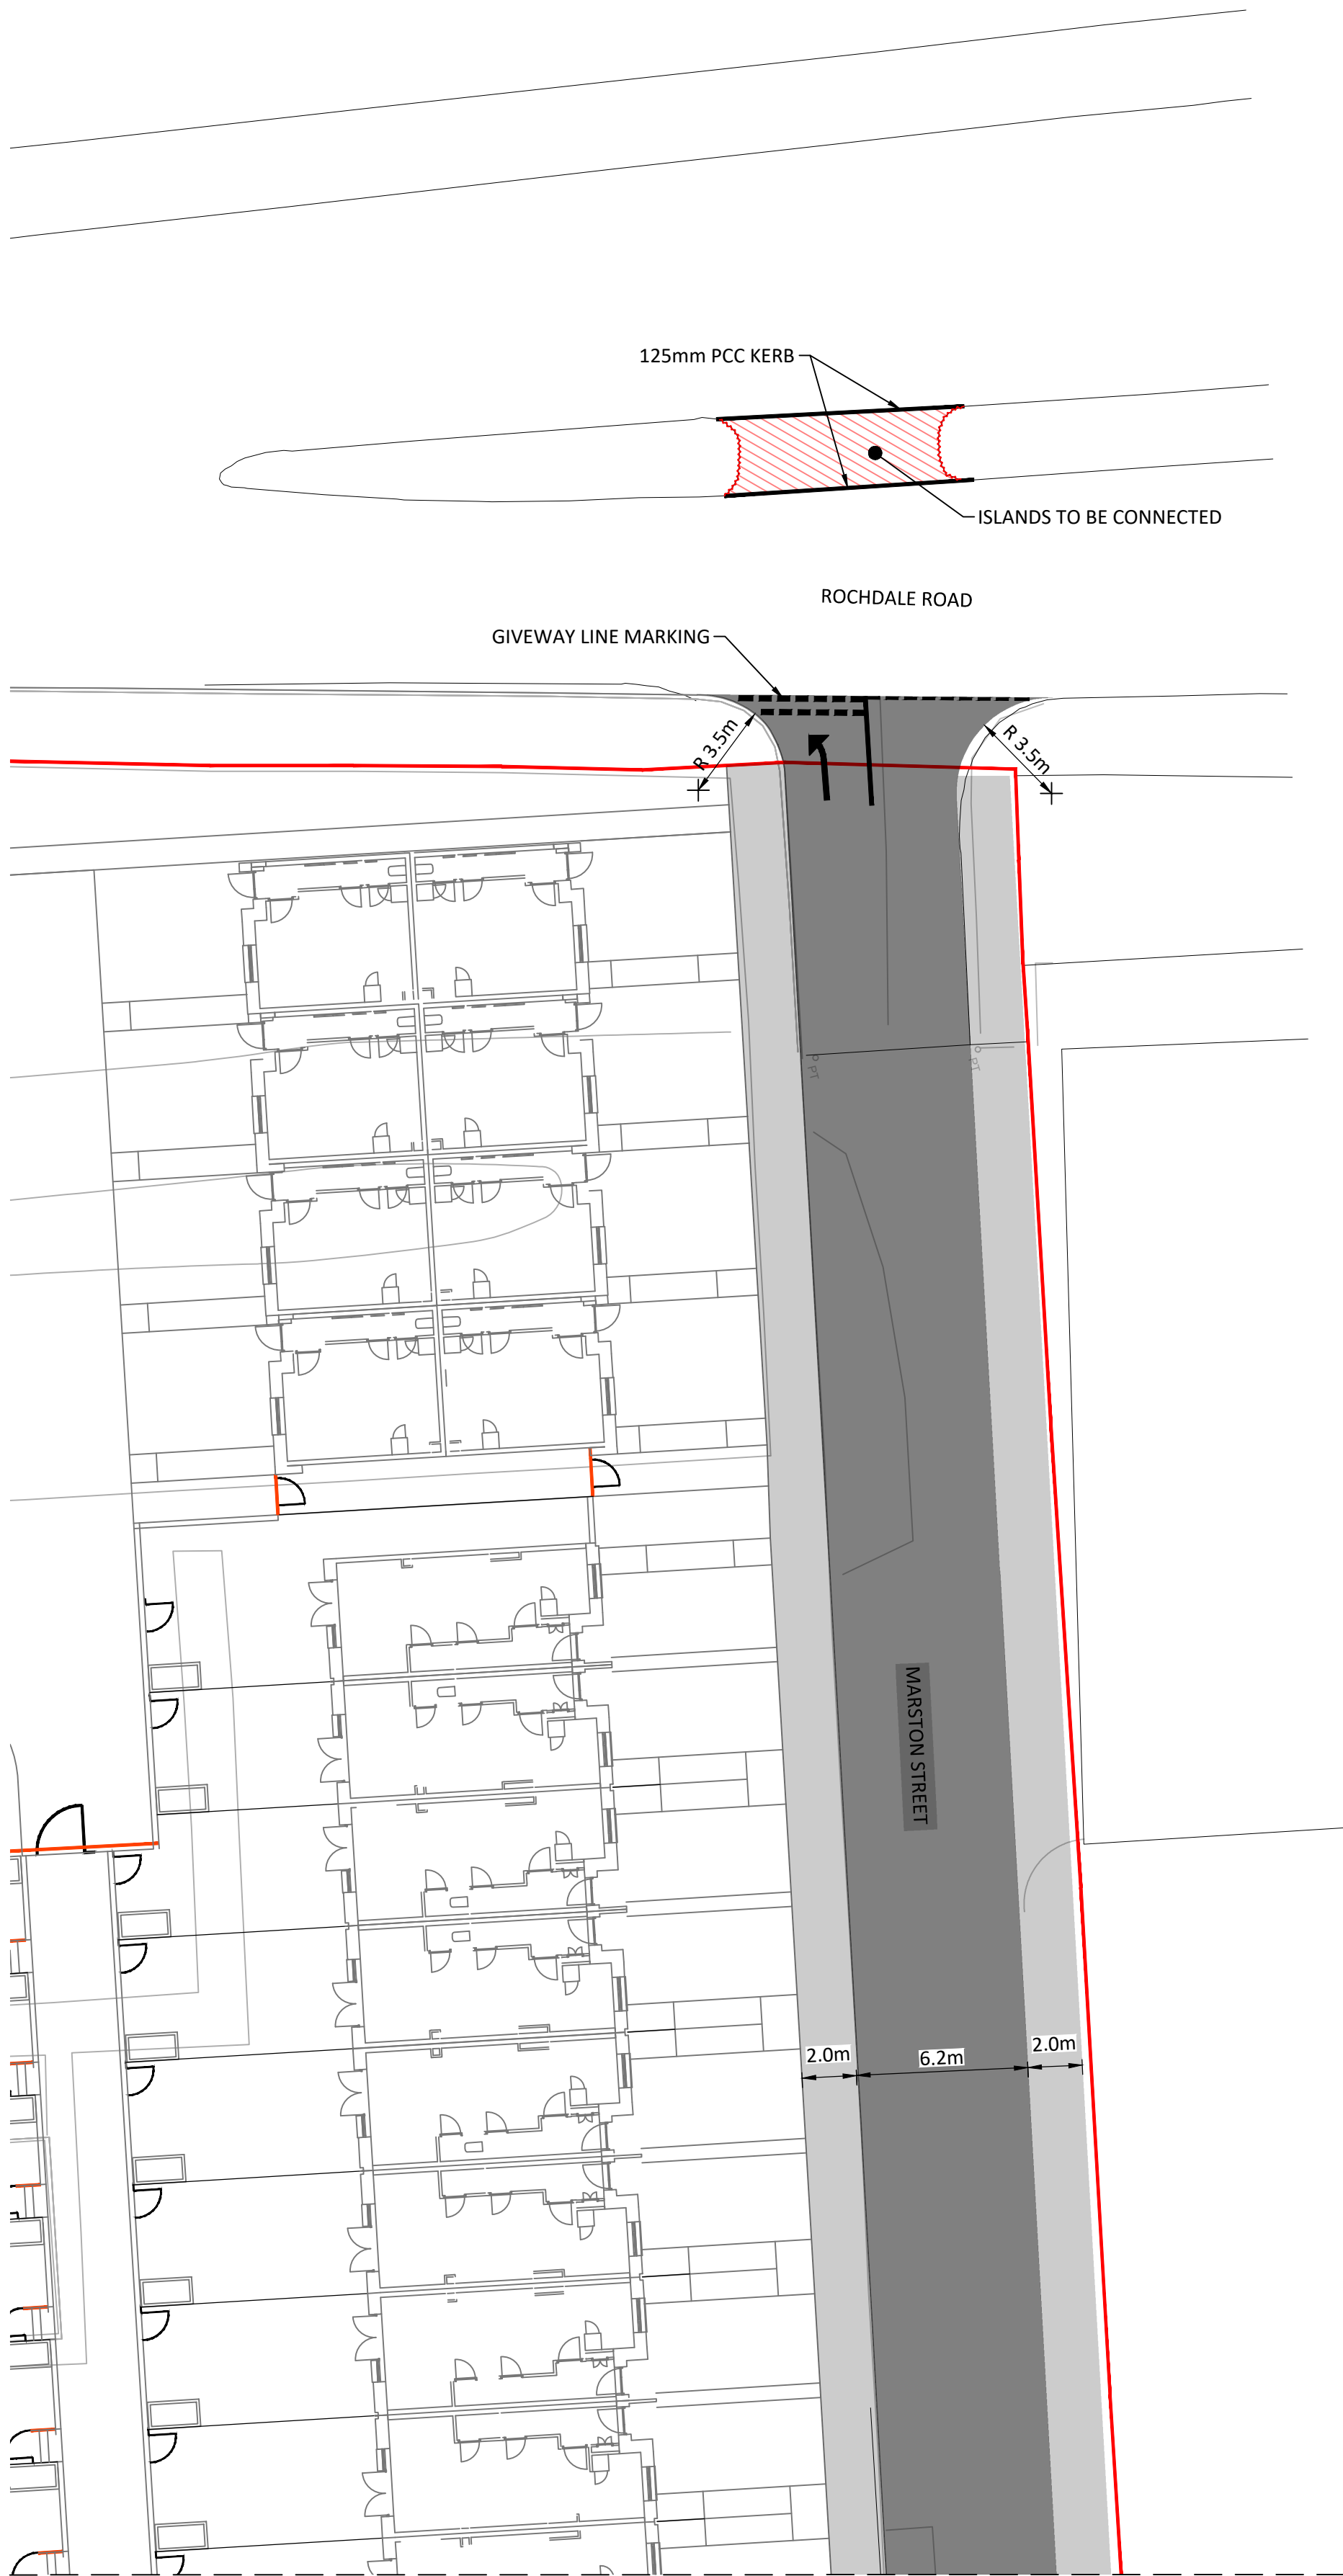

Standard Notes

1. This drawing is to be read in conjunction with all relevant Architect's and Engineer's drawings and the specification.
2. This drawing should not be scaled.
3. All dimensions are to be verified by the contractor on site.
4. All discrepancies should be reported to the C.A. prior to the commencement of the works.

© CIVIC ENGINEERS LIMITED

Notes and Keys

1. TOPOGRAPHICAL SURVEY CONDUCTED BY SURVEY OPERATIONS TITLED "TOPOGRAPHICAL SURVEY OF LAND AT: LAND OFF ROCHDALE ROAD COLLYHURST MANCHESTER" DRAWING NUMBER 19K190/003 DATED DECEMBER 2019.

- PROPOSED CARRIAGEWAY EXTENTS
- PROPOSED FOOTPATH EXTENTS
- PROPOSED TACTILE PAVING

23.04.21	P02	UPDATED ROCHDALE EXIT TO BE ONE WAY	LGS	RSH
22.01.21	P01	ISSUED FOR INFORMATION	LGS	PM
Date	Rev	Description	Drawn	Chkd



MANCHESTER Colver's Warehouse, 77 Dale Street, Manchester, M1 2HG, Tel: 0161 228 6751
LONDON Rende Wharf, 28 Mill Street, London SE13 2AA, Tel: 020 7253 2077
LEEDS Tower Works, Unit 20-21, Cliffe Road, Leeds, LS11 5DU, Tel: 0113 2025 1201
GLASGOW Greenham Chambers, 45 West Nile St, Glasgow, G1 2PP, Tel: 0141 370 1829

www.civicengineers.com

Project
COLLYHURST VILLAGE
MANCHESTER

Title
COLLYHURST VILLAGE
PROPOSED HIGHWAY
MARSTON STREET GA PLAN

INFORMATION						
Project Number	Scale @ A1	Date Created	Drawn	Checked	Suitability	
1226-01	1:250	JAN 21	LGS	PM	--	
Drawing Number						Revision
1226-01-CIV-XX-GA-DR-C-0304						P02