



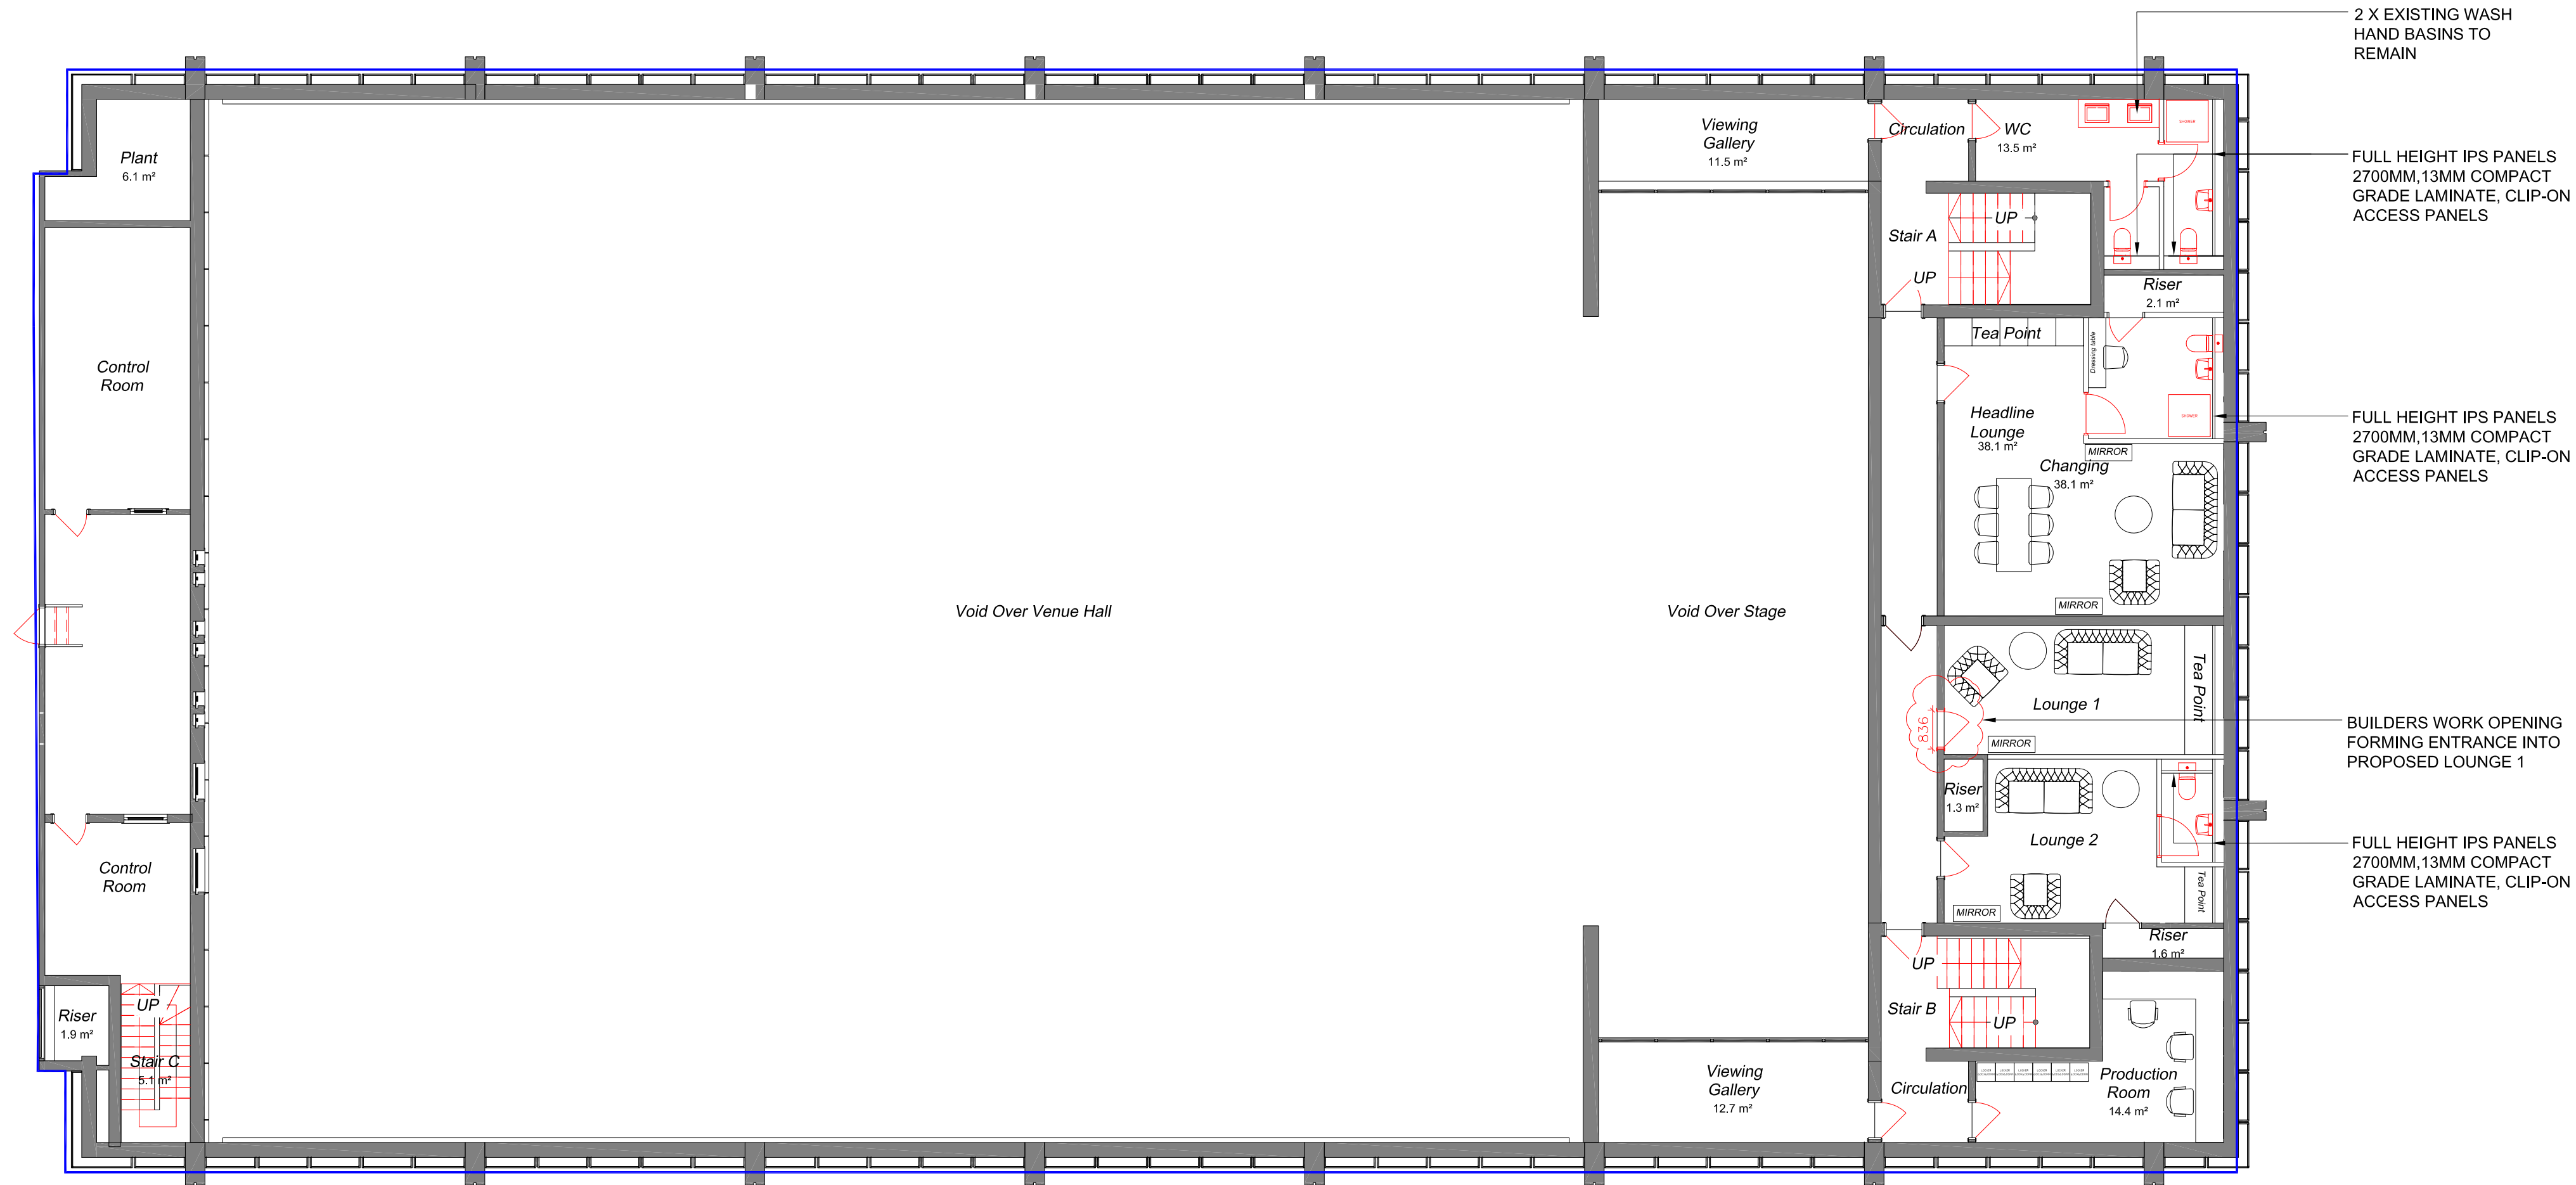

01 MEZZANINE GENERAL ARRANGEMENT PLAN
Scale 1:100

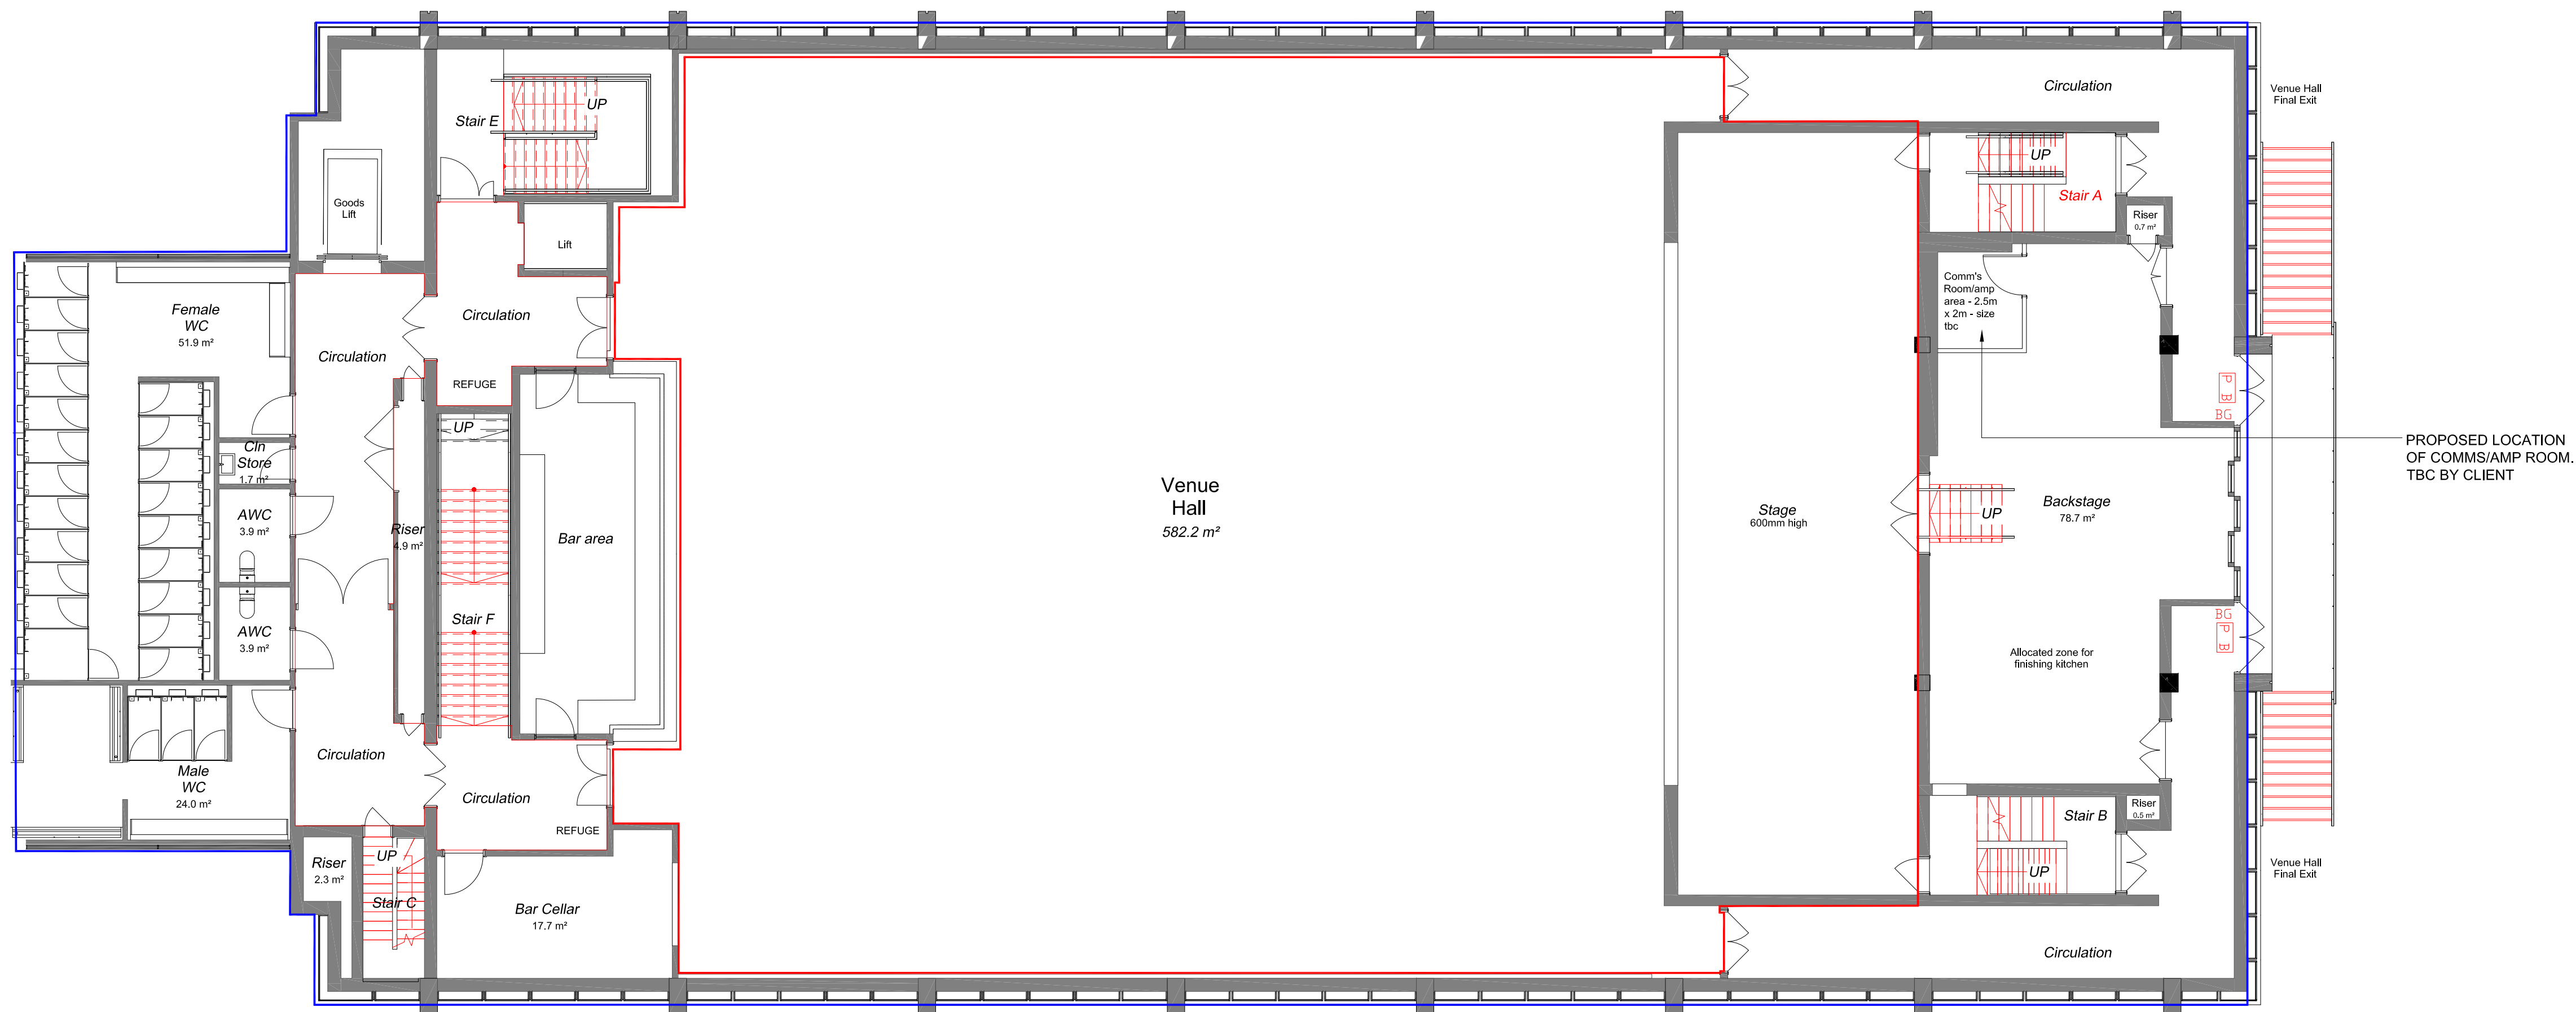

01 MEZZANINE GENERAL ARRANGEMENT PLAN
Scale 1:100

notes

SUBJECT TO BE CONFIRMED BY BUILDING CONTROL

GENERAL NOTES

ALL WORKS TO COMPLY WITH TENANT FIT OUT GUIDE

DESIGN INTENT ONLY - ALL FIXTURES, FITTINGS AND EXTRAS WITHIN DESIGN INTENT PRESENTATION TO BE CONFIRMED BY CLIENT.

B	17/08/2021	Design intent submission
A	16/07/2021	revised layout
-	15/06/2021	first issue
rev	date	comment

client **CBRE**
project name **NEW CENTURY HALL, MANCHESTER**
drawing title **MEZZANINE AND VENUE GENERAL ARRANGEMENT PLAN**
project number **W1707**

scale 1:100 format A1
date first drawn 15/06/2021
drawing number 201
revision B
drawn NP checked NP
drawing status Stage 4 - Technical

Workspace Design & Build Ltd
t 0161 710 3700
web www.workspaceandbuild.co.uk
Manchester:
Northspring, suite 1C, 70 Spring gardens, Manchester M2 2BQ
Midlands:
Cornwall Buildings, 45-51 Newhall Street, Birmingham, B3 3QR