
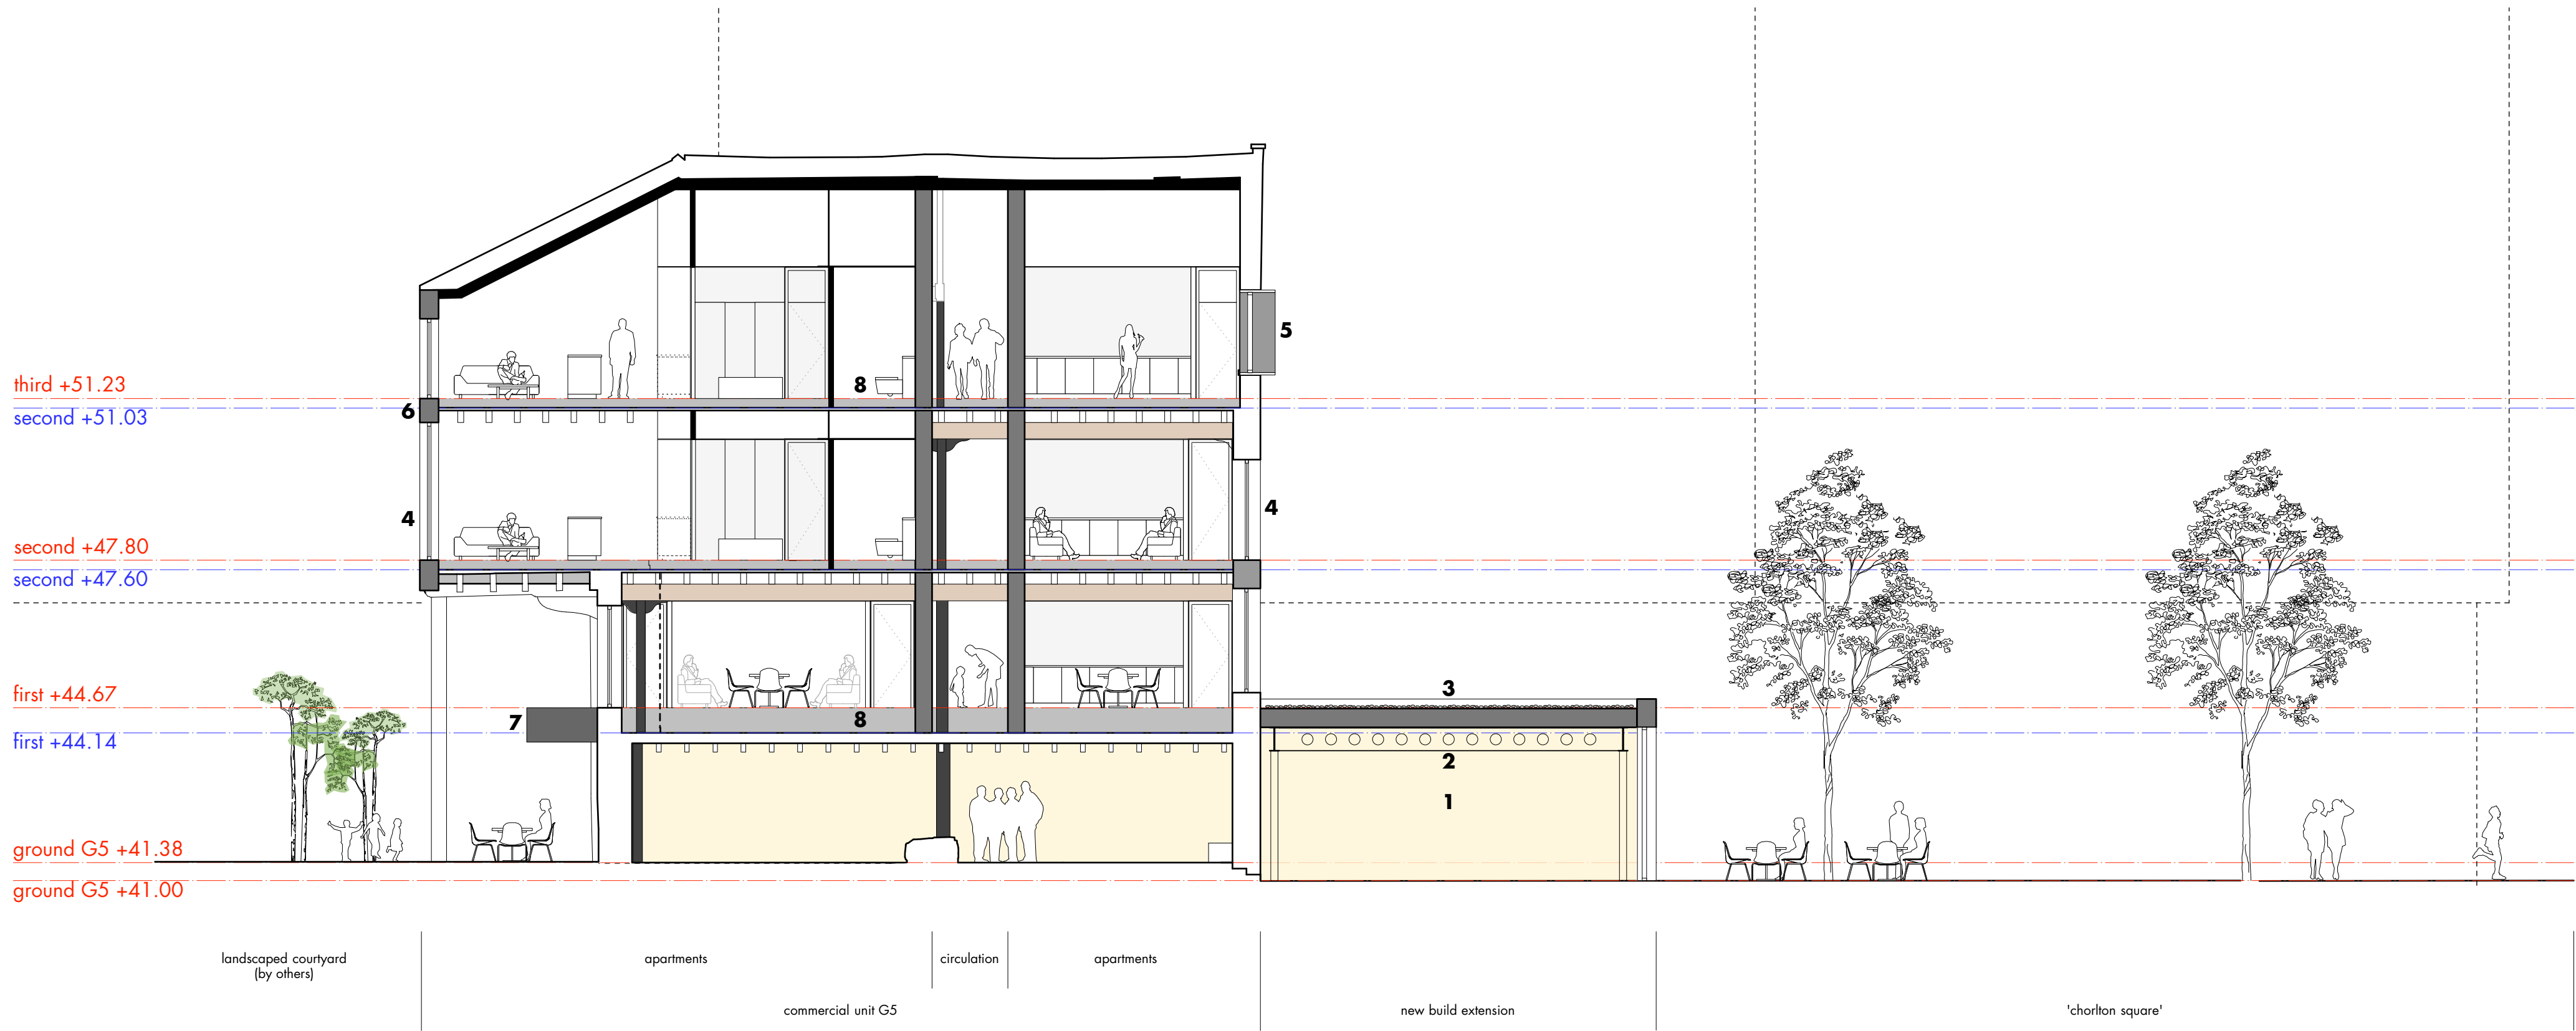


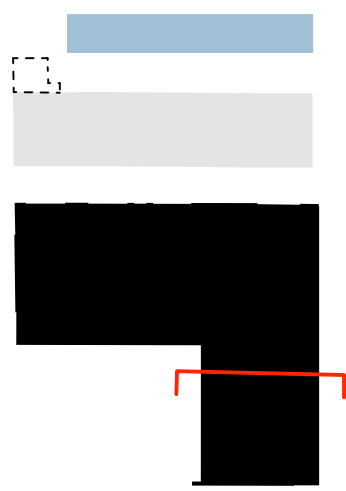

datum +35.00

- existing FFL line
- proposed FFL line
- commercial unit

- 1 new extension
- 2 metal deck with steel structure inc service holes
- 3 ballast roof
- 4 new PPC aluminium windows
- 5 new PPC sleeve surround for new aluminium windows
- 6 new wall with black stained timber rainscreen cladding
- 7 new canopies over external spaces for G4/G5 commercial units to shield view/noise to apartments above
- 8 new floor build-up

d • planning issue	20.01.17 • ch • hlm
c • draft planning issue	10.11.16 • hlm • ms
b • work stage 2	28.07.16 • hlm • ms
a • draft work stage 2	14.07.16 • hlm • ms
- • first issue	06.06.16 • ch • hlm
rev • description	issued • drawn • checked

shedkm	+44 (0)151 709 8211 +44 (0)207 253 8881
project	kampus • listed buildings
client	ASDL
drawing number	AW(00)315d
scale	1:100 @ a1
status	work stage 3

proposed sections • minshull section 01

do not scale from this drawing • all dimensions are to be set out and checked on site prior to starting construction • any discrepancy found between information given on this drawing and that given elsewhere or recorded on site shall be brought to the attention of the project architect immediately