





N. BROWN - GRIFFIN HOUSE: 2 no temporary digital printed PVC banners

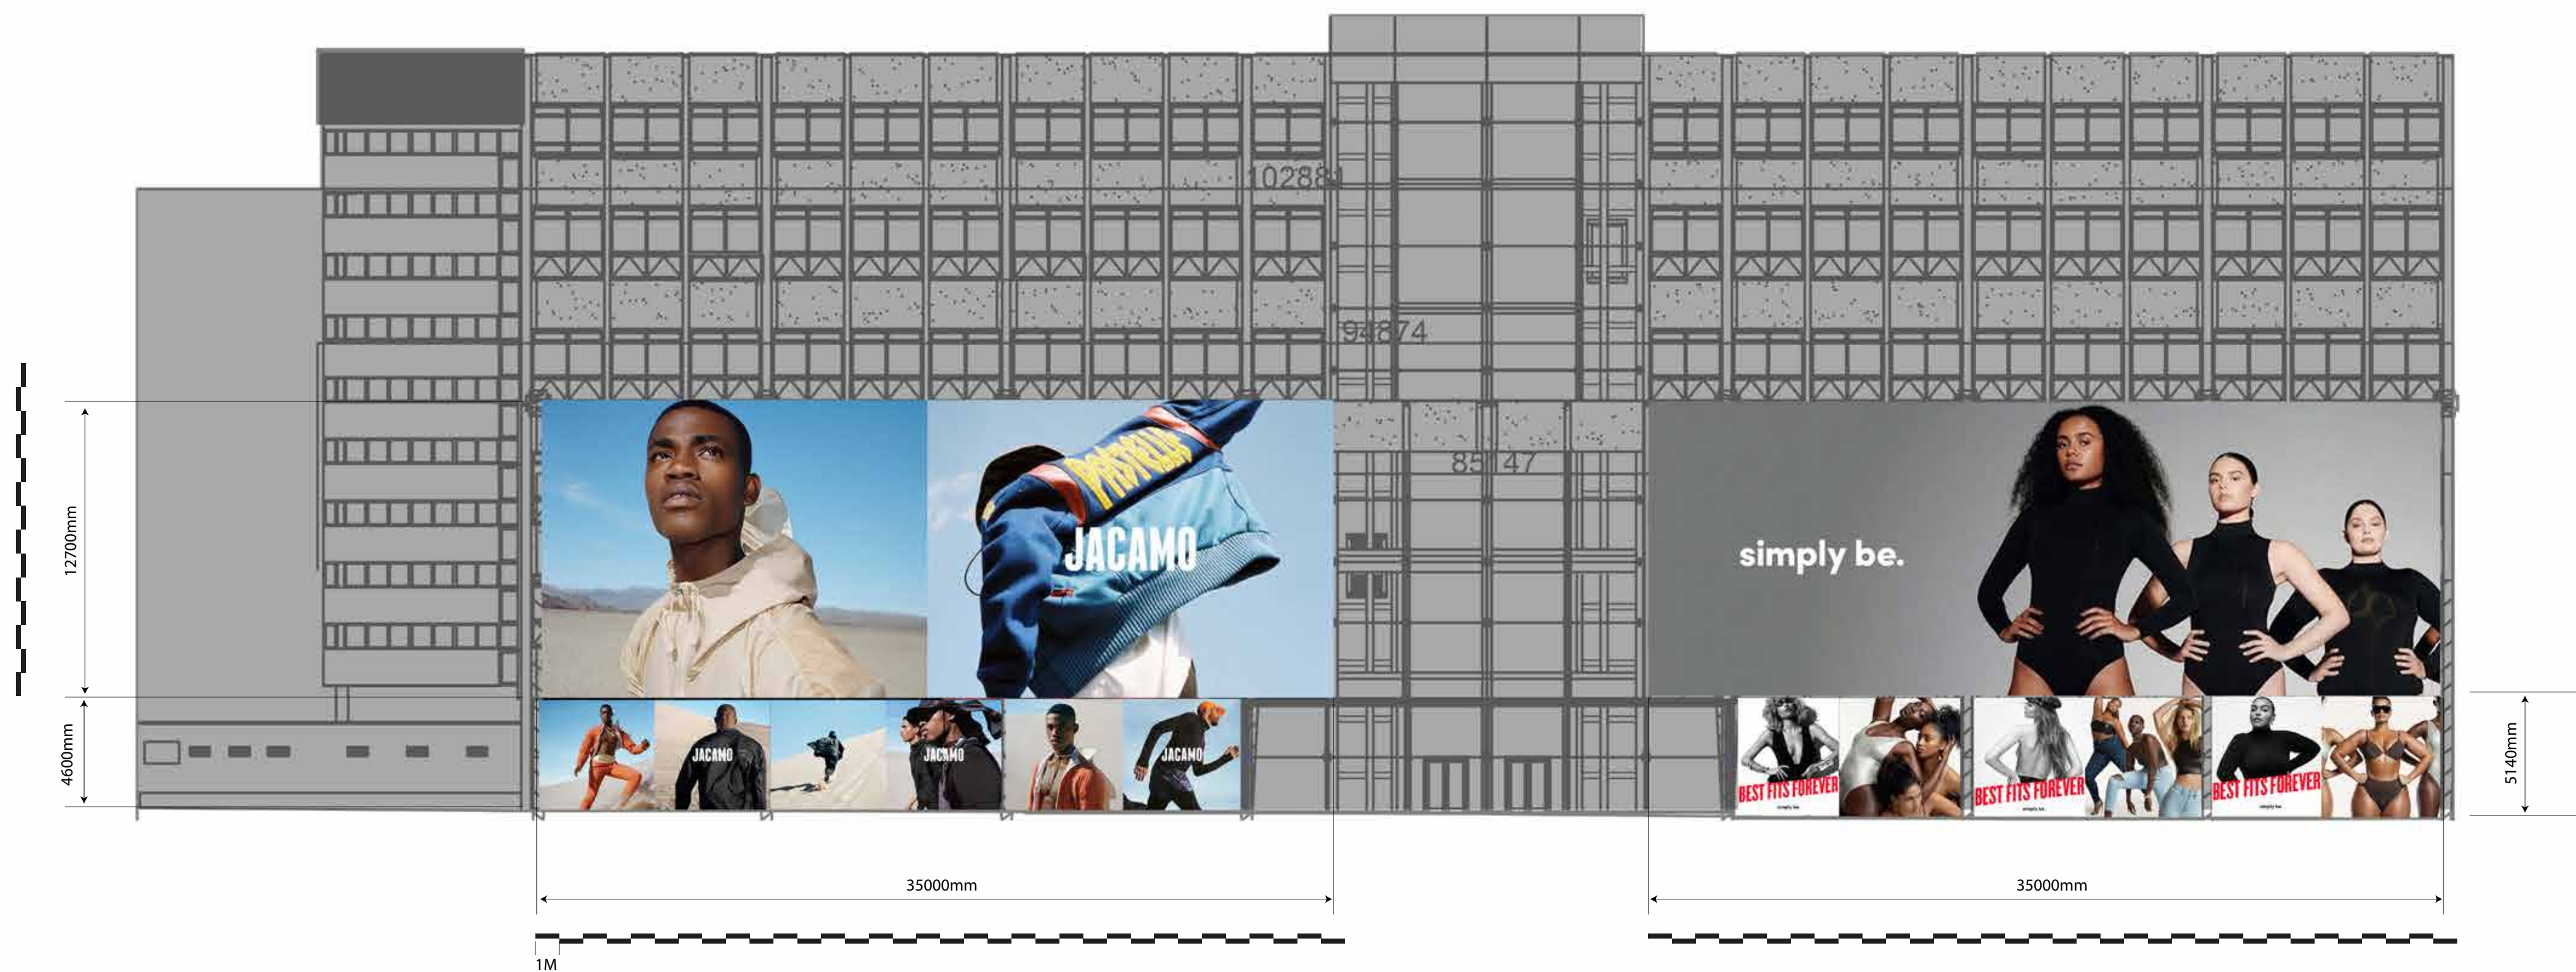

Scale 1:200 @A2

ELEVATION TO LEVER STREET

N. BROWN - GRIFFIN HOUSE: 2 no temporary digital printed PVC banners

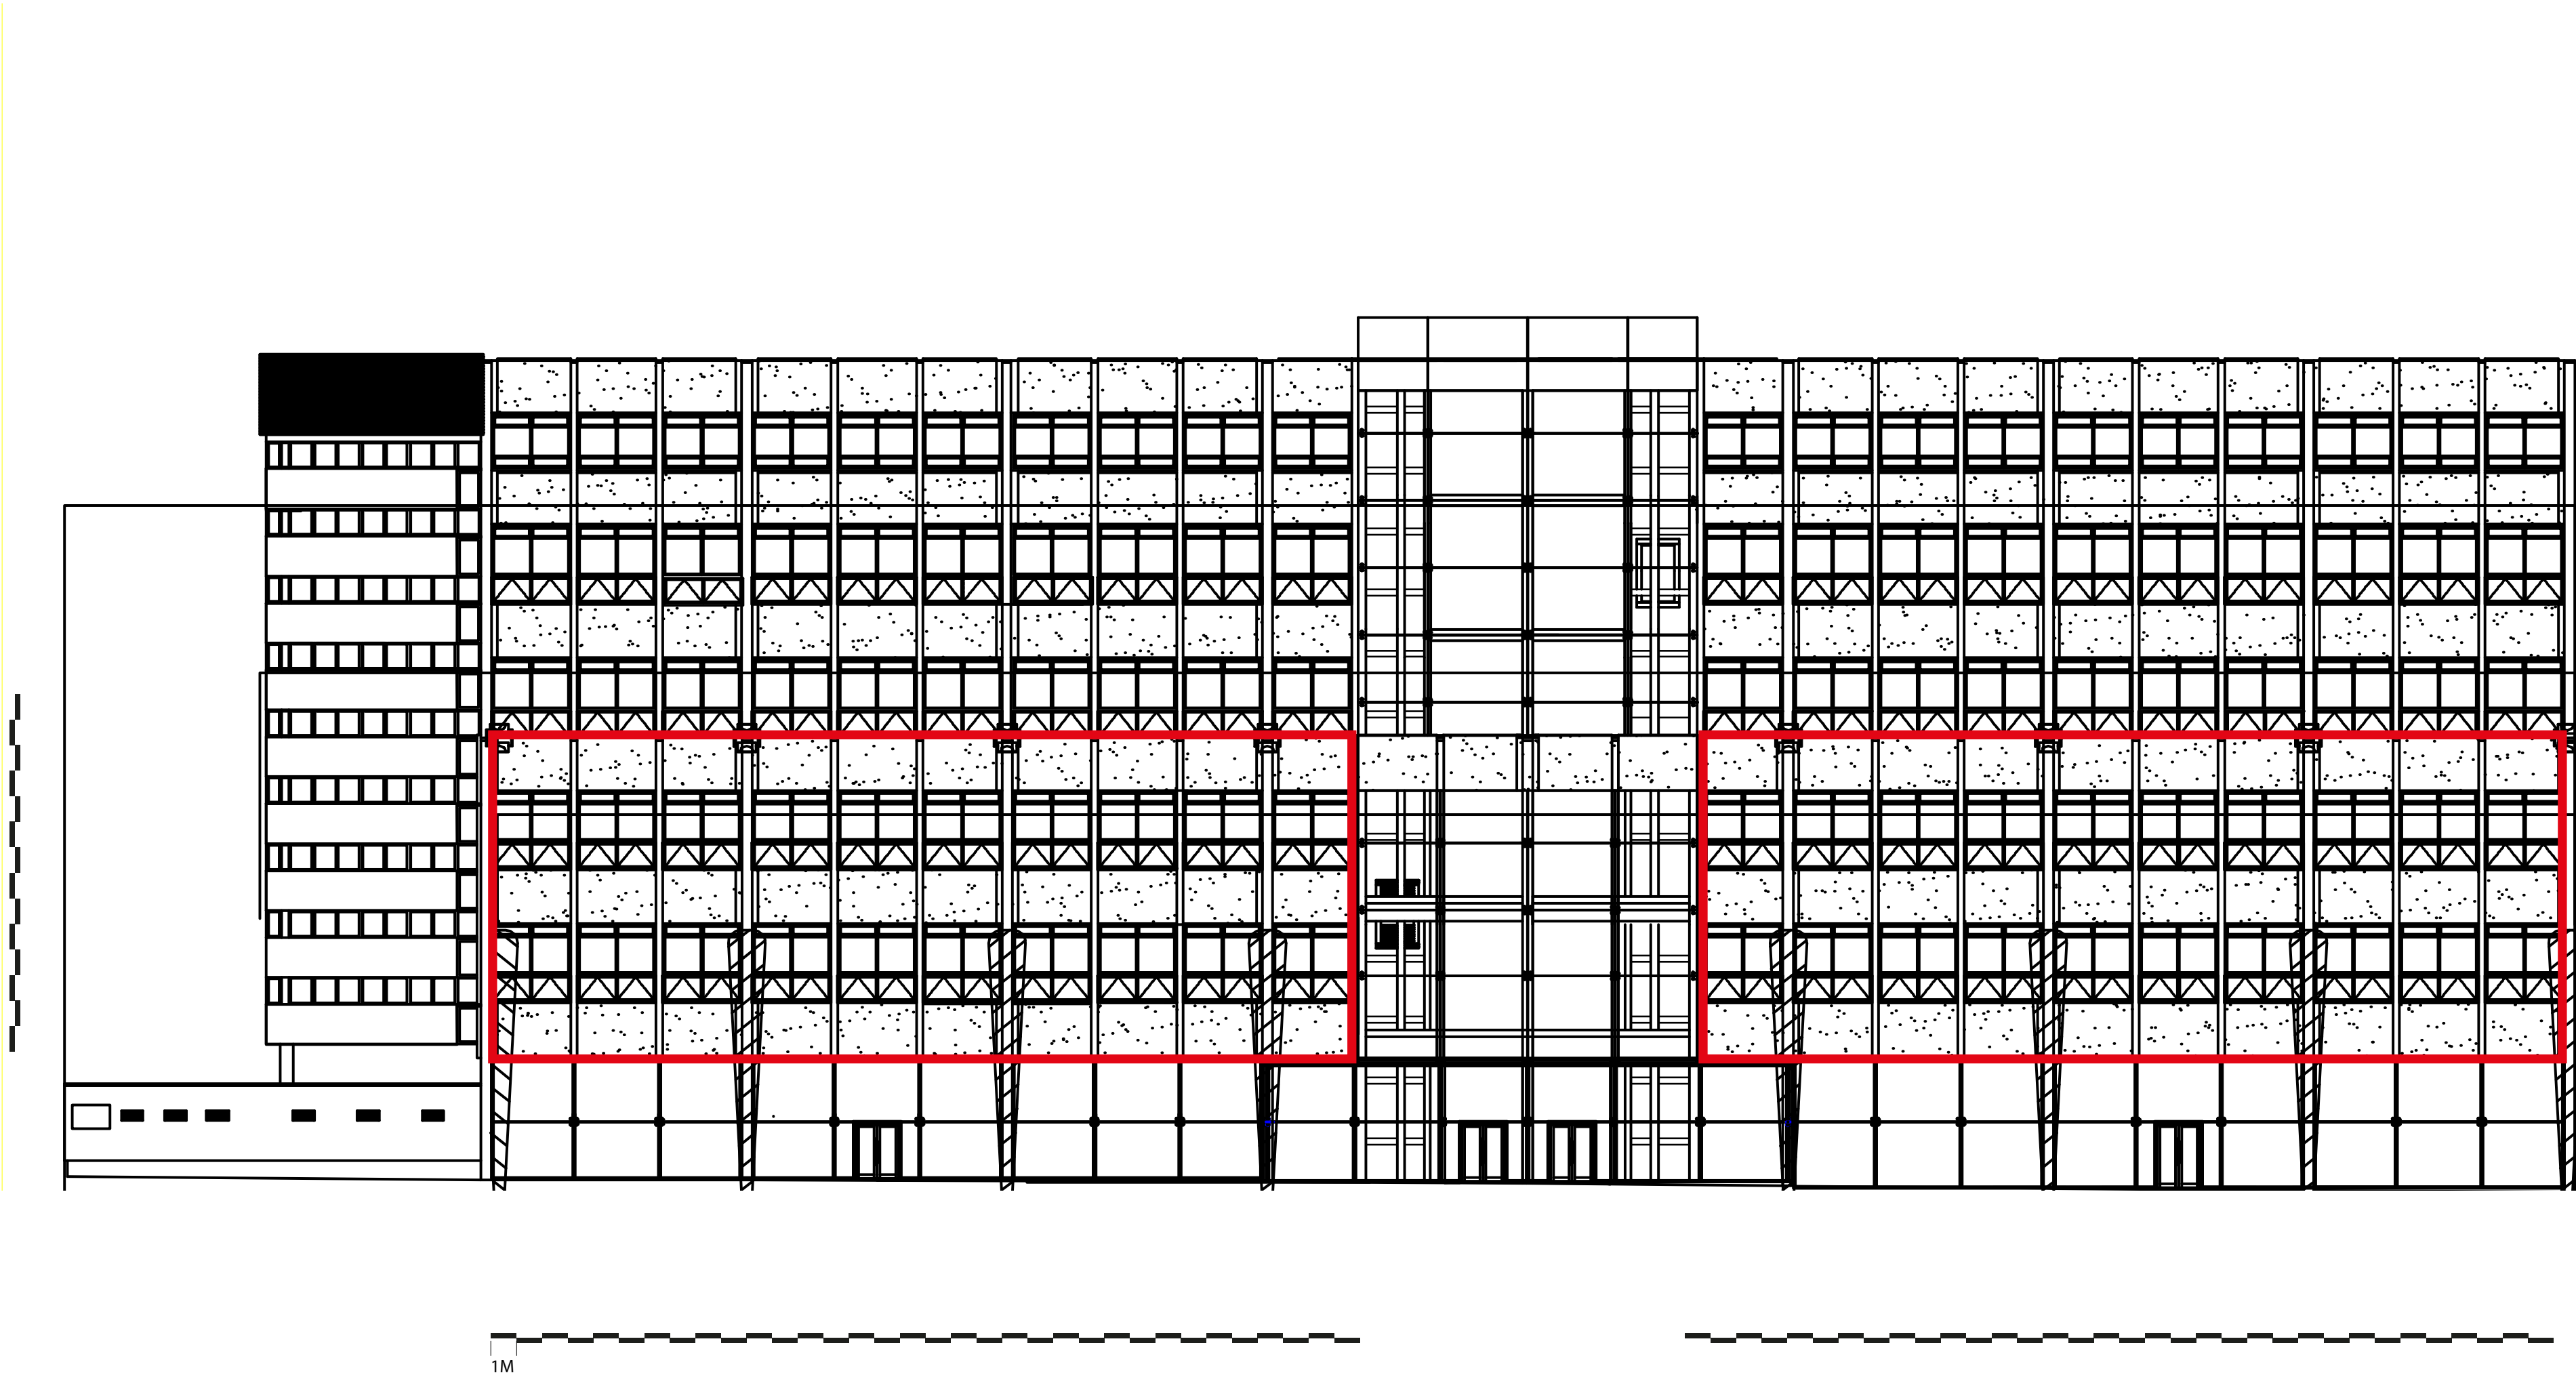


Scale 1:200 @A2

ELEVATION TO LEVER STREET

N. BROWN - GRIFFIN HOUSE: 2 no. temporary digital printed PVC banners: FIXING DETAIL
(one shown)

Carabiners to be connected to bungees which are in turn are connected to tensioned steel wire - See Typical shoe detail

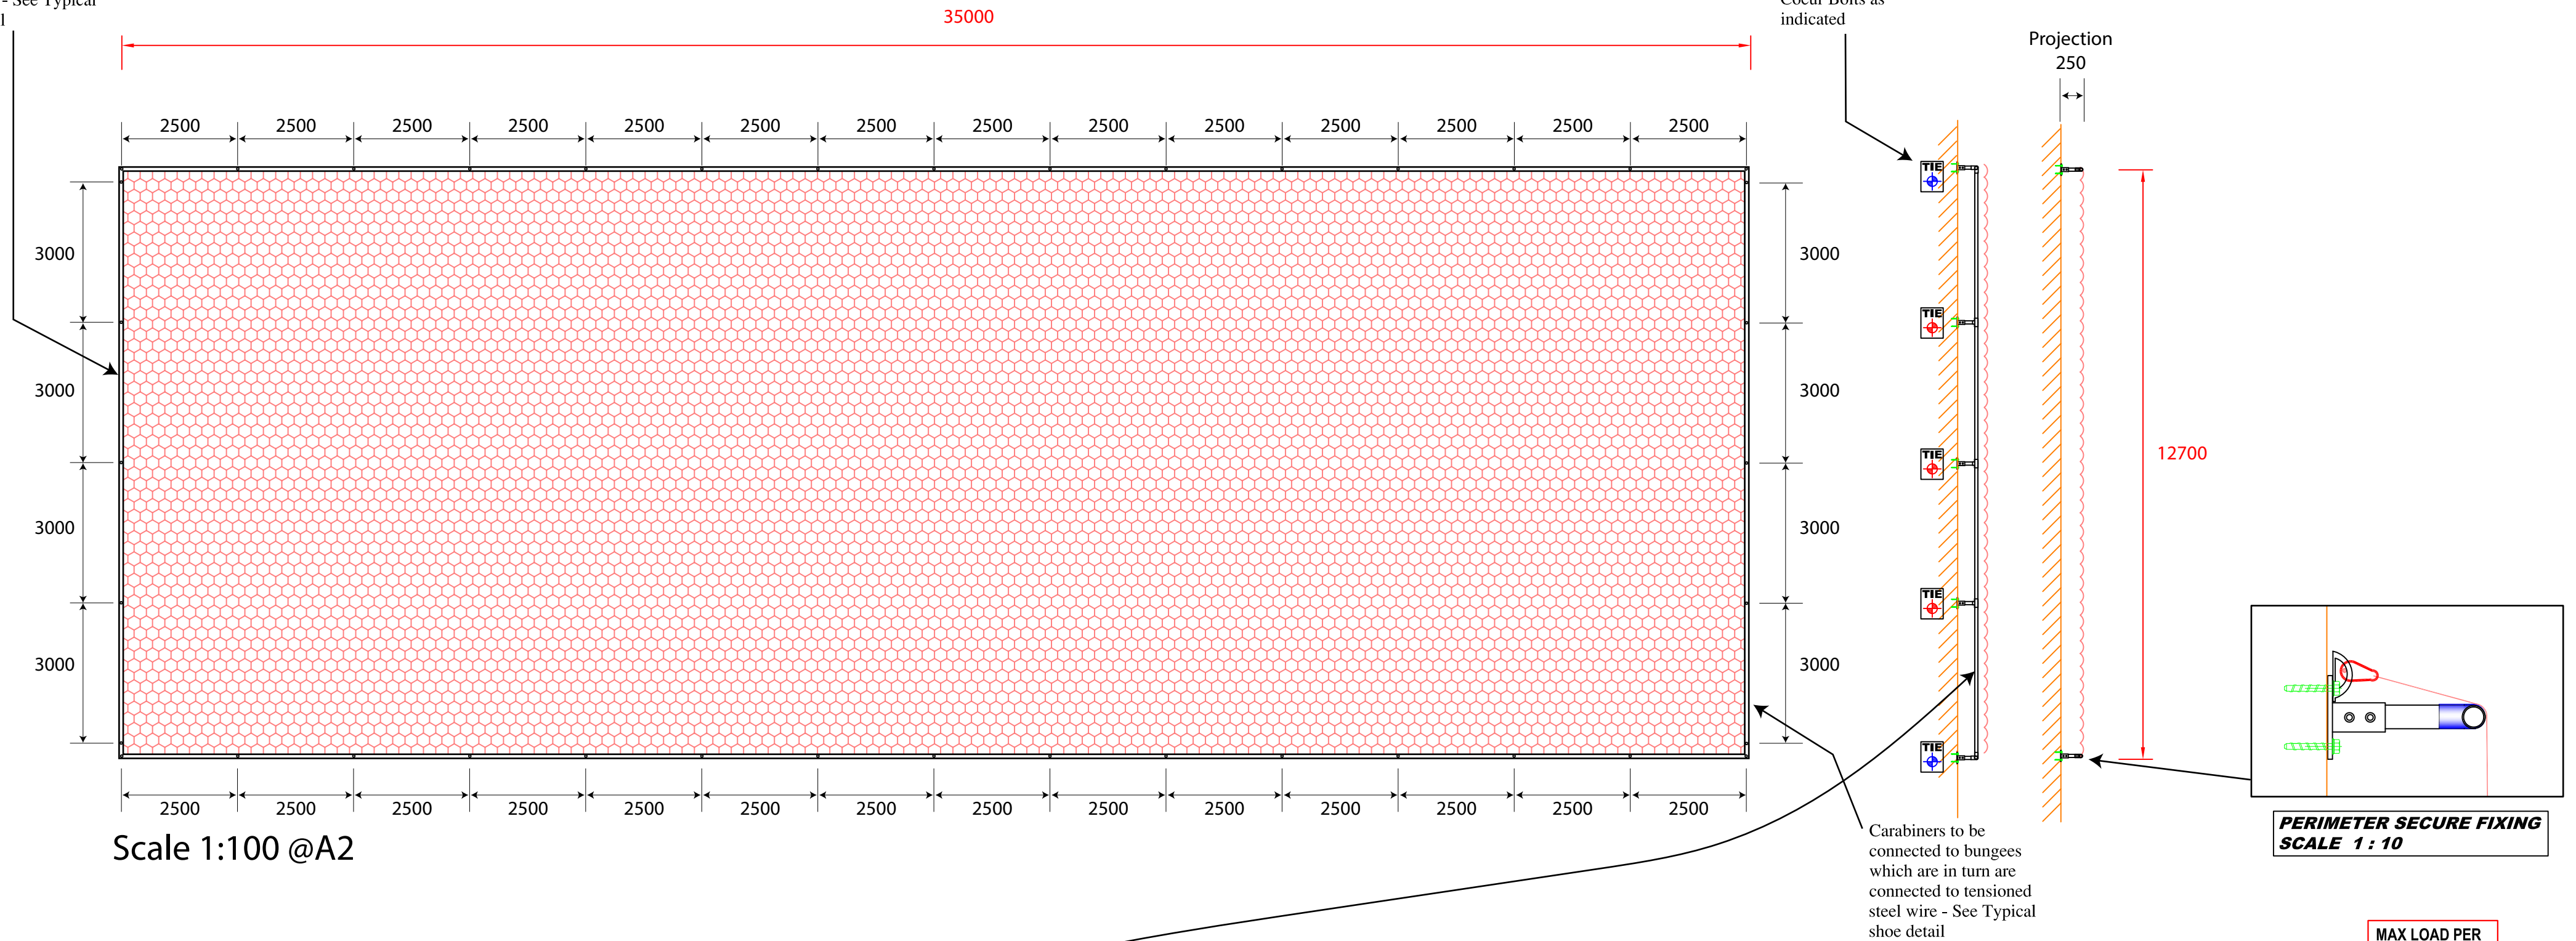

MAX LOAD PER EYELET = 0.83kN

Carabiner fixings to
top of banner at max
0.30m spacings,

Eyelets installed to
banner perimeter

Continuous bungee shock
cord installed through
eyelets and around

**TYPICAL SHOE DETAIL
NOT TO SCALE**

M12 PETZL COEUR BOLT
NOT TO SCALE

CABLE TENSIONER

**6mm CARABINER
NOT TO SCALE**

DETAIL A
KEY CLAMP COUPLERS
NOT TO SCALE

DETAIL C
SHOE DETAIL
NOT TO SCALE

N. BROWN - GRIFFIN HOUSE: Previous temporary digitally printed banners



N. BROWN - GRIFFIN HOUSE: Previous temporary digitally printed banners



N. BROWN - GRIFFIN HOUSE: Previous temporary digitally printed banners

