



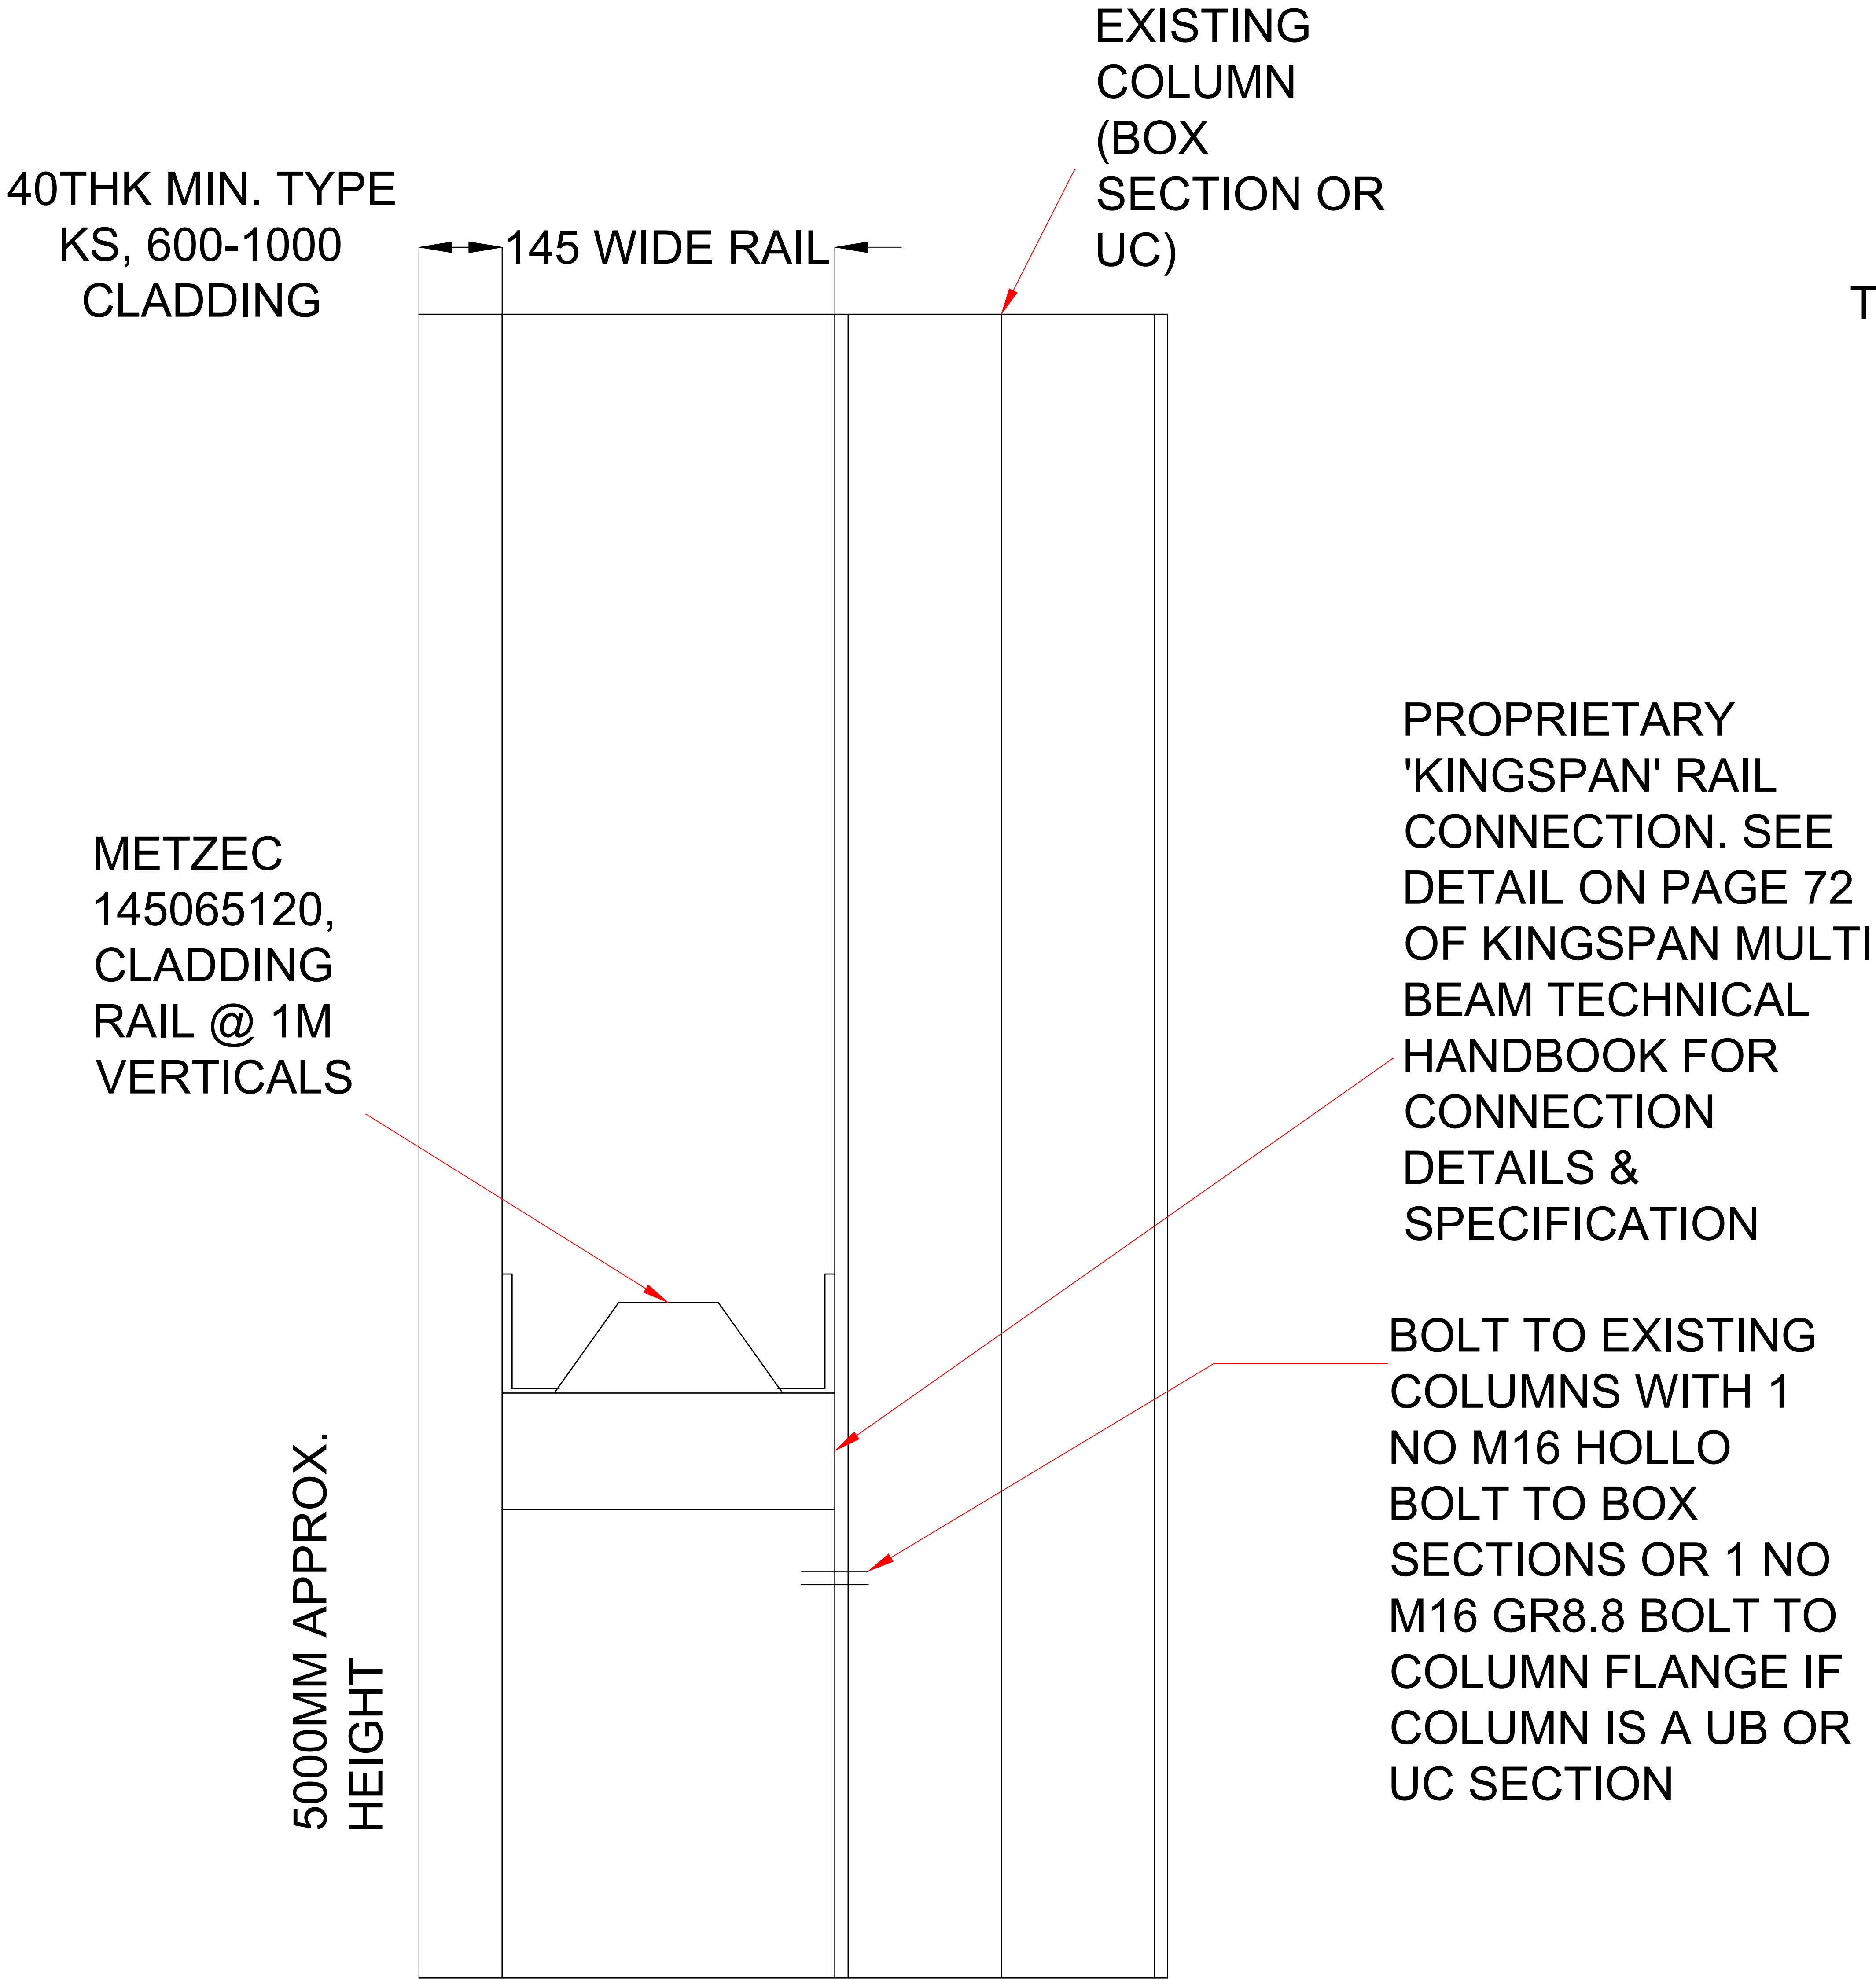

SECTION 1-1 THROUGH NEW WALL CLADDING PANEL

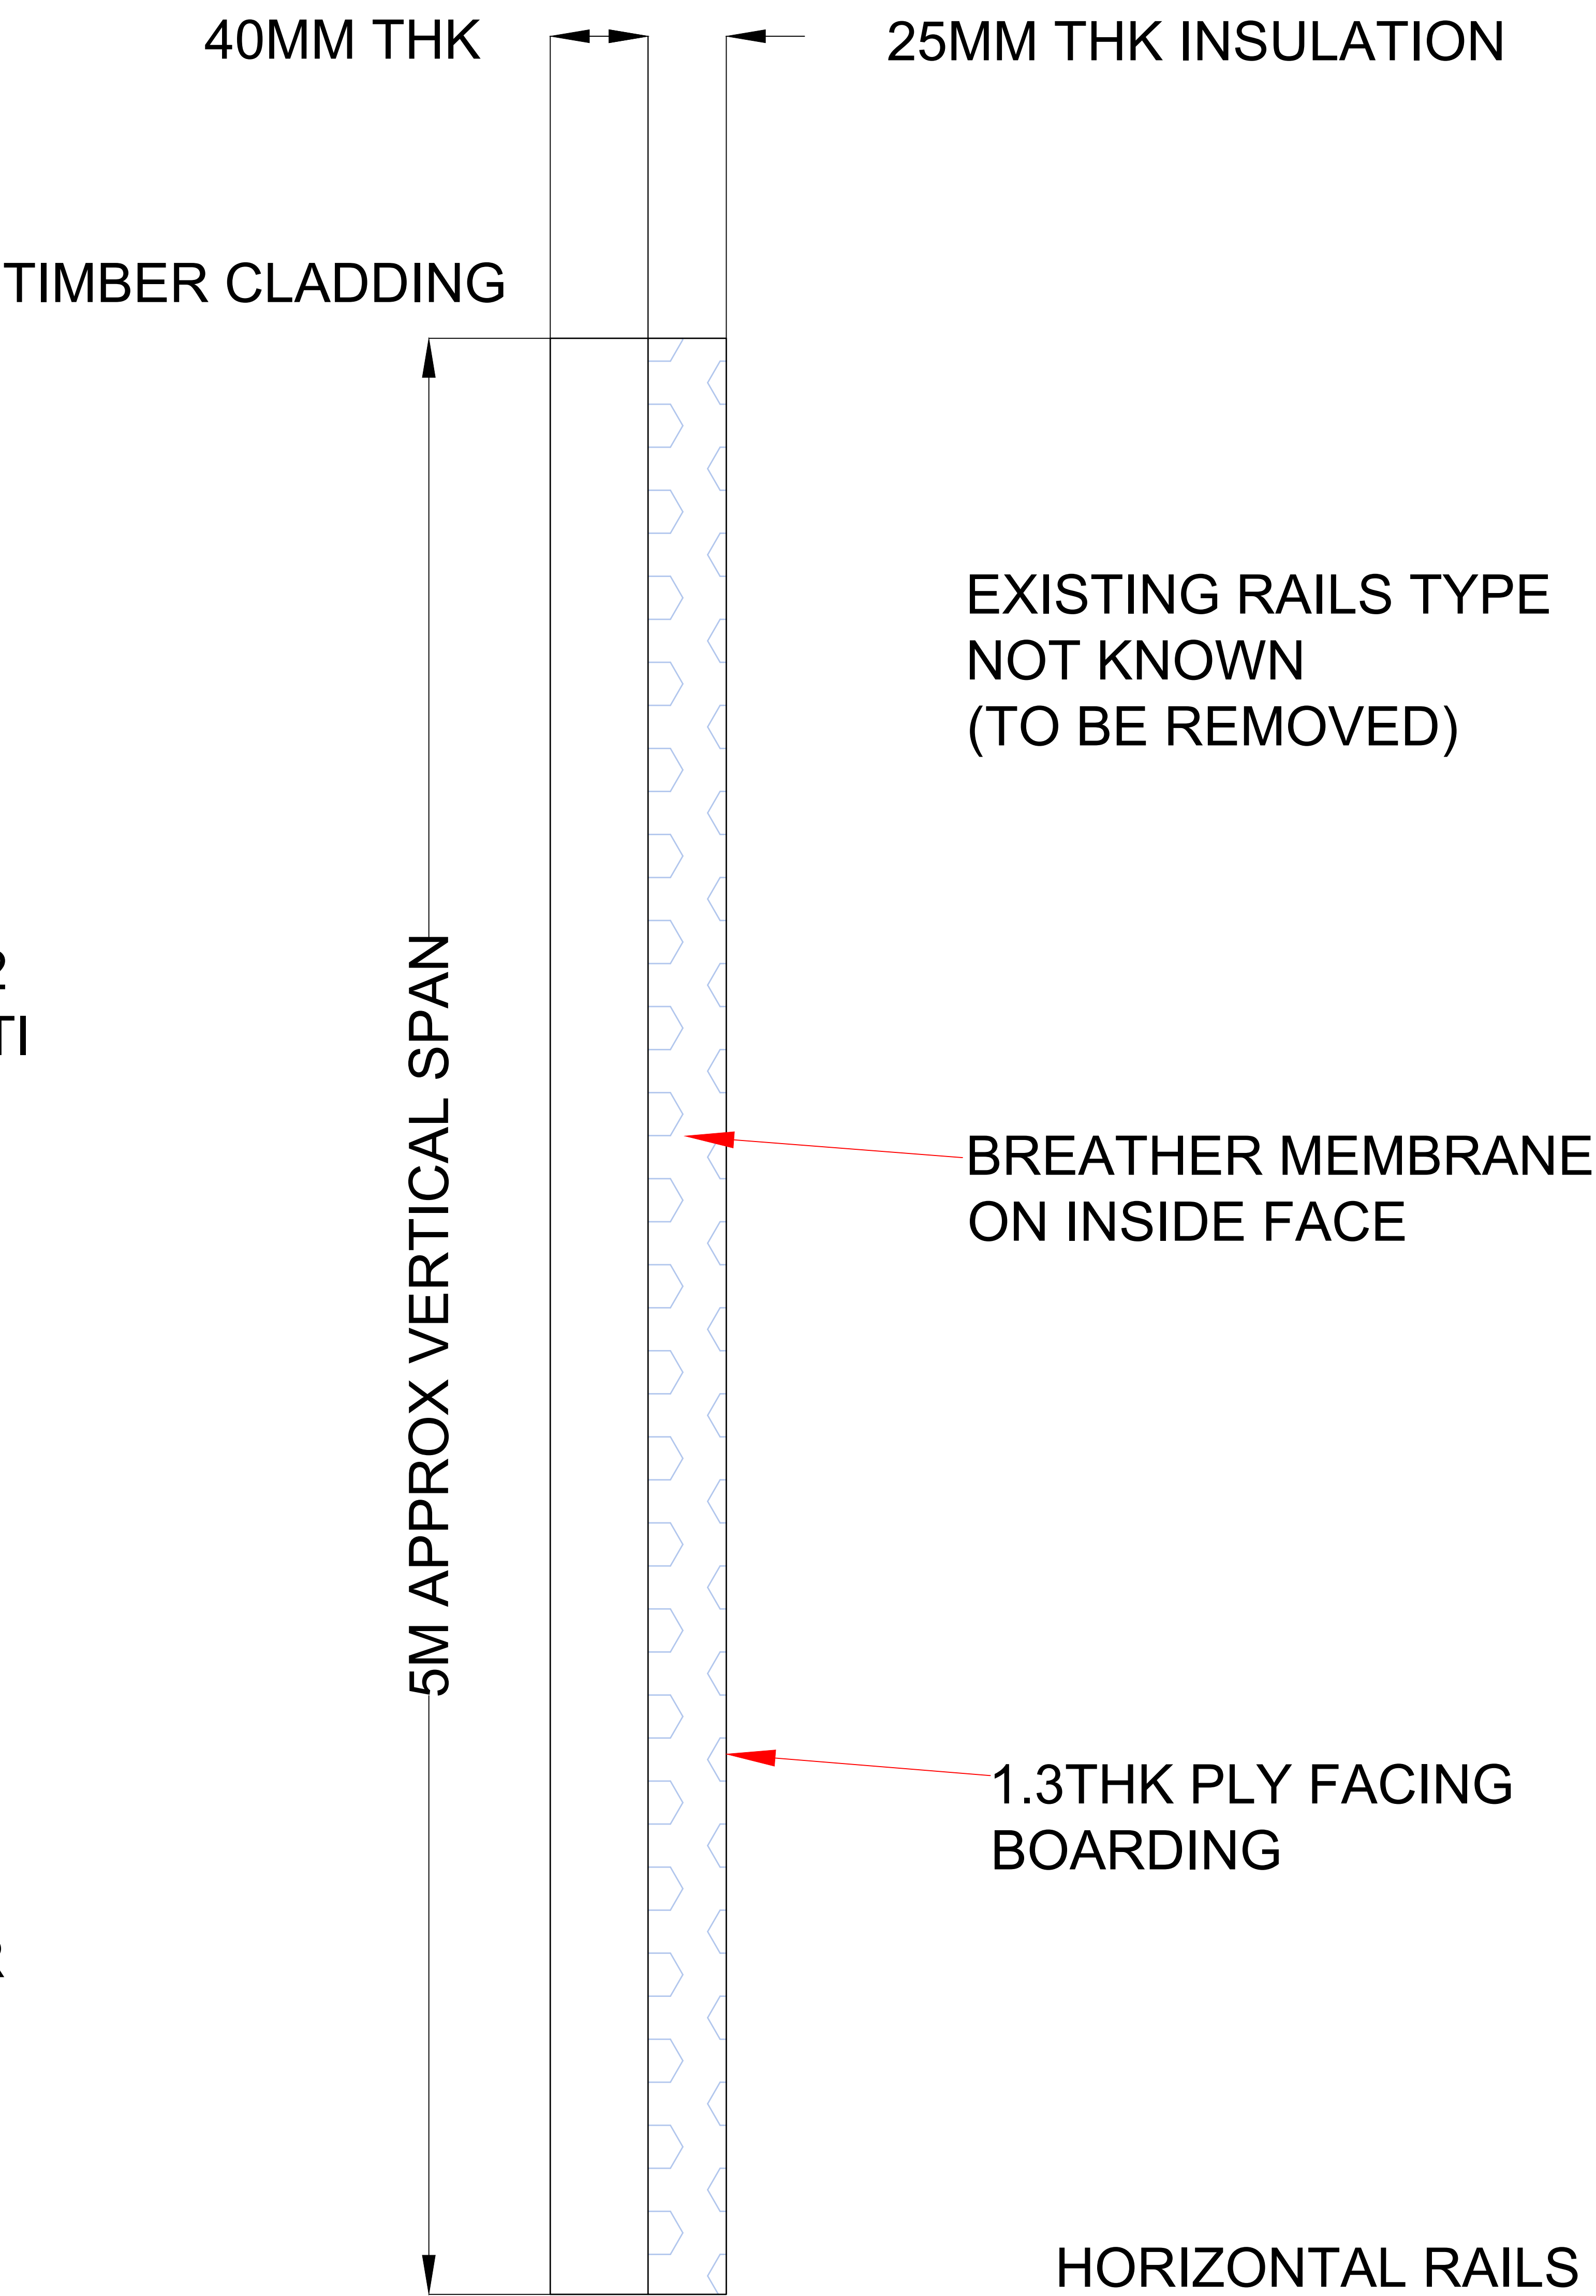

SECTION 2-2 THROUGH EXISTING WALL

NOTES:
1. ALL DIMENSIONS TO BE CHECKED ONSITE & VERIFIED BY CONTRACTOR.
2. ANY DISCREPANCE ARE TO BE REPORTED TO THE ENGINEER.
3. THE CLADDING IS TO BE FIXED IN ACCORDANCE WITH THE MANUFACTURERS' SPECIFICATIONS + INSTRUCTIONS.
4. THIS DRAWING IS TO BE READ IN CONJUNCTION WITH THE ELEVATION DRGS
AMP44787.1.ST.001

FOR BUDGET ESTIMATE COSTS ONLY

PRELIMINARY



MANCHESTER CITY COUNCIL

Capital Programmes Division

Manchester City Council
PO Box 552, Town Hall
Manchester M60 2LA

DRAWING STATUS			
PROPERTY TITLE Active Lifestyle Centre Denmark Road Manchester M15 6FG			
UPRN 010023054542		SPE NO 0000	
PROJECT TITLE CLADDING PANEL SECTIONS			
DRAWING TITLE Details			
JOB NO AMP44787.1	DATE 24/02/2021	REV 1	
SCALE	AUTHOR RH	CHECKED BY NT	APPROVED BY
AMP44787.1.ST.002			