
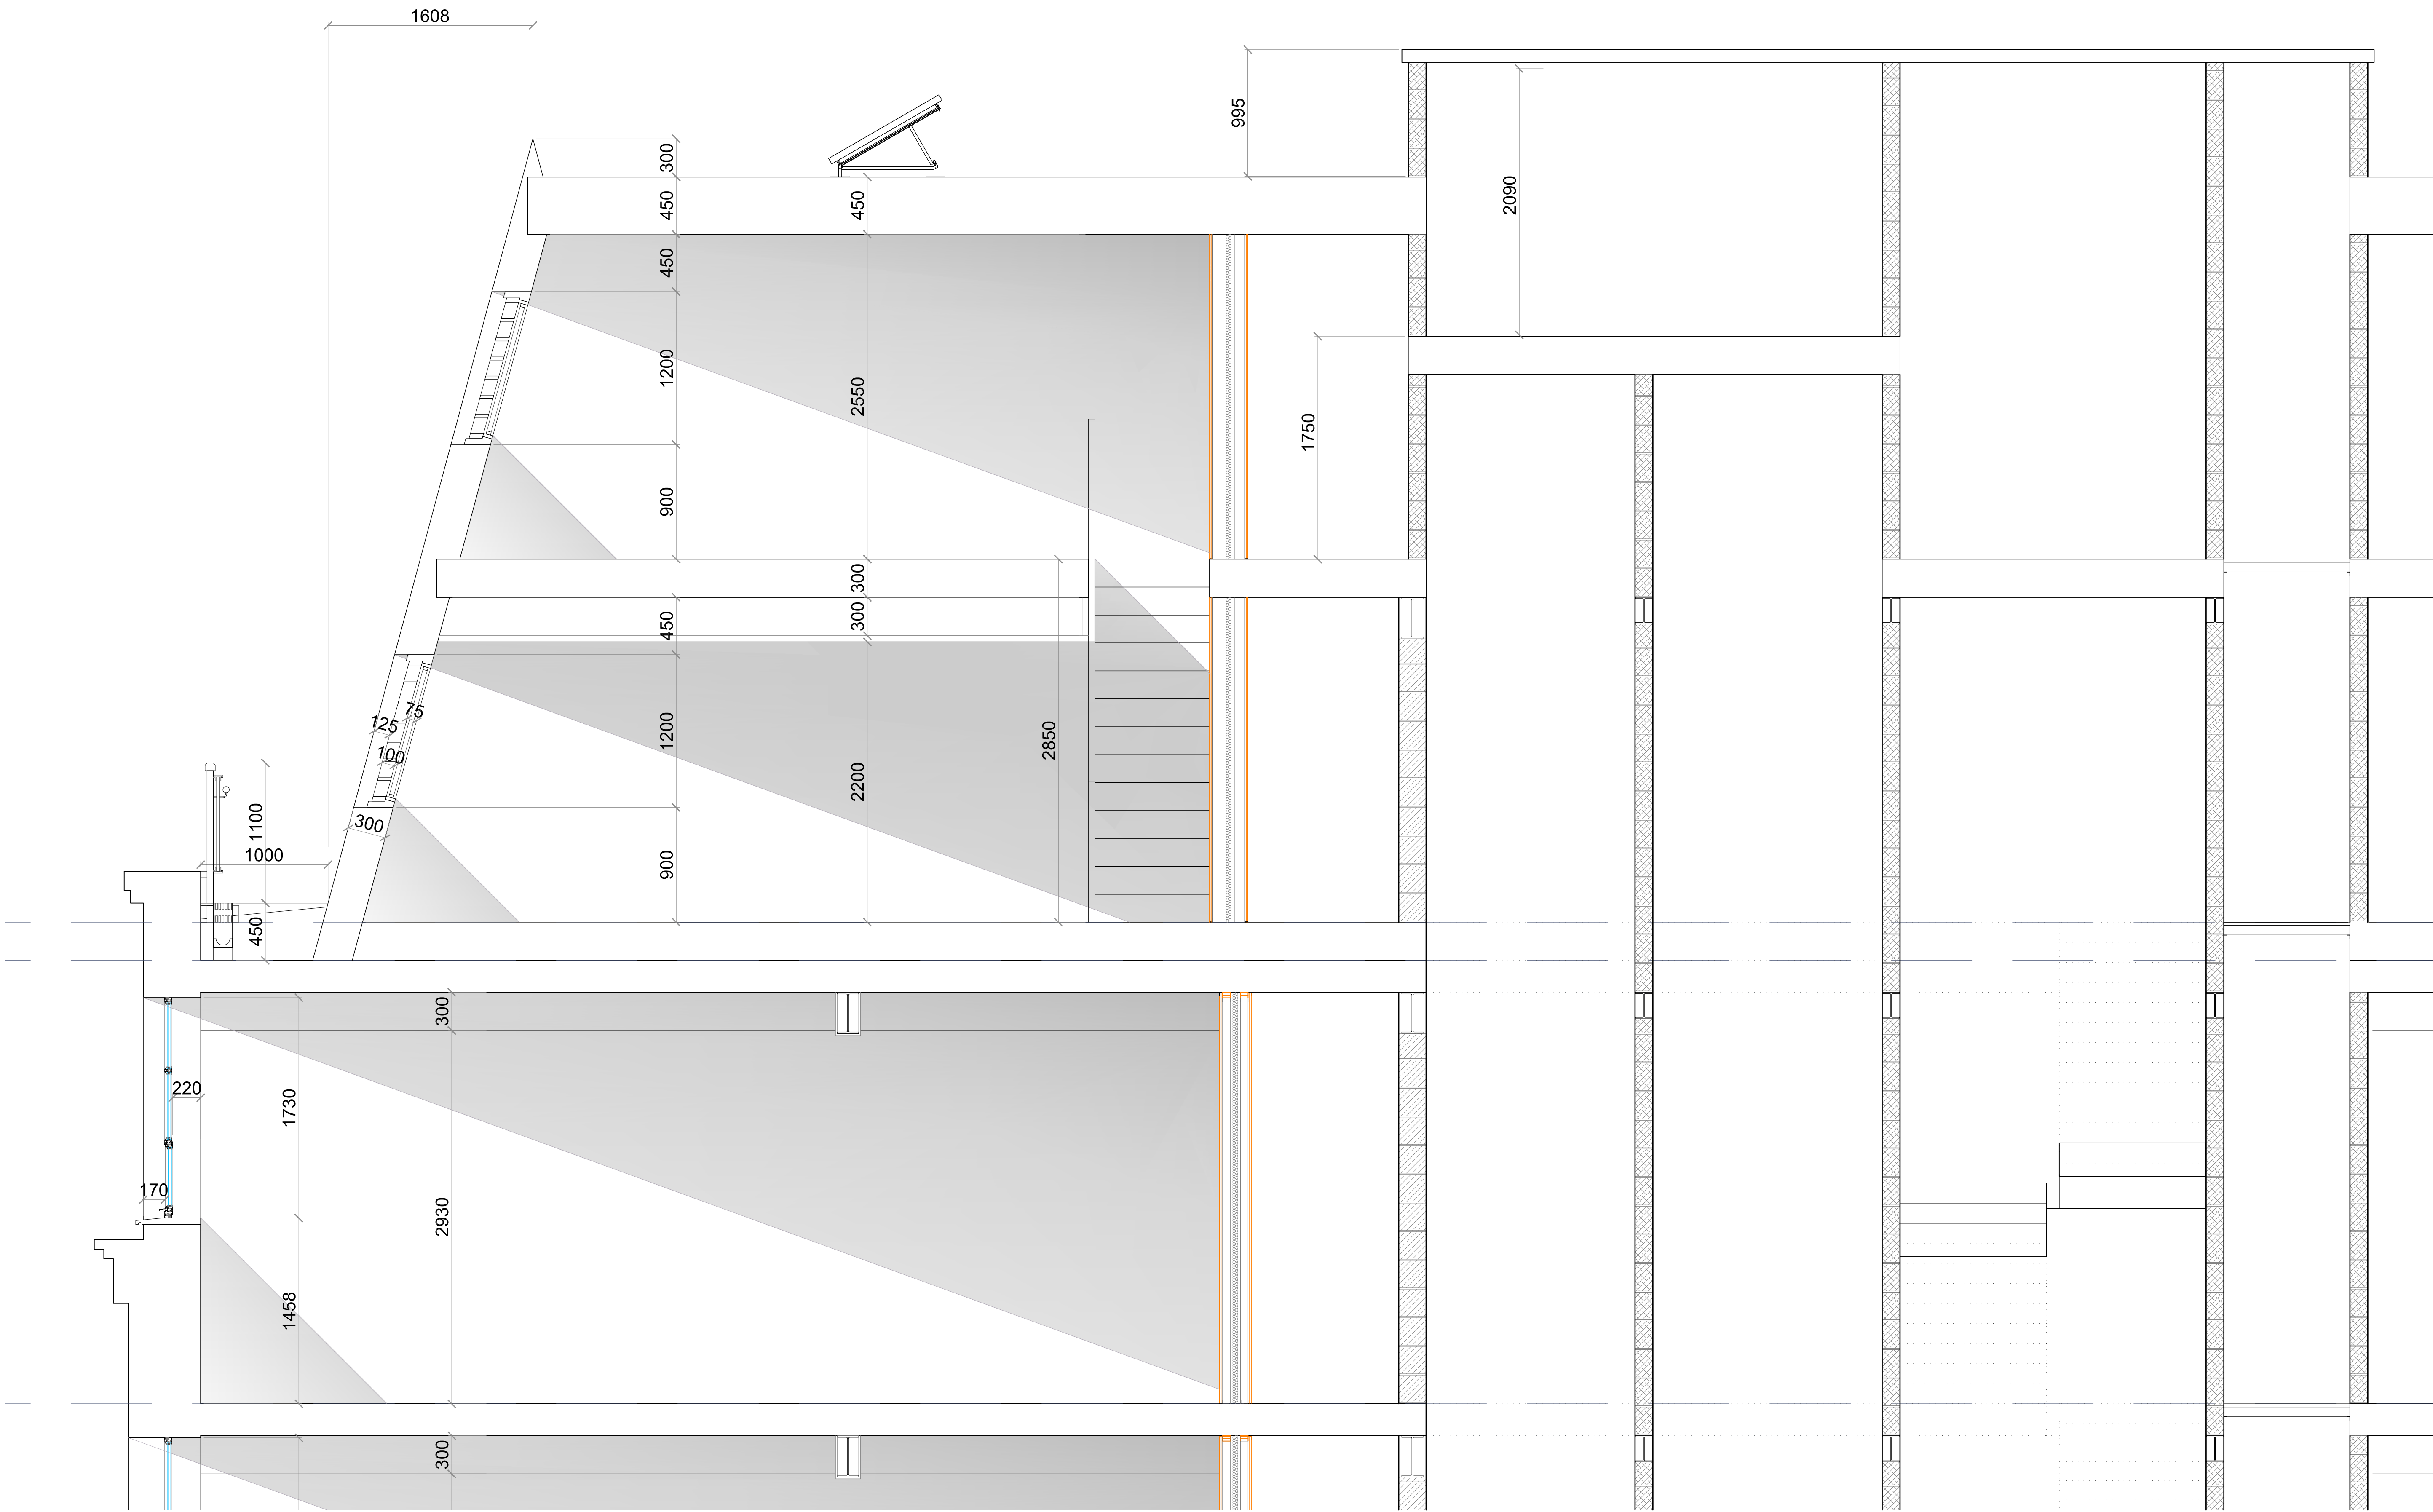


NOTES
ALL DIMENSIONS TO BE CHECKED ON SITE PRIOR TO ANY MANUFACTURING OR FABRICATION AND ANY ANOMALIES TO BE BROUGHT TO THE ATTENTION OF THE ARCHITECT.

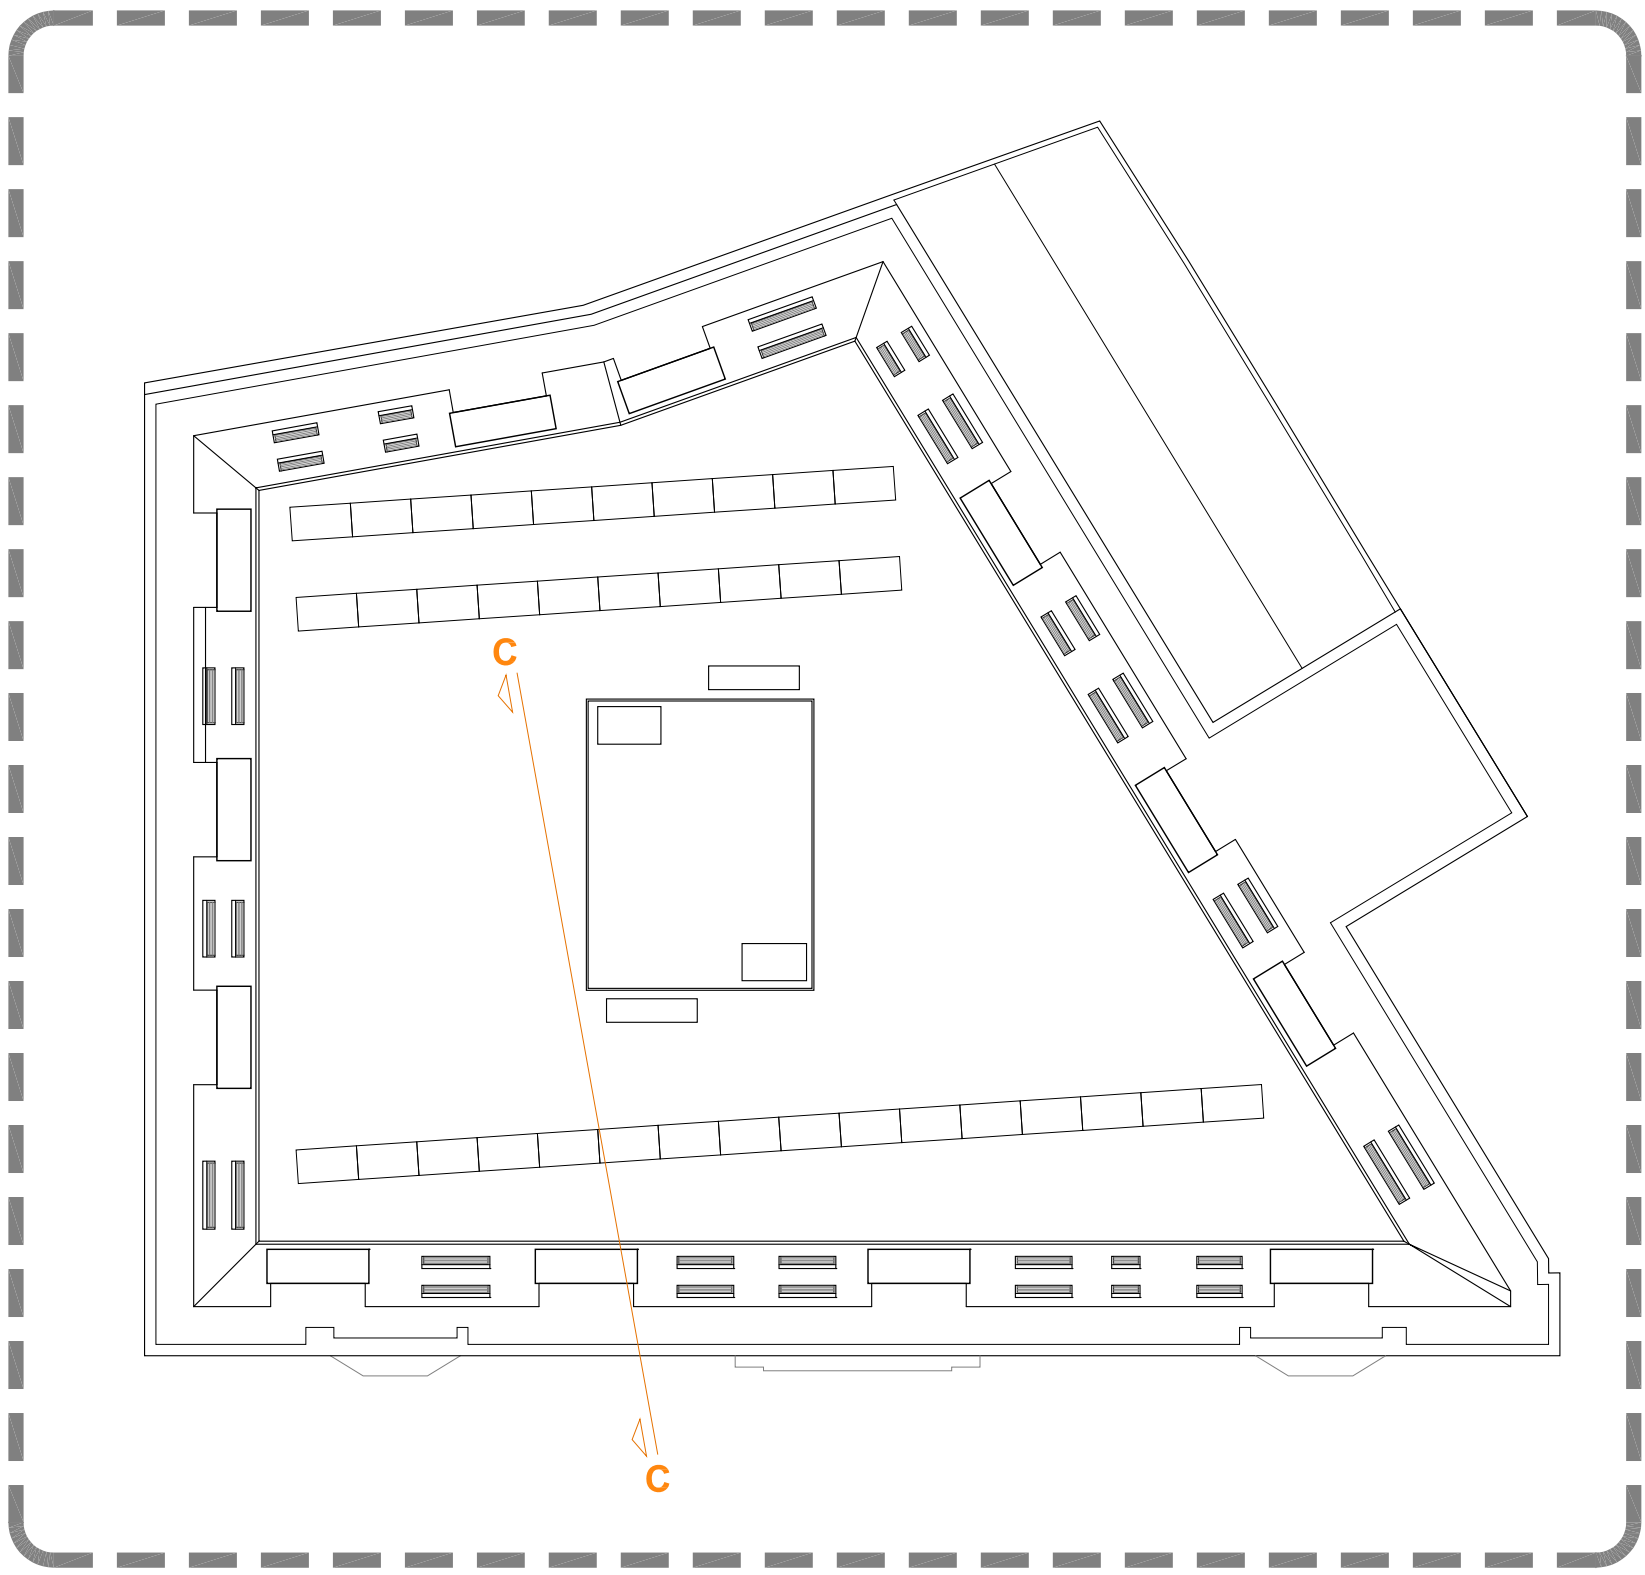

A	FIRST ISSUE	DR	04.03.21
REV	AMENDMENTS	BY	DATE

PROJECT
PROPOSED DEVELOPMENT
BARCLAY HOUSE
WHITWORTH STREET WEST
MANCHESTER

CLIENT
Mr KA FAN

DRAWING TITLE
DETAILED SECTION C

DRAWN	D.R.OJO	DATE	04.03.21
CHECKED		SCALE	1:25 (A1)

APPROVED

HOWARD & SEDDON A.R.I.B.A.
CHARTERED ARCHITECTS
64 WASHWAY ROAD,
SALE, CHESHIRE M33 7RE.
TEL No. 0161 - 973 8296
FAX No. 0161 - 962 3485
e-mail : admin@howardandseddon.co.uk

JOB No.	12,982	DWG No.	D17	REVISION	A
---------	--------	---------	-----	----------	---

BUILDING REGULATIONS ISSUE

TO BE READ IN CONJUNCTION WITH STRUCTURAL DRAWINGS & CONSTRUCTION NOTES