


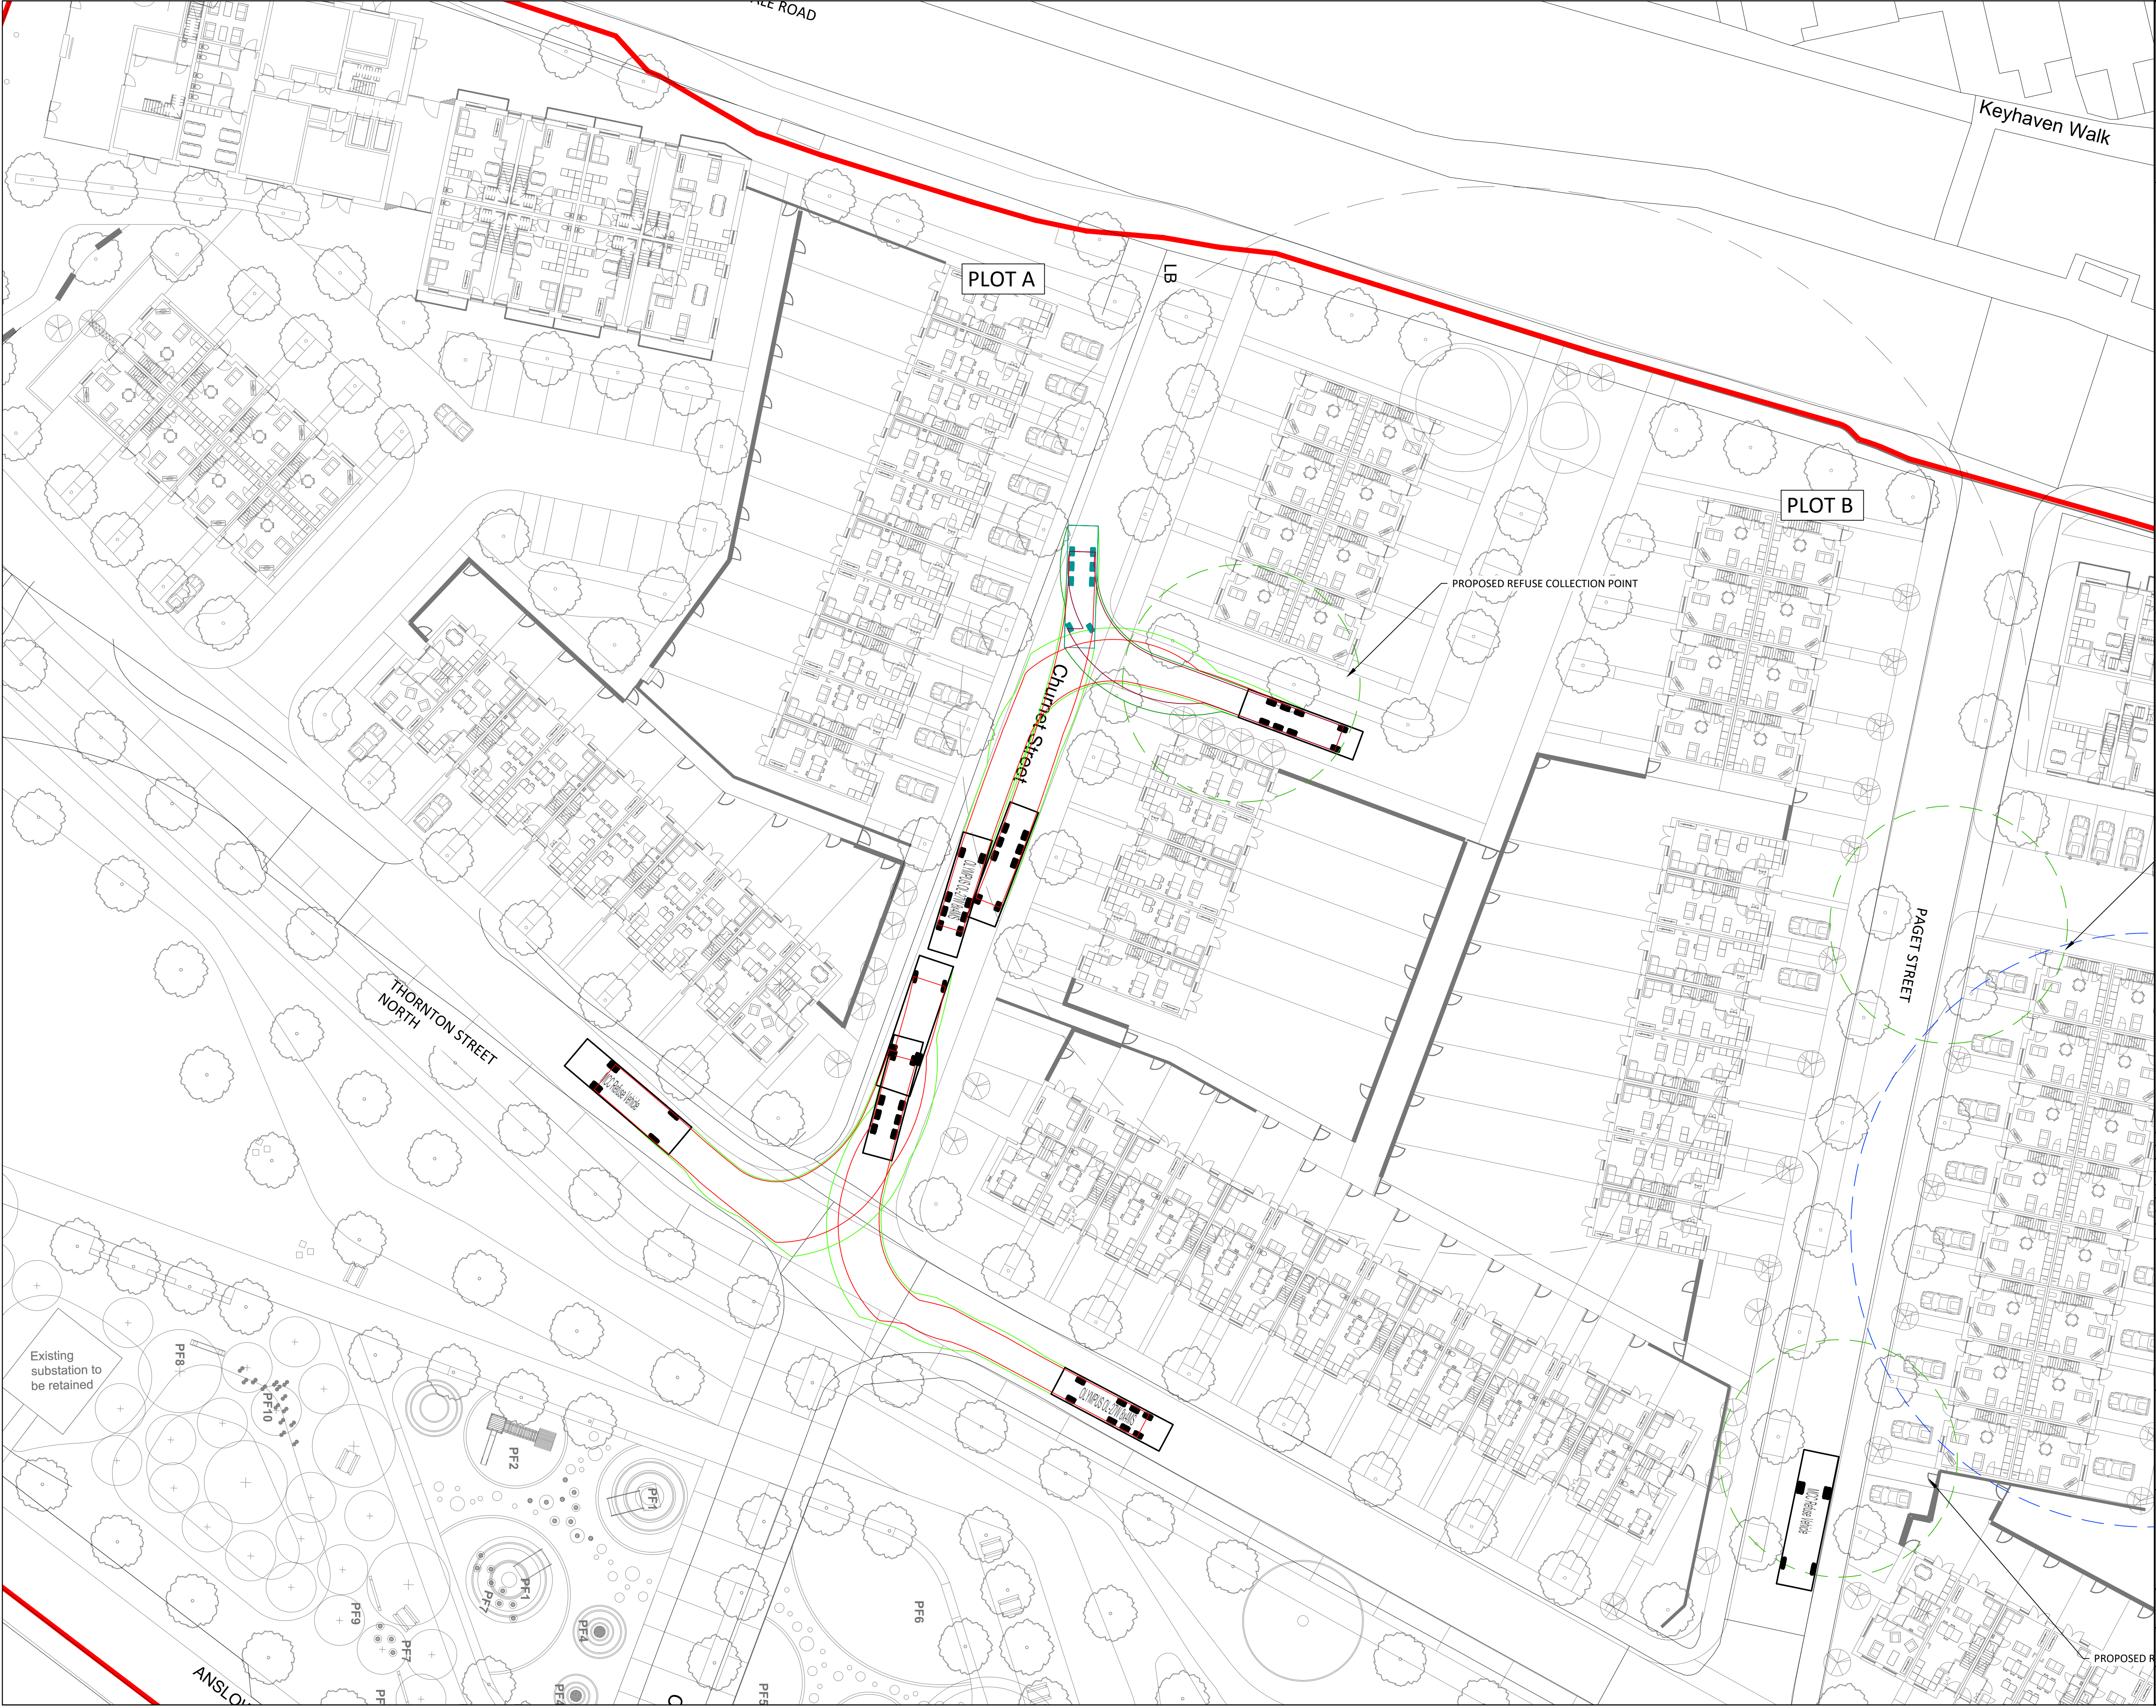

Standard Notes

1. This drawing is to be read in conjunction with all relevant Architect's and Engineer's drawings and the specification.
2. This drawing should not be scaled.
3. All dimensions are to be verified by the contractor on site.
4. All discrepancies should be reported to the C.A. prior to the commencement of the works.


© CIVIC ENGINEERS LIMITED

Notes and Keys

A. TOPOGRAPHICAL SURVEY CONDUCTED BY SURVEY OPERATIONS TITLED "TOPOGRAPHICAL SURVEY OF LAND AT: LAND OFF ROCHDALE ROAD COLLYHURST MANCHESTER" DRAWING NUMBER 19K190/003 DATED DECEMBER 2019.

B. SITE LAYOUT PROVIDED BY EXTERIOR LANDSCAPE ARCHITECTS, RECEIVED 11.05.2021

C. AUTODESK VEHICLE TRACKING SOFTWARE AND ARE INDICATIVE ONLY. THE ENVELOPES SHOWN DO NOT MAKE ALLOWANCE FOR DRIVER ABILITY, GRADIENTS AND ALTERNATIVE VEHICLE SPECIFICATIONS.

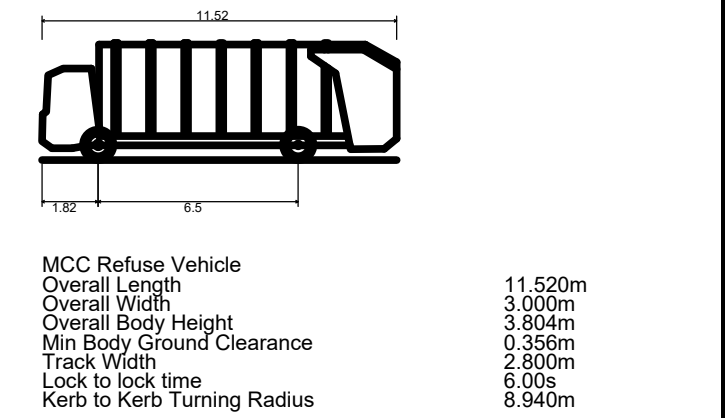

KEY

CHASSIS ENVELOPE

BODY ENVELOPE

15m RADIUS

25m RADIUS

11.05.21	P07	UPDATED TO PLANNING COMMENTS	RSH	CFK
26.01.21	P06	LATEST LANDSCAPE ARCHITECT SITE LAYOUT	ZG	CK
16.12.20	P05	ISSUED FOR PLANNING	RSH	PM
11.11.20	P04	MCC WASTE VEHICLE SPEC	RSH	PM
09.04.20	P03	DB32 REFUSE VEHICLE REMOVED	RSH	-
23.03.20	P02	ISSUED FOR INFORMATION	RSH	-
28.02.20	P01	ISSUED FOR INFORMATION	RSH	PM
Date	Rev	Description	Drawn	Chkd

Civic Engineers

MANCHESTER Colver's Warehouse, 77 Dale Street, Manchester, M1 2HG, Tel: 0161 228 6791
LONDON Rende Wharf, 28 Mill Street, London SE13 3AA, Tel: 020 7253 2977
LEEDS Tower Works, 20th Floor, 100th Street, Leeds LS11 5JG, Tel: 0113 2075 1203
GLASGOW Greenham Chambers, 45 West Nile St, Glasgow, G1 2PP, Tel: 0141 570 5879

www.civicingineers.com

Project

COLLYHURST HOUSING
MANCHESTER

Title

COLLYHURST VILLAGE (NORTH SITE)
VEHICLE TRACKING
PLOT B
REFUSE VEHICLE

INFORMATION					
Project Number	Scale @ A1	Date Created	Drawn	Checked	Suitability
1226-01	1:200	26.02.20	RSH	PM	--
Drawing Number					Revision
1226-01-CIV-XX-VIL-DR-HI-0302					P07