


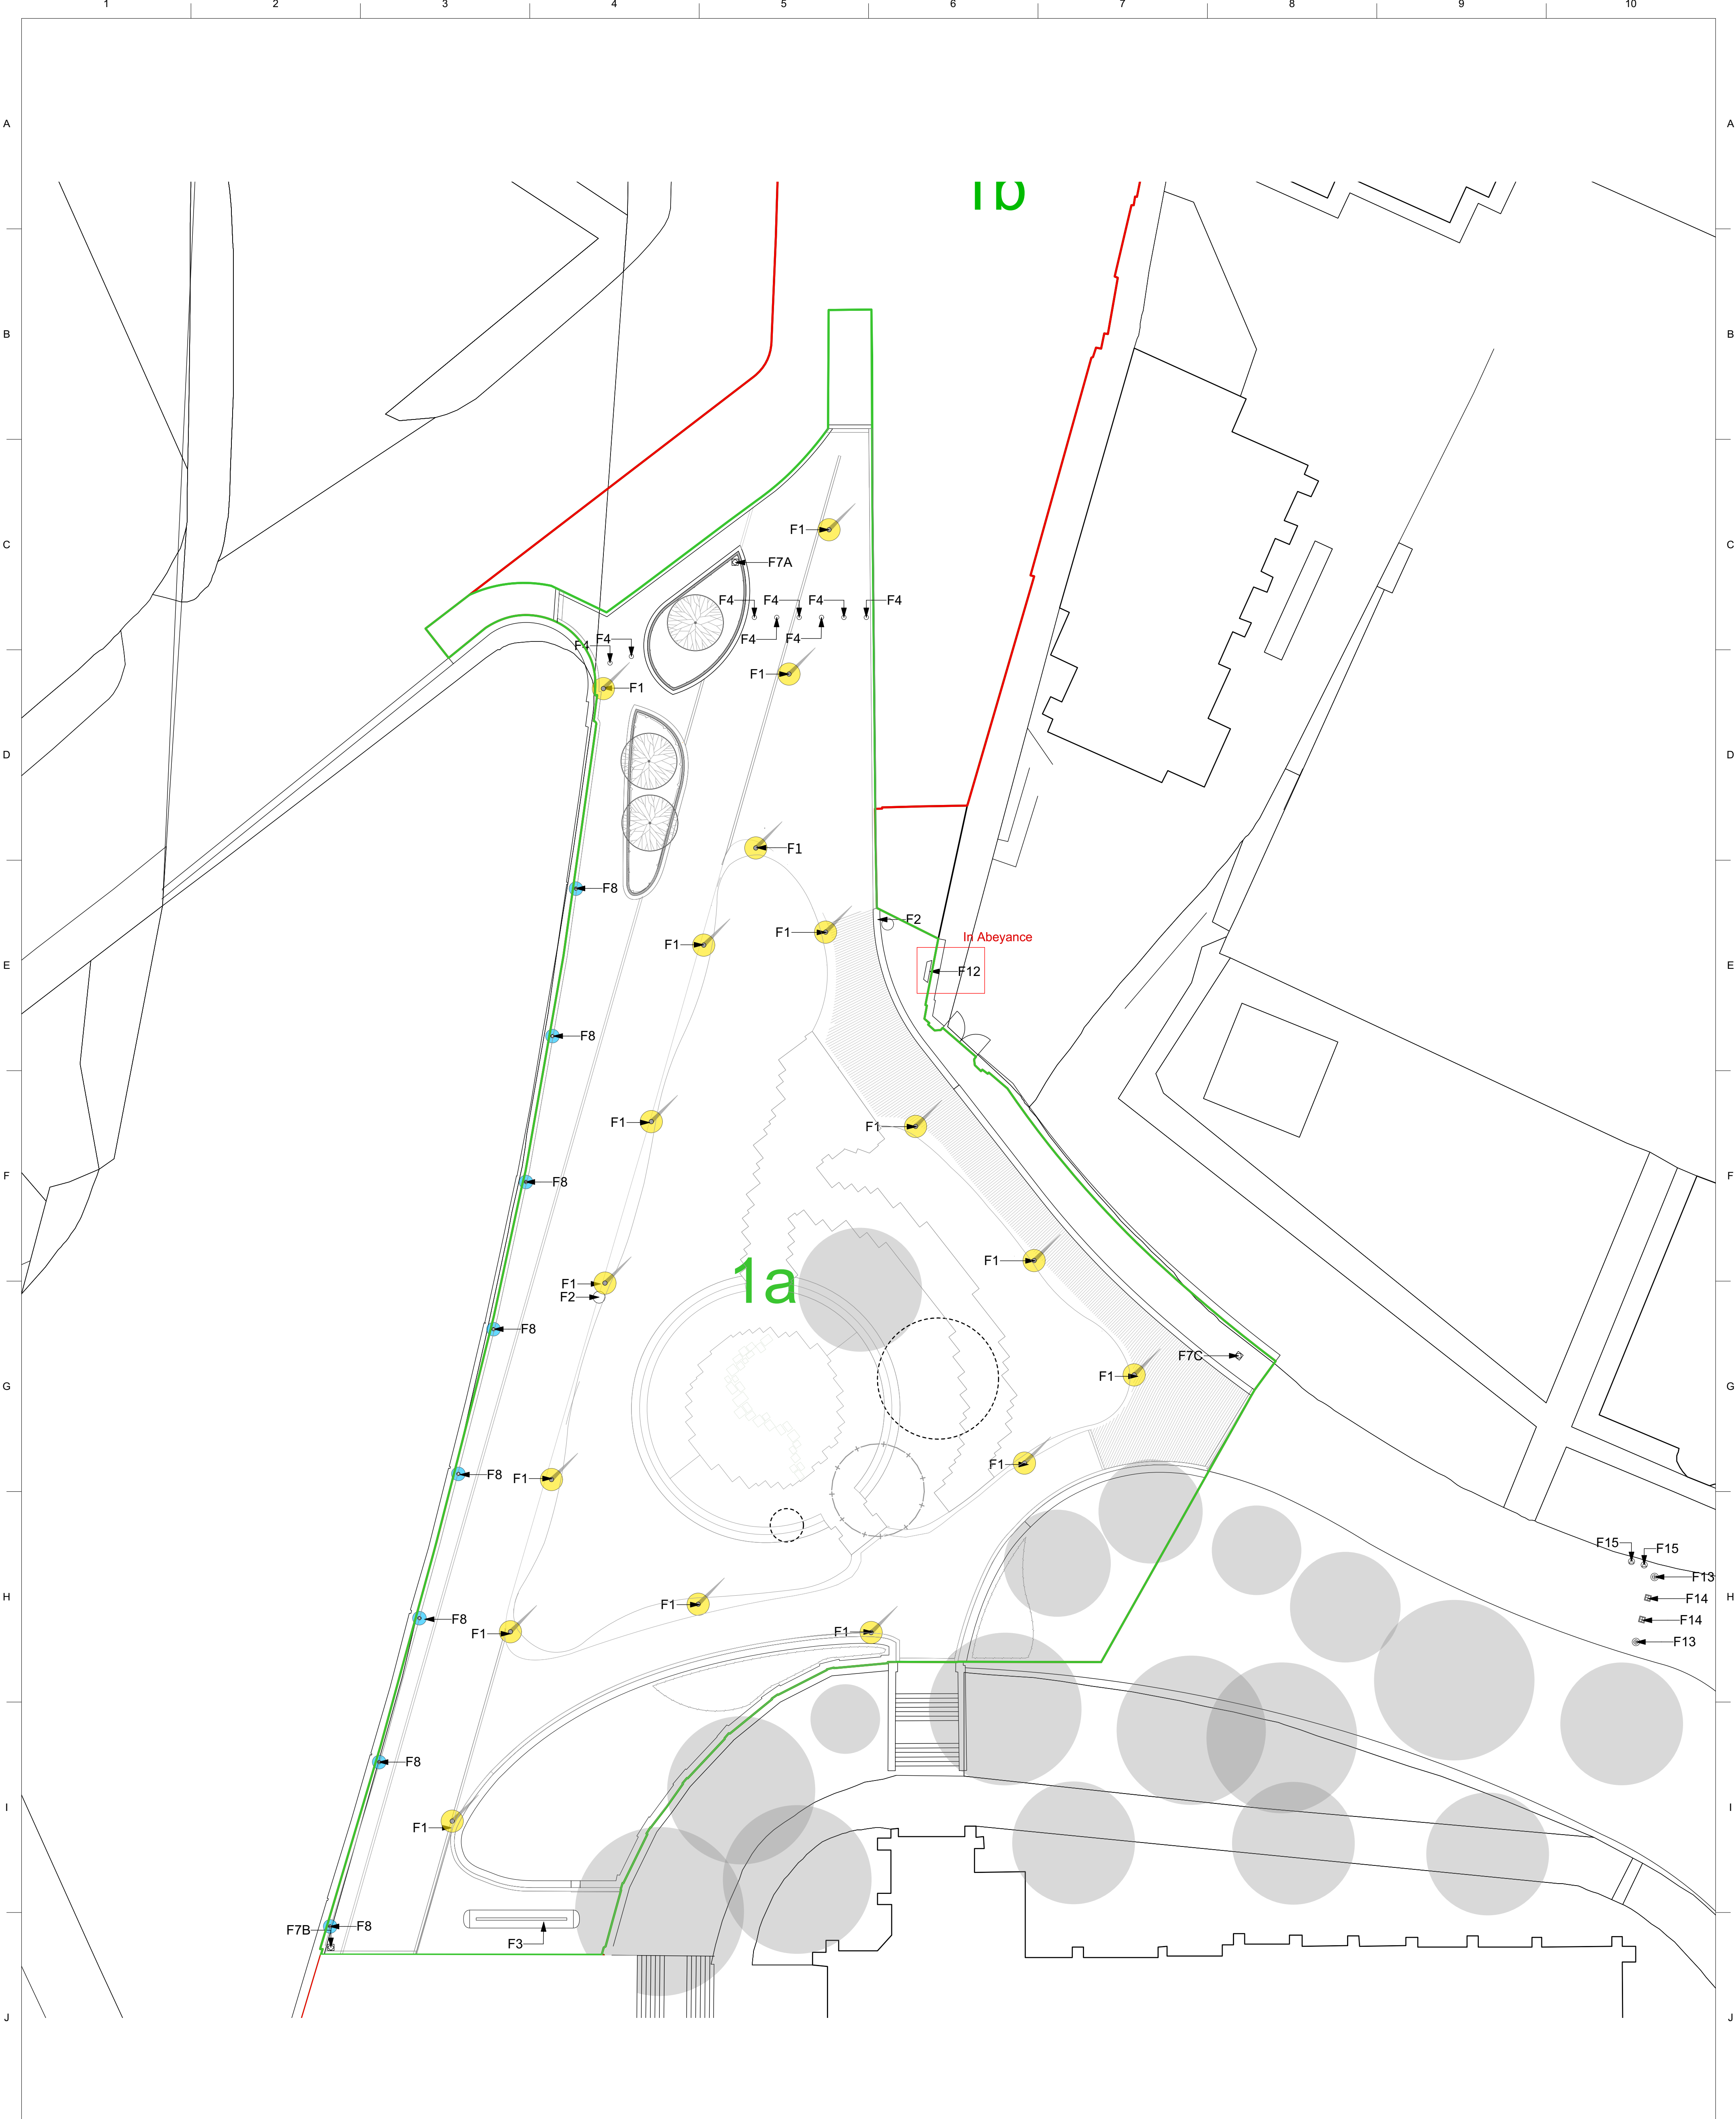

- KEY**
- GLADE OF LIGHT BOUNDARY (TO BCA DESIGN)
 - PLANNING APPLICATION BOUNDARY
 - PHASING BOUNDARY
- STREET FURNITURE**
- LIGHTING COLUMN [REF F1]**
 - Product: Selux Olivio
 - Colour: Graphite Grey - RAL 7024
 - Size: H: 6000mm
 - Supplier: Selux or equal approved
 - Other: Subject to detailed design by M&E Engineer
 - LITTER BIN [REF F2]**
 - Product: MCC Standard Bin, MLB/120
 - Supplier: Wybone
 - Size: 535x335x1030mm
 - Other: Featuring honeycomb pattern and Photoluminescent Bee Mosiac
 - LARGE TIMBER AND STONE SEAT [REF F3]**
 - Product: UK sourced timber central unit with granite end pieces
 - Finish: Pressure-treated hardwood and honed granite
 - Size: Refer to details for dimensions
 - Supplier: Bespoke
 - Other: To include timber central backrest

- STATIC BOLLARD [REF F4]**
 - Product: SP40 High Security Fixed Bollard
 - Colour: RAL 9005 with yellow banding
 - Size: H: 1000mm above ground, diameter: 25mm
 - Supplier: ATG or equal approved
 - Other: Root fixing
- SIGNAGE & WAYFINDING [REF F7A, F7B & F8C]**
 - Product: Way2Go finger post
 - Colour: Graphite Grey - RAL 7024
 - Size: H: Minimum 2100mm clearance, 2640mm total height
 - Supplier: IS Group or equal and approved
 - Other: Fingerpost F7A & F8B to feature circular "CYCLISTS DISMOUNT" signage. F7C features no additional signage.
- FREESTANDING ARCHEOLOGICAL INTERPRETATION BOARD [REF F12]**
 - Product: Bespoke design TBC
- BEE BOLLARD FIXED [REF F13]**
 - Product: Manchester Ferrocast Bee Bollard
 - Colour: RAL 9005 with yellow banding
 - Size: H: 1300mm above ground, diameter: 225mm
 - Supplier: Marshalls or equal approved
 - Other: Root fixing

- SEE BOLLARD REMOVABLE [REF F14]**
 - Product: Manchester Ferrocast Bee Bollard
 - Colour: RAL 9005 with yellow banding
 - Size: H: 1300mm above ground, diameter: 225mm
 - Supplier: Marshalls or equal approved
 - Other: Removable fixing
- IN ABEYANCE**
- SPARE SOCKET FOR REMOVABLE BEE BOLLARD [REF F15]**
 - Product: Spare socket for Removable Bee Bollard by ATG or equal approved
 - Other: Removable fixing
- IN ABEYANCE**

Revision	Date	Description	Drawn	Apprvd.
S4-P05	09-04-21	STAGE 05 ISSUE	JTO	FF
S4-P04	30-03-21	Stage 05	JTO	FF
S4-P03	05-01-21	Stage 04	CB	FF
S4-P02	11-12-20	Stage 04	JTO	FF
S4-P01	11-12-20	Stage 04	JTO	FF
S1-P01	30-04-20	Incorporated Glade of Light design	JTO	FF

Client	Galliford Try		
Project	Manchester Medieval Quarter		
Drg Title	Street Furniture GA - Phase 1A		
Created on	21-10-20	Created by	JTO
Approved by	FF		
Scale	1:200	Size	A1
Workstage	STAGE 05		
Drg No.	MMQ-PLA-XX-XX-DR-L-4001	Suitability	S4
Revision	P05		



Planit I.E. Limited
E: info@planit-ie.com W: planit-ie.com
MANCHESTER
2 Back Grafton St., Altrincham, WA14 1DY
T: 0161 928 9281
LONDON
Unit 6 Waterside, 44-48 Wharf Road, London, N1 7UX
T: 0207 253 5678
LIVERPOOL
No. 8 Princes Parade, Princes Dock, Liverpool, L3 1DL
T: 0151 705 6746

THIS DRAWING IS COPYRIGHT PROTECTED AND MAY NOT BE REPRODUCED IN WHOLE OR PART WITHOUT WRITTEN AUTHORITY FROM THE OWNER.

NOTES:

- Do not scale from this drawing. Always work to noted dimensions.
- All dimensions are in millimetres unless otherwise stated.
- All setting out, levels and dimensions to be agreed on site.
- The dimensions of all materials must be checked on site before being laid out.
- This drawing must be read with the relevant specification clauses and detail drawings.
- Order of construction and setting out to be agreed on site.