
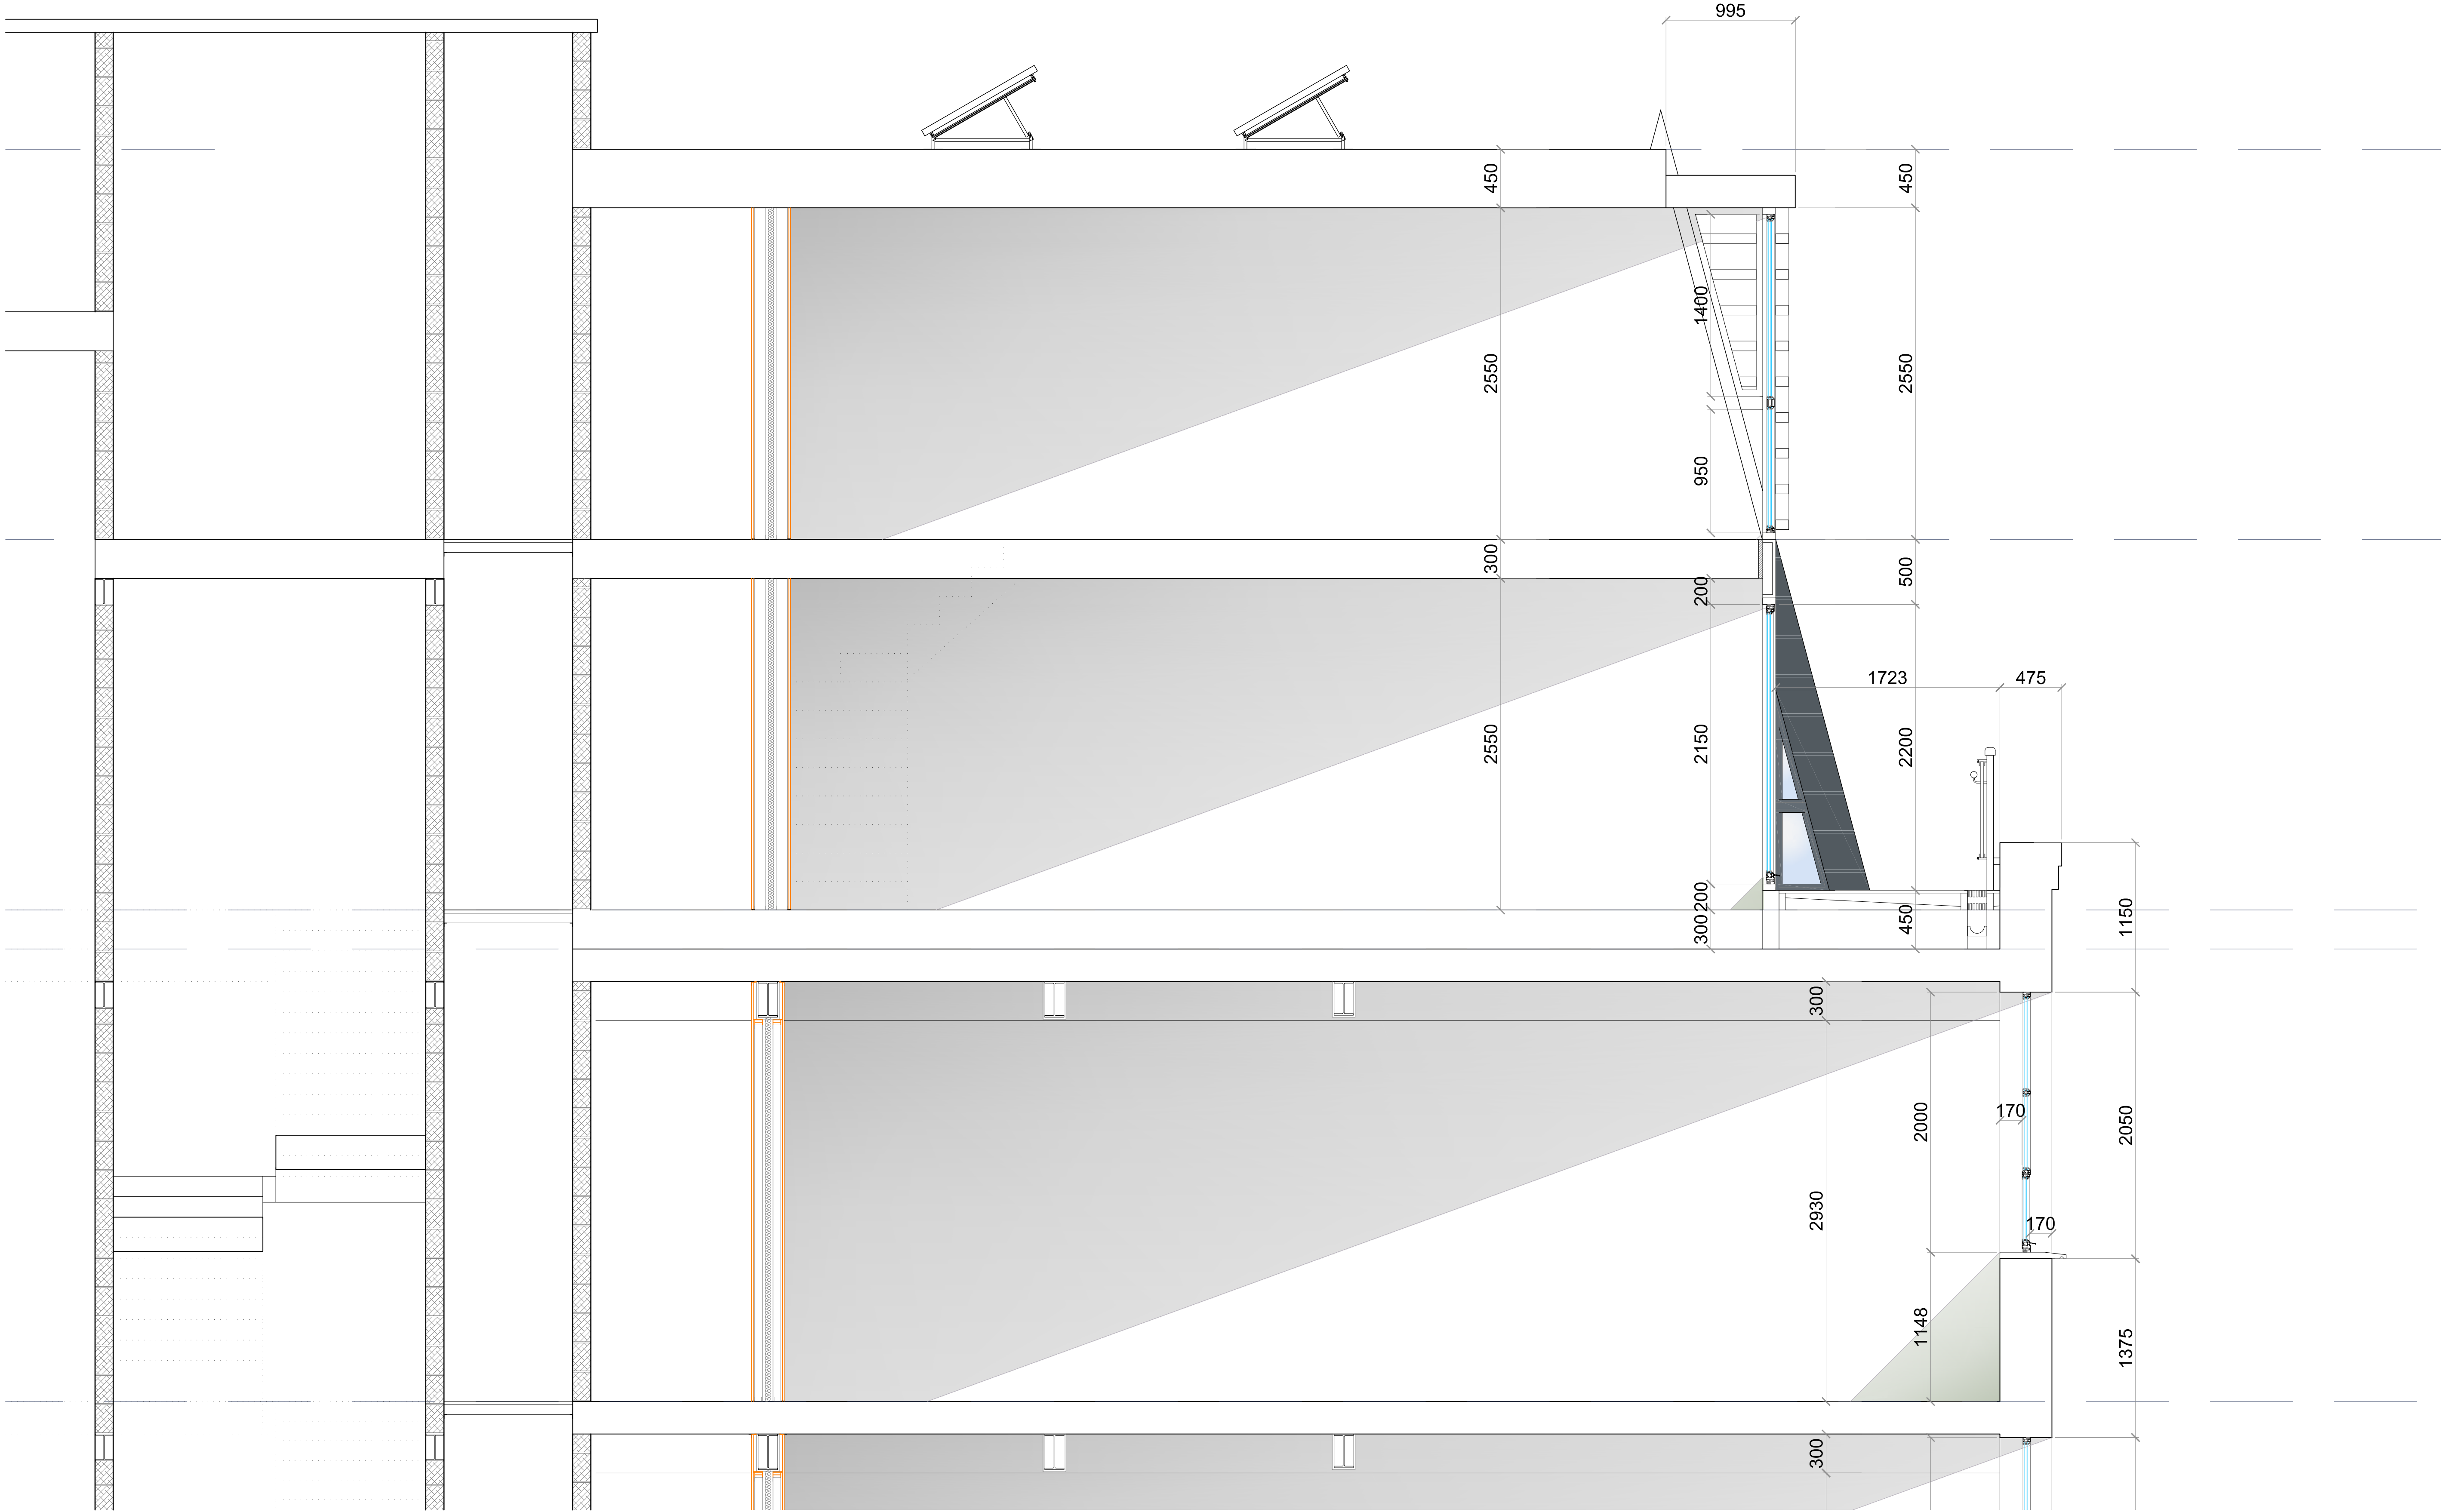


NOTES  
ALL DIMENSIONS TO BE CHECKED ON SITE PRIOR TO ANY MANUFACTURING OR FABRICATION AND ANY ANOMALIES TO BE BROUGHT TO THE ATTENTION OF THE ARCHITECT.

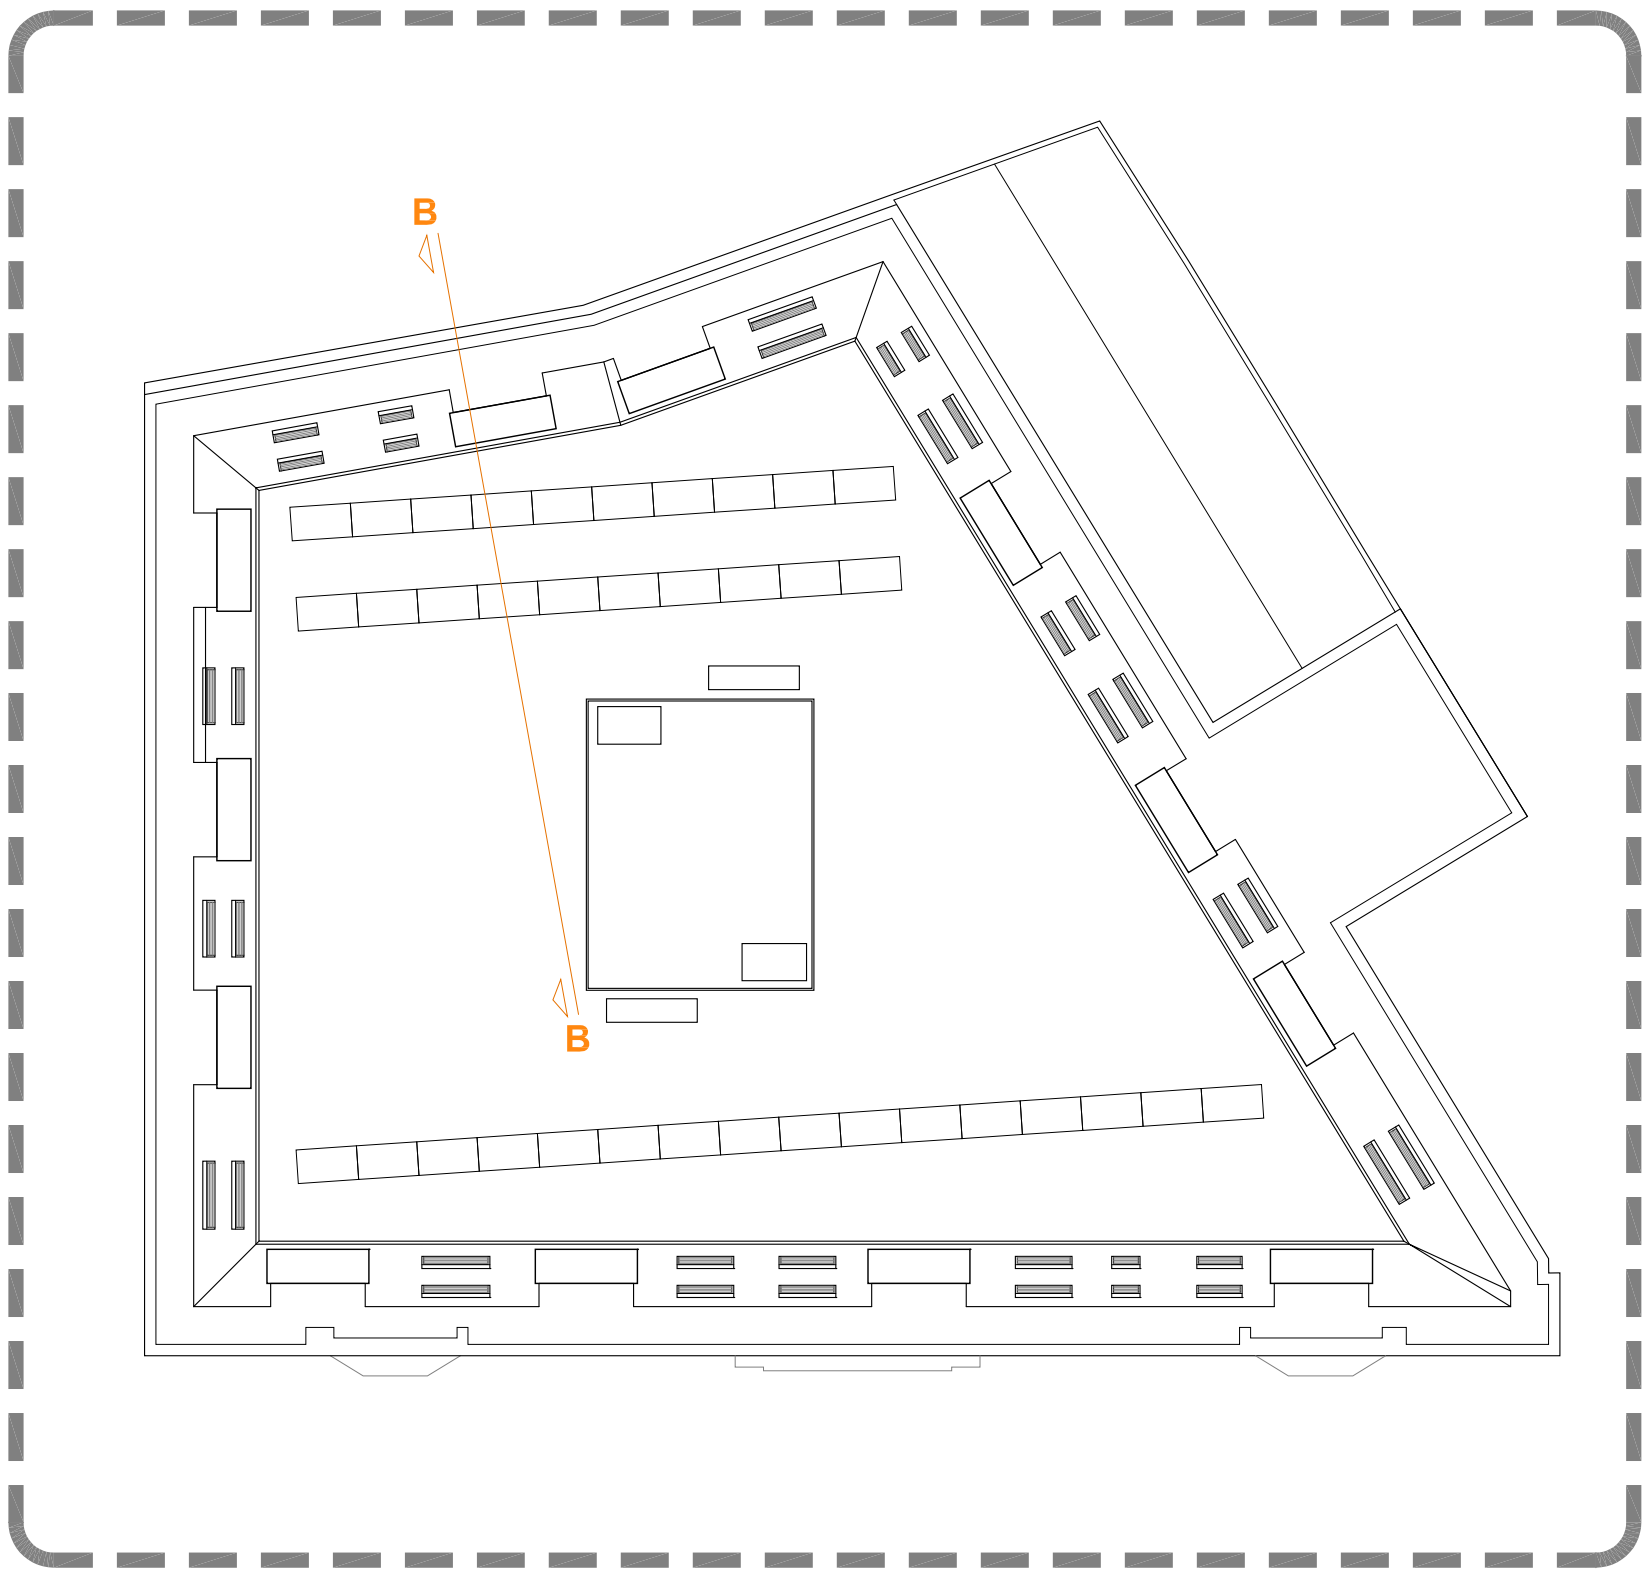

|     |             |    |          |
|-----|-------------|----|----------|
| A   | FIRST ISSUE | DR | 05.05.21 |
| REV | AMENDMENTS  | BY | DATE     |

PROJECT  
PROPOSED DEVELOPMENT  
BARCLAY HOUSE  
WHITWORTH STREET WEST  
MANCHESTER

CLIENT  
Mr KA FAN

DRAWING TITLE  
DETAILED SECTION B

|         |        |       |           |
|---------|--------|-------|-----------|
| DRAWN   | D.RQJO | DATE  | 05.05.21  |
| CHECKED |        | SCALE | 1:25 (A1) |

APPROVED

**HOWARD & SEDDON A.R.I.B.A.**  
CHARTERED ARCHITECTS  
64 WASHWAY ROAD,  
SALE, CHESHIRE M33 7RE.  
TEL No. 0161 - 973 8296  
FAX No. 0161 - 962 3485  
e-mail : admin@howardandseddon.co.uk

|         |        |         |     |          |   |
|---------|--------|---------|-----|----------|---|
| JOB No. | 12,982 | DWG No. | D16 | REVISION | A |
|---------|--------|---------|-----|----------|---|

**BUILDING REGULATIONS ISSUE**

TO BE READ IN CONJUNCTION WITH STRUCTURAL DRAWINGS & CONSTRUCTION NOTES