

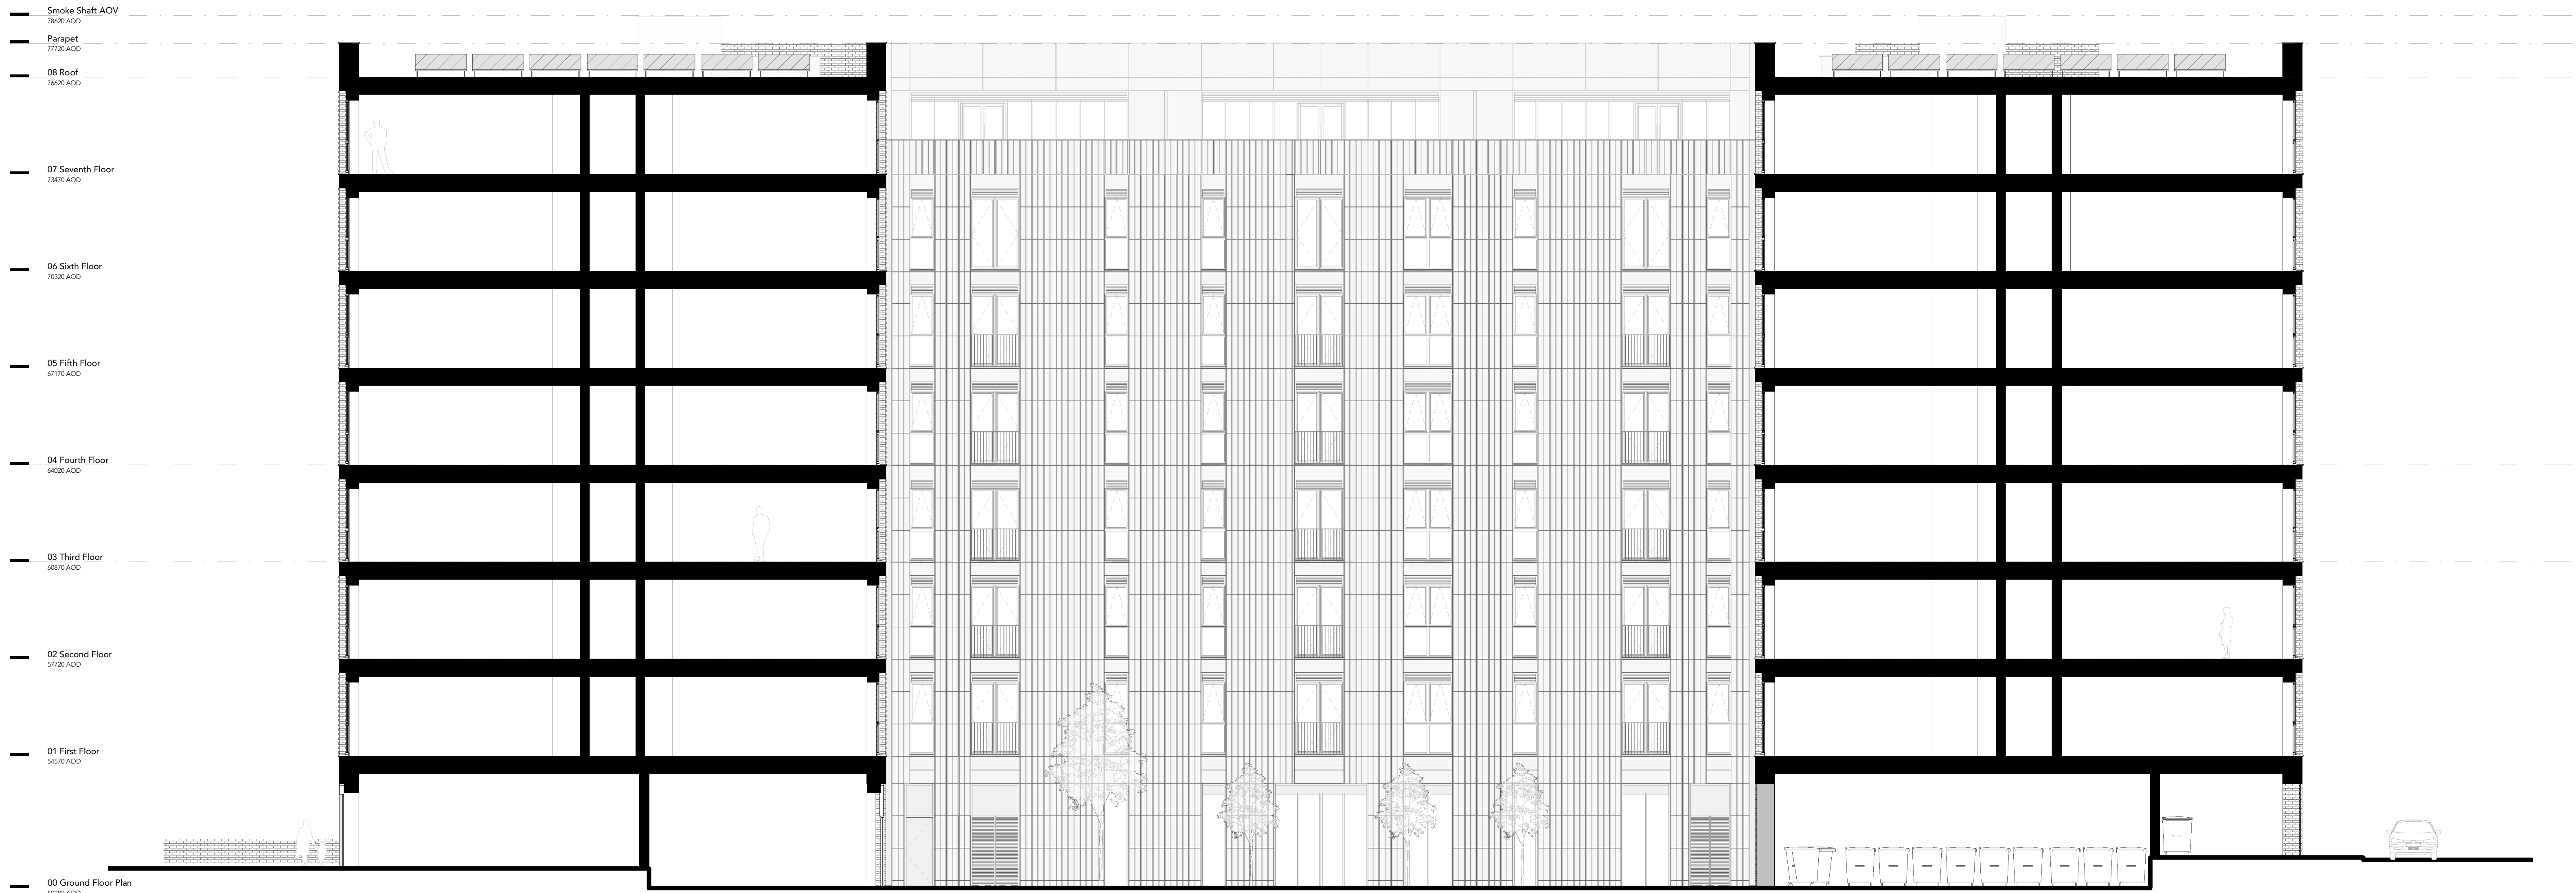


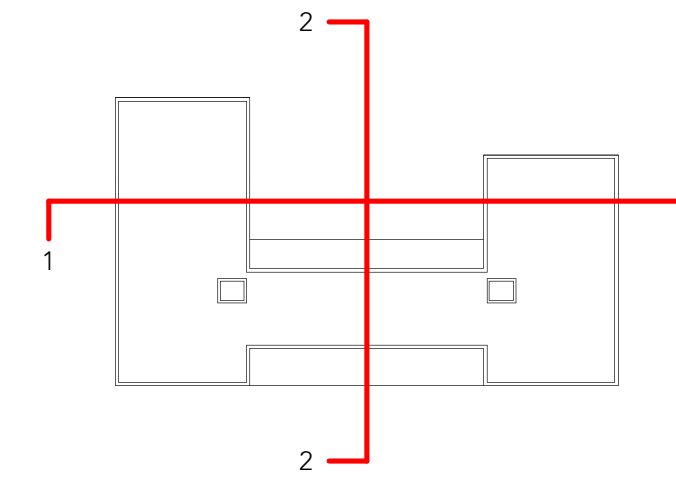

Section 1-1
1:100

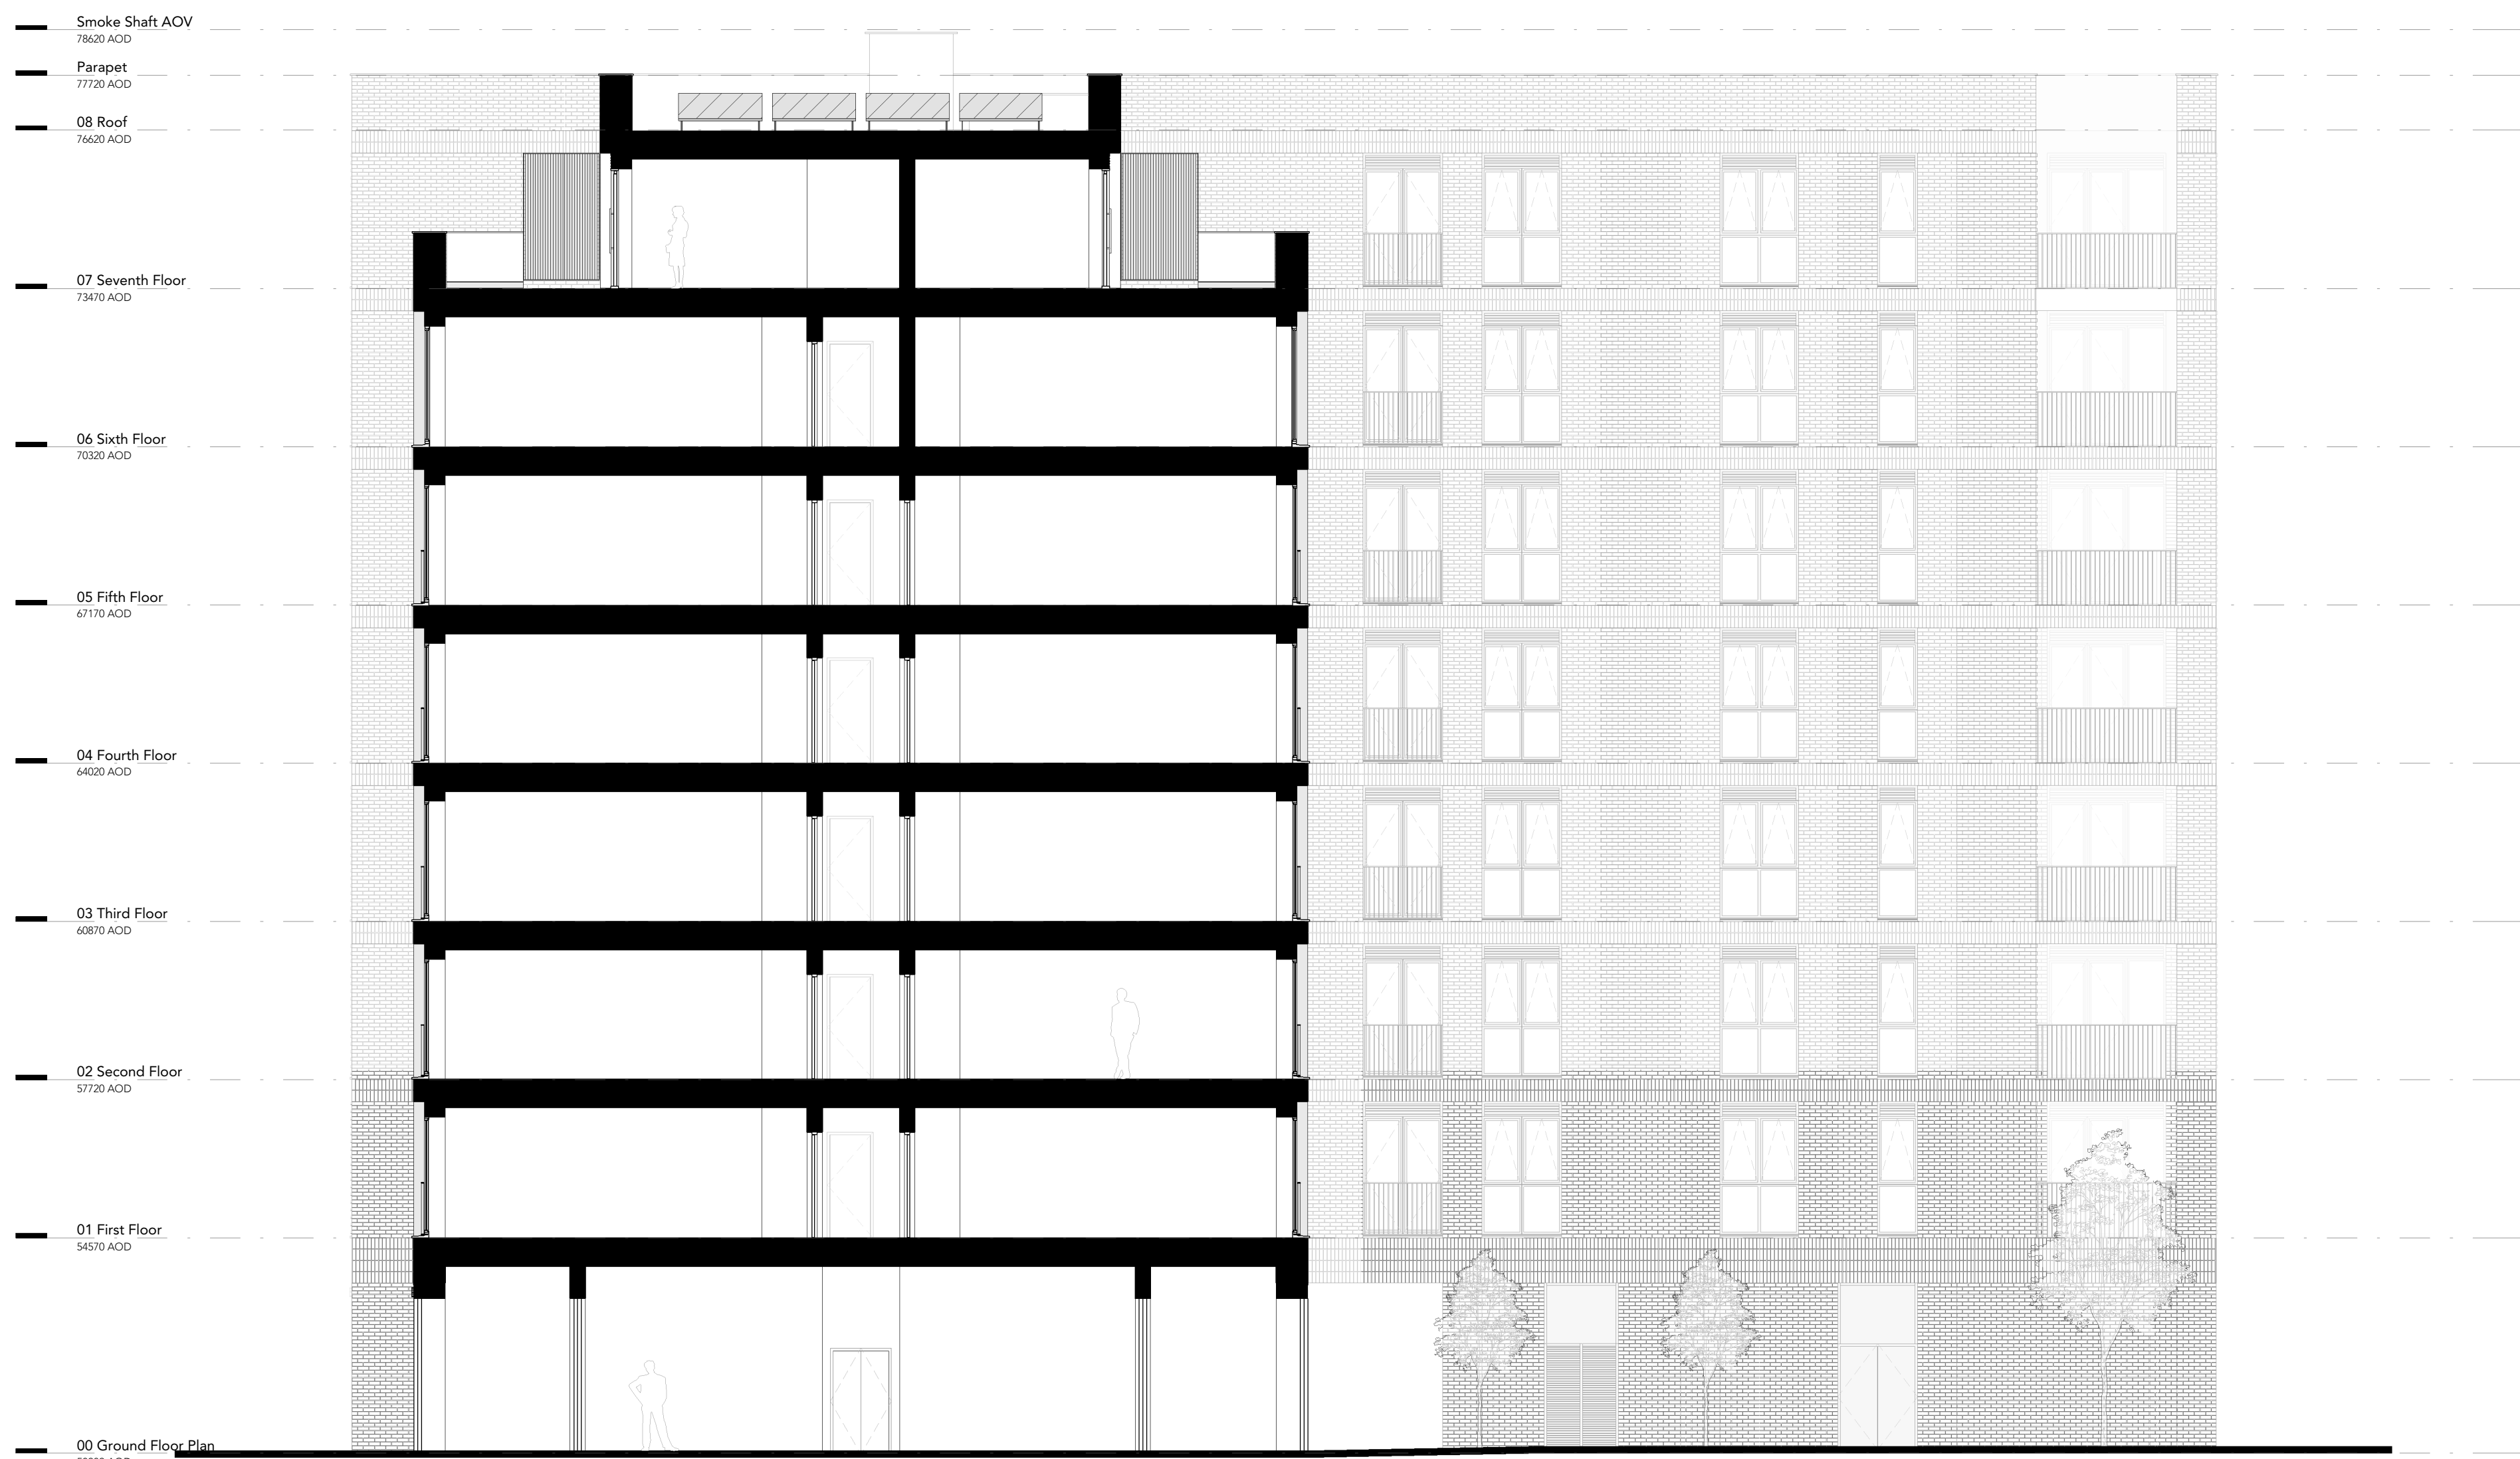

Section 2-2
1:100

P0	07/05/21	P8	Planning Issue
----	----------	----	----------------

Rev	Date	Info	Details
-----	------	------	---------

© The moral rights of the author are hereby asserted.
This drawing and design is the sole property of Buttress Ltd and must not be reproduced without permission.
Buttress Ltd is a registered company in the UK (08503333).

Buttress

41 Bengal Street
Manchester
M4 6AF

T 0161 236 3303
E enquiries@buttress.net
W www.buttress.net

Project Title	Eloa Yard
Client	Manchester Life Development Company 2
Location	Manchester

Drawing ref	Site Sections
-------------	---------------

Date	07/05/2021 13:50:29	Scale	1:100
Checker	MB	Orig Paper Size	A0

Job No:	9033	Status	Planning
---------	------	--------	----------

Project:	Origin:	Zone:	Level:	Type:	Disc:	Number:	Rev:
----------	---------	-------	--------	-------	-------	---------	------

9033-BA-XX-XX-DR-A- (06)001-P0