


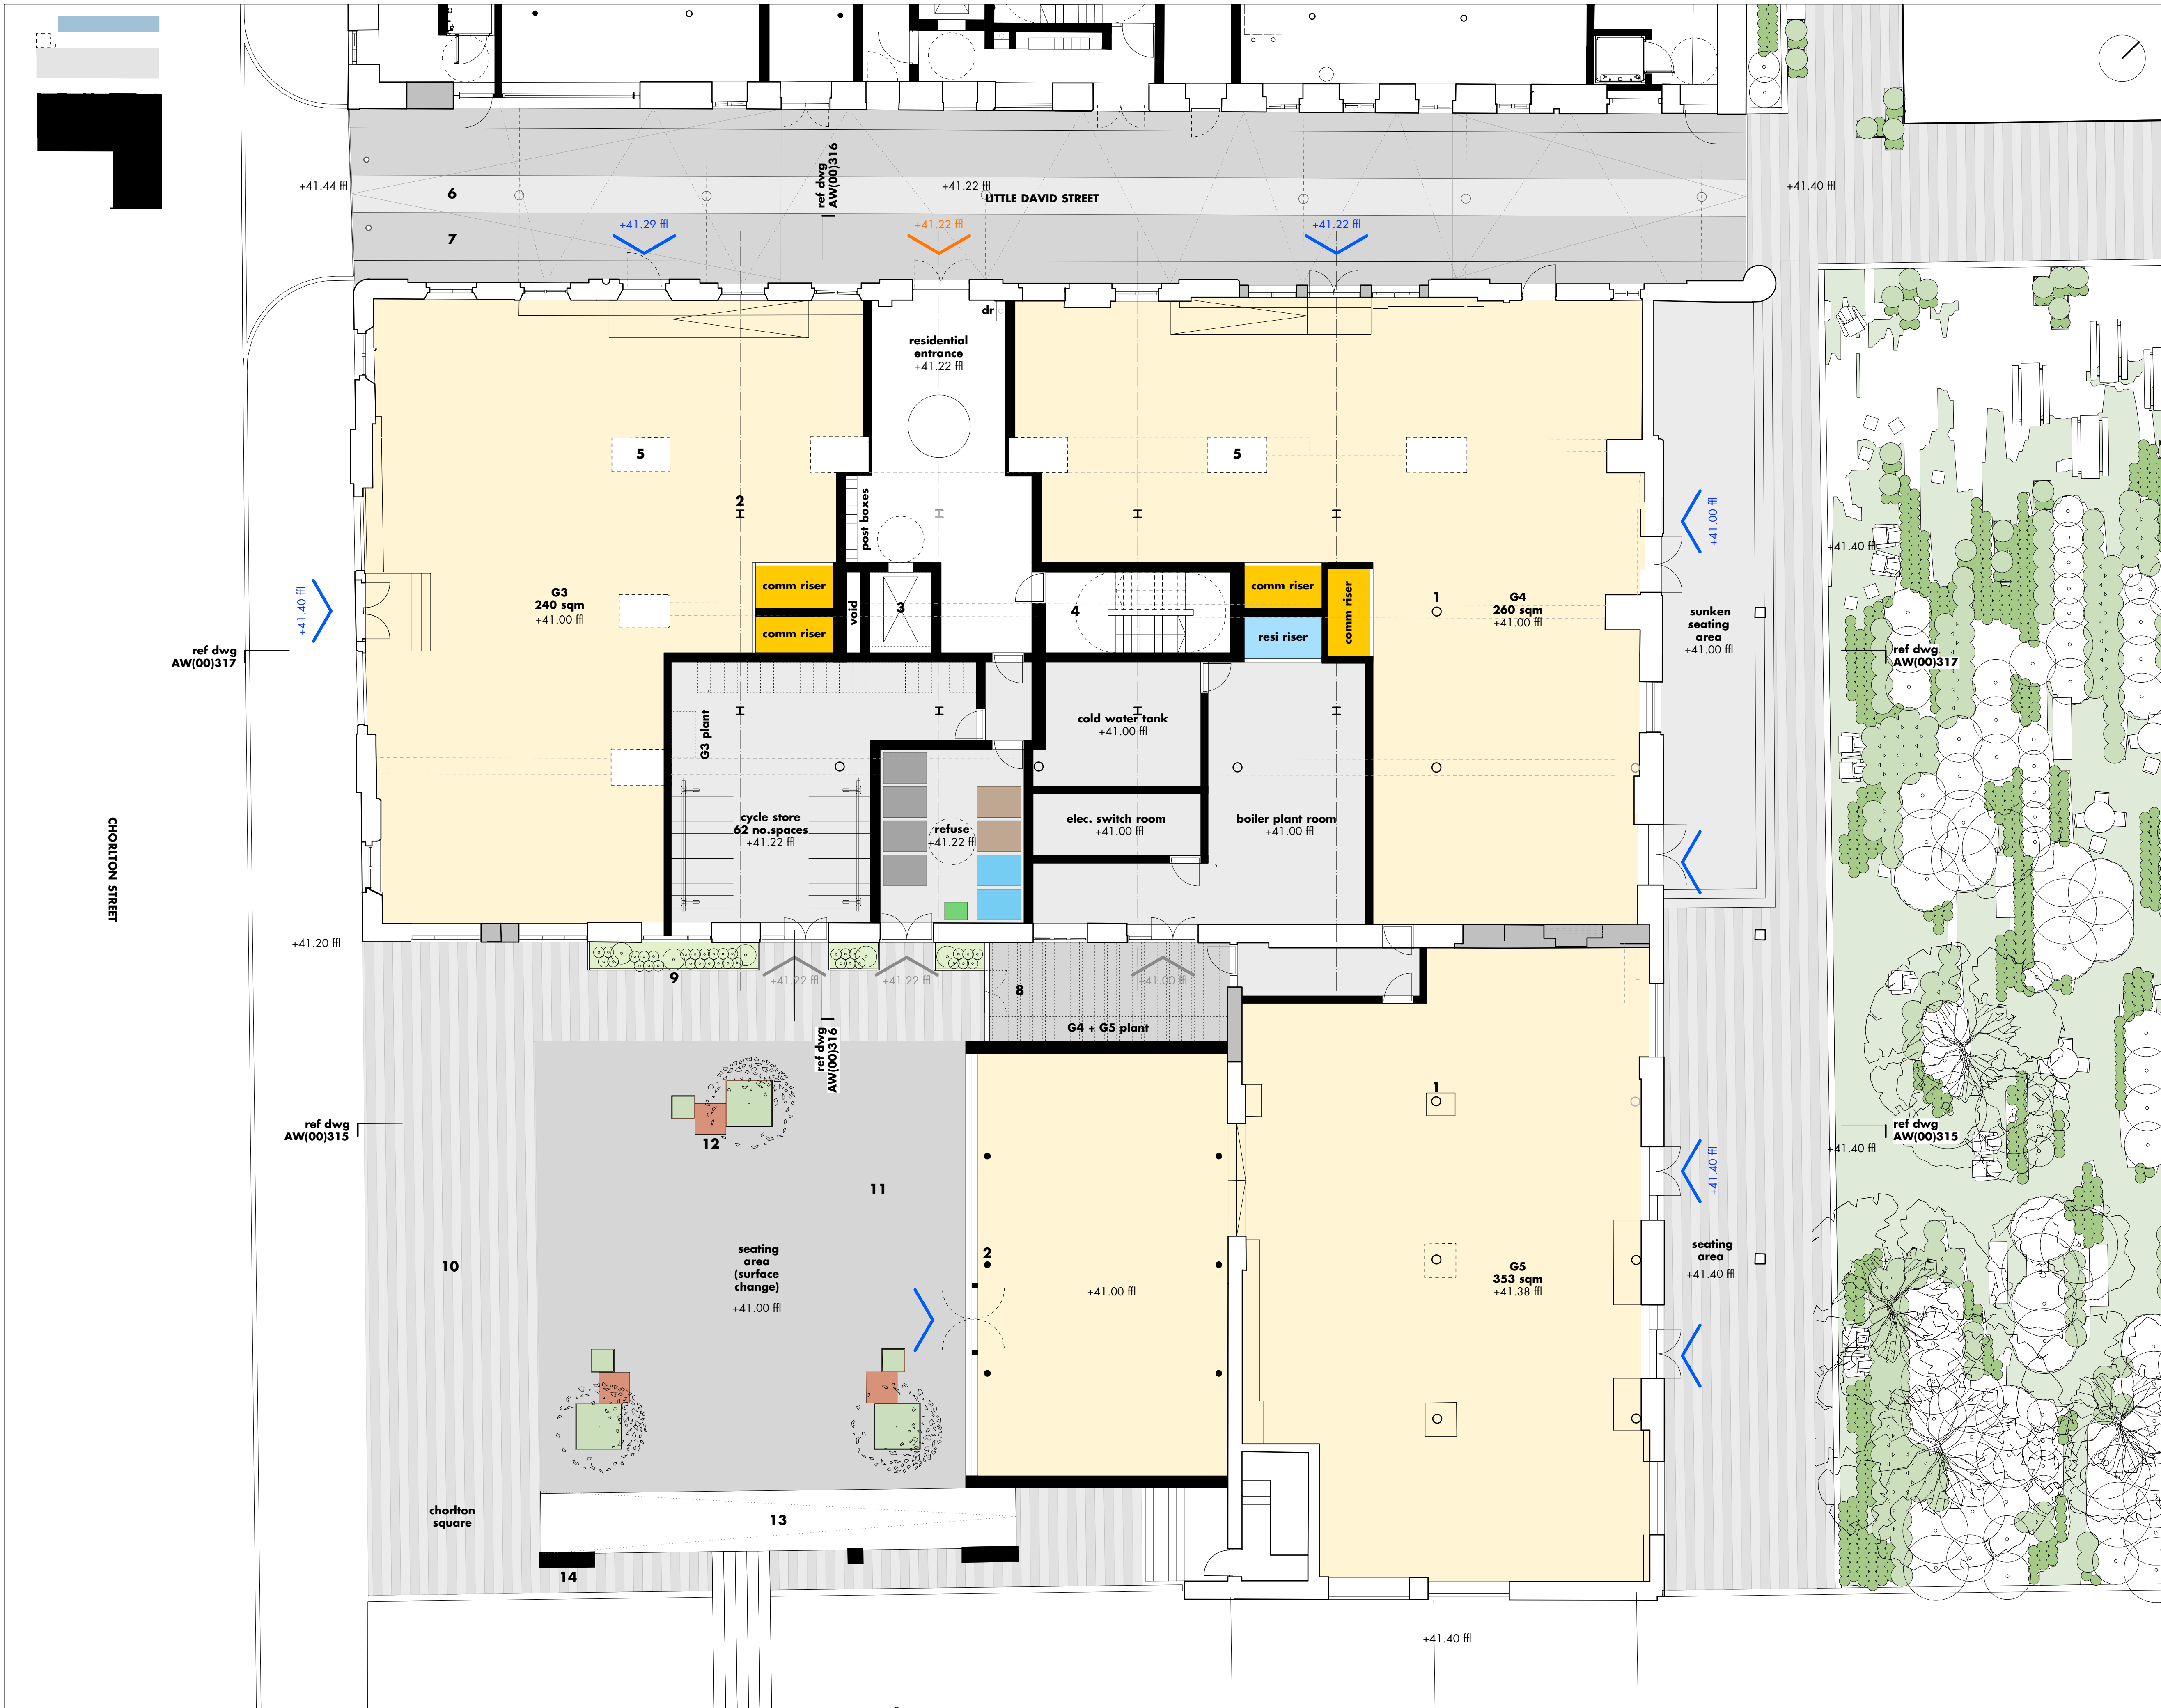

- 1 existing columns
 - 2 new columns
 - 3 lift
 - 4 circulation/escape stair
 - 5 exact dimension of piers to be determined following soft strip
 - 6 central zone in light grey paving 800 x 400mm modules for refuse transportation
 - 7 existing cobbles re-laid
 - 8 zone marked out for condensers with black stained timber slats screening above
 - 9 low shrub planting
 - 10 light grey concrete paving flags to match adjacent scheme planning permission ref 112034/FO/2016/C2
 - 11 contrasting dark grey paving 800 x 400mm modules or similar to demarcate external seating area linked to unit G5
 - 12 3no new mature trees in steel planters
 - 13 ramp with paving flags in planning permission reference 112034/FO/2016/C2
 - 14 columns in planning permission reference 112034/FO/2016/C2
- external wall re-instated
- commercial entrance/egress
- residential entrance/egress
- note
- refer to dwg AW (00) 002 for landscape proposals

e • planning issue
d • draft planning issue
c • draft planning issue
b • work stage 2
a • draft work stage 2
• first issue
rev • description

20.01.17 • ch • him
14.12.16 • ch • him
10.11.16 • him • ms
28.07.16 • him • ms
14.07.16 • him • ms
27.05.16 • him • ms

issued • drawn • checked

project	kampus • listed buildings
client	ASDL
drawing number	AW(00)150e
scale	1:100 @ a1
status	work stage 3

AW(00)150 proposed ground floor

do not scale from this drawing • all dimensions are to be set out and checked on site prior to starting construction • any discrepancy found between information given on this drawing and that given elsewhere or recorded on site shall be brought to the attention of the project architect immediately