


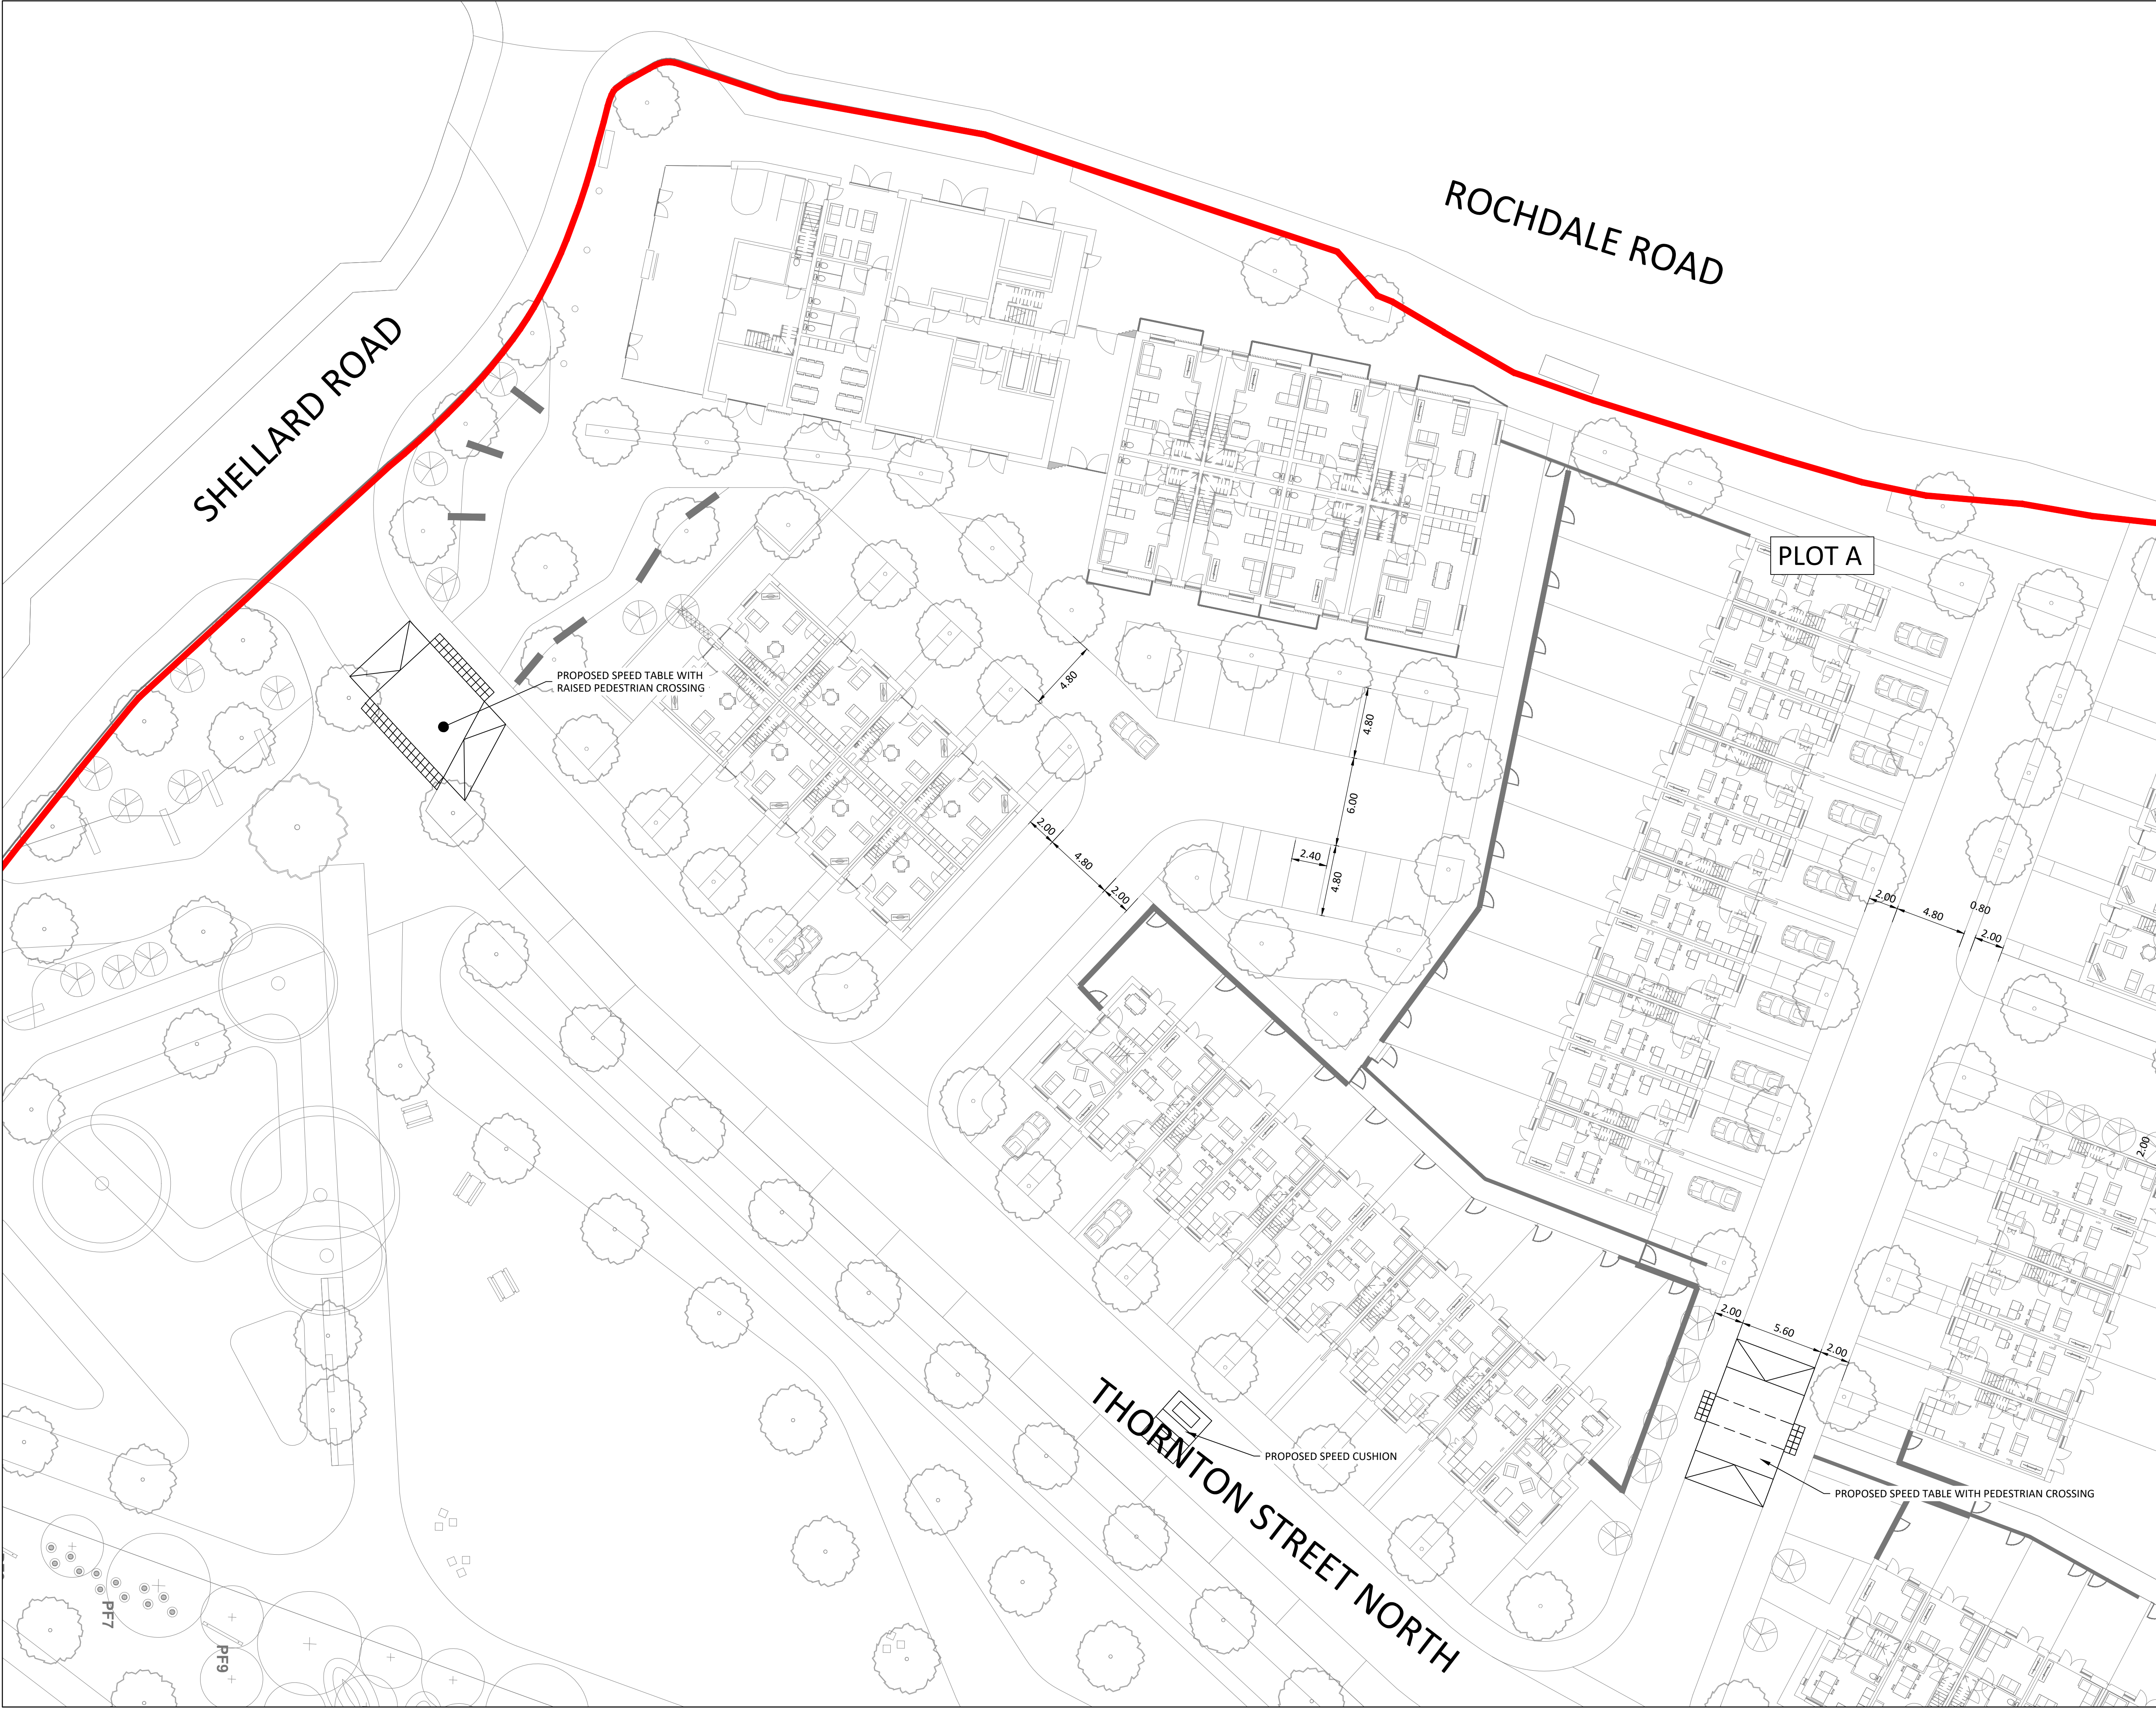

- Standard Notes
1. This drawing is to be read in conjunction with all relevant Architect's and Engineer's drawings and the specification.
 2. This drawing should not be scaled.
 3. All dimensions are to be verified by the contractor on site.
 4. All discrepancies should be reported to the C.A. prior to the commencement of the works.
- © CIVIC ENGINEERS LIMITED

Notes and Keys

A. TOPOGRAPHICAL SURVEY CONDUCTED BY SURVEY OPERATIONS TITLED "TOPOGRAPHICAL SURVEY OF LAND AT: LAND OFF ROCHDALE ROAD COLLYHURST MANCHESTER" DRAWING NUMBER 19K190/003 DATED DECEMBER 2019.

B. SITE LAYOUT PROVIDED BY EXTERIOR LANDSCAPE ARCHITECTS, RECEIVED 11.05.2021

C. WHERE POSSIBLE FULL HEIGHT KERBS WILL BE PROVIDED AND ALL HIGHWAY PROPOSALS WILL TAKE INTO ACCOUNT THE ROAD SAFETY AUDITS.

11.05.21	P01	ISSUED FOR INFORMATION	RSH	CFK
Date	Rev	Description	Drawn	Chkd



MANCHESTER Colver's Warehouse, 77 Dale Street, Manchester, M1 2HG. Tel: 0161 228 6700
LONDON Rende Wharf, 28 Mill Street, London SE13 2AA. Tel: 020 7263 2977
LEEDS Tower Works, Unit 02-05, Clough Road, Leeds LS11 5DU. Tel: 0113 2025 1200
GLASGOW Greenham Chambers, 45 West Nile St, Glasgow, G1 2PP. Tel: 0141 570 5829

www.civicingineers.com

Project
COLLYHURST HOUSING
MANCHESTER

Title
COLLYHURST VILLAGE (NORTH SITE)
GENERAL ARRANGEMENT
PLOT A

INFORMATION						
Project Number	Scale @ A1	Date Created	Drawn	Checked	Suitability	
1226-01	1:200	MAY'21	RSH	CFK	--	
Drawing Number						Revision
1226-01-CIV-XX-VIL-DR-HI-0310						P01