
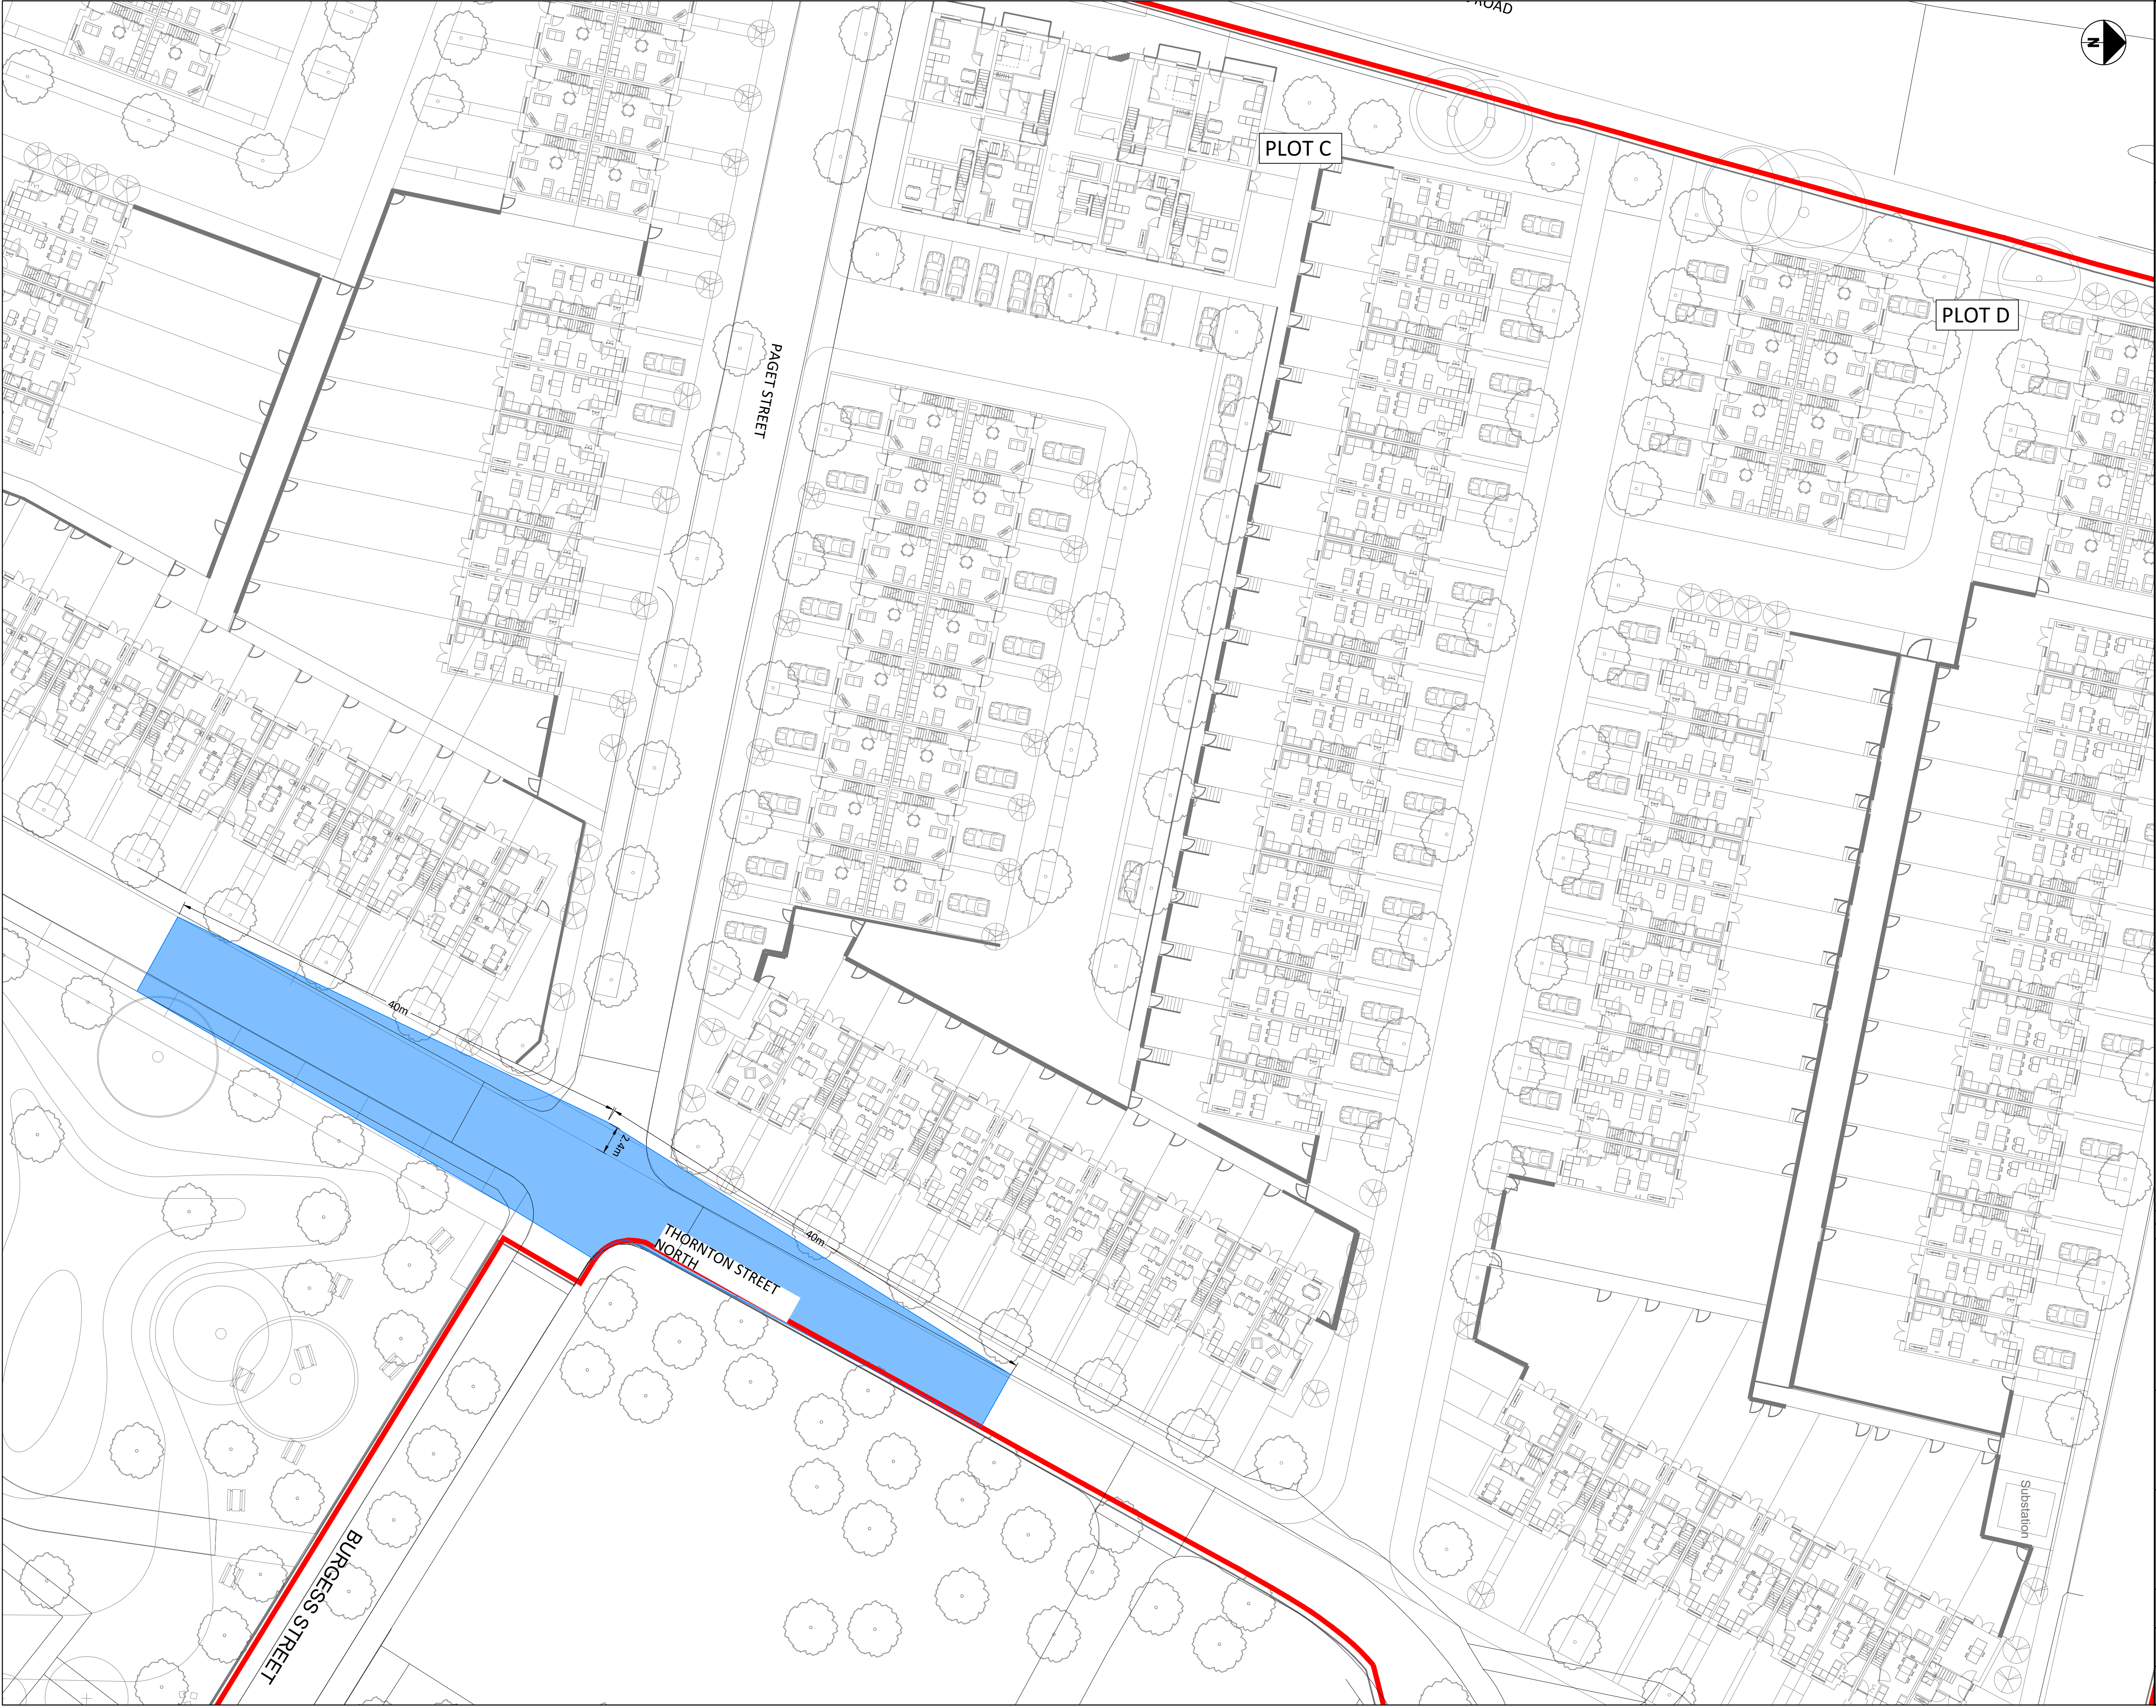


- Standard Notes
1. This drawing is to be read in conjunction with all relevant Architect's and Engineer's drawings and the specification.
 2. This drawing should not be scaled.
 3. All dimensions are to be verified by the contractor on site.
 4. All discrepancies should be reported to the C.A. prior to the commencement of the works.

© CIVIC ENGINEERS LIMITED

Notes and Keys

- A. TOPOGRAPHICAL SURVEY CONDUCTED BY SURVEY OPERATIONS TITLED "TOPOGRAPHICAL SURVEY OF LAND AT: LAND OFF ROCHDALE ROAD COLLYHURST MANCHESTER" DRAWING NUMBER 19K190/003 DATED DECEMBER 2019.
- B. SITE LAYOUT PROVIDED BY EXTERIOR LANDSCAPE ARCHITECTS, RECEIVED 11.05.2021
- C. VISIBILITY SPLAYS EVALUATED ON 30MPH SPEED AS PER MANUAL FOR STREETS

 

VISIBILITY SPYLA

23.04.21	P01	ISSUED FOR INFORMATION	LGS	RSB
Date	Rev	Description	Drawn	Chkd



MANCHESTER Colver's Warehouse, 77 Dale Street, Manchester, M1 2HG. Tel: 0161 228 6701
LONDON Rende Wharf, 28 Mill Street, London SE1 3AA. Tel: 020 7263 2977
LEEDS Truvel Works, Unit 20-21, Cliffe Road, Leeds, LS11 5DU. Tel: 0113 2025 1203
GLASGOW Greenham Chambers, 45 West Nile St, Glasgow, G1 2PP. Tel: 0141 570 1829

www.civicingineers.com

Project
**COLLYHURST HOUSING
MANCHESTER**

Title
**COLLYHURST VILLAGE (NORTH SITE)
VISIBILITY SPLAYS
PLOT C**

INFORMATION						
Project Number	Scale @ A1	Date Created	Drawn	Checked	Suitability	
1226-01	1:250	22.04.21	LGS	RSB	--	
Drawing Number						Revision
1226-01-CIV-XX-VIL-DR-HI-0323						P01