


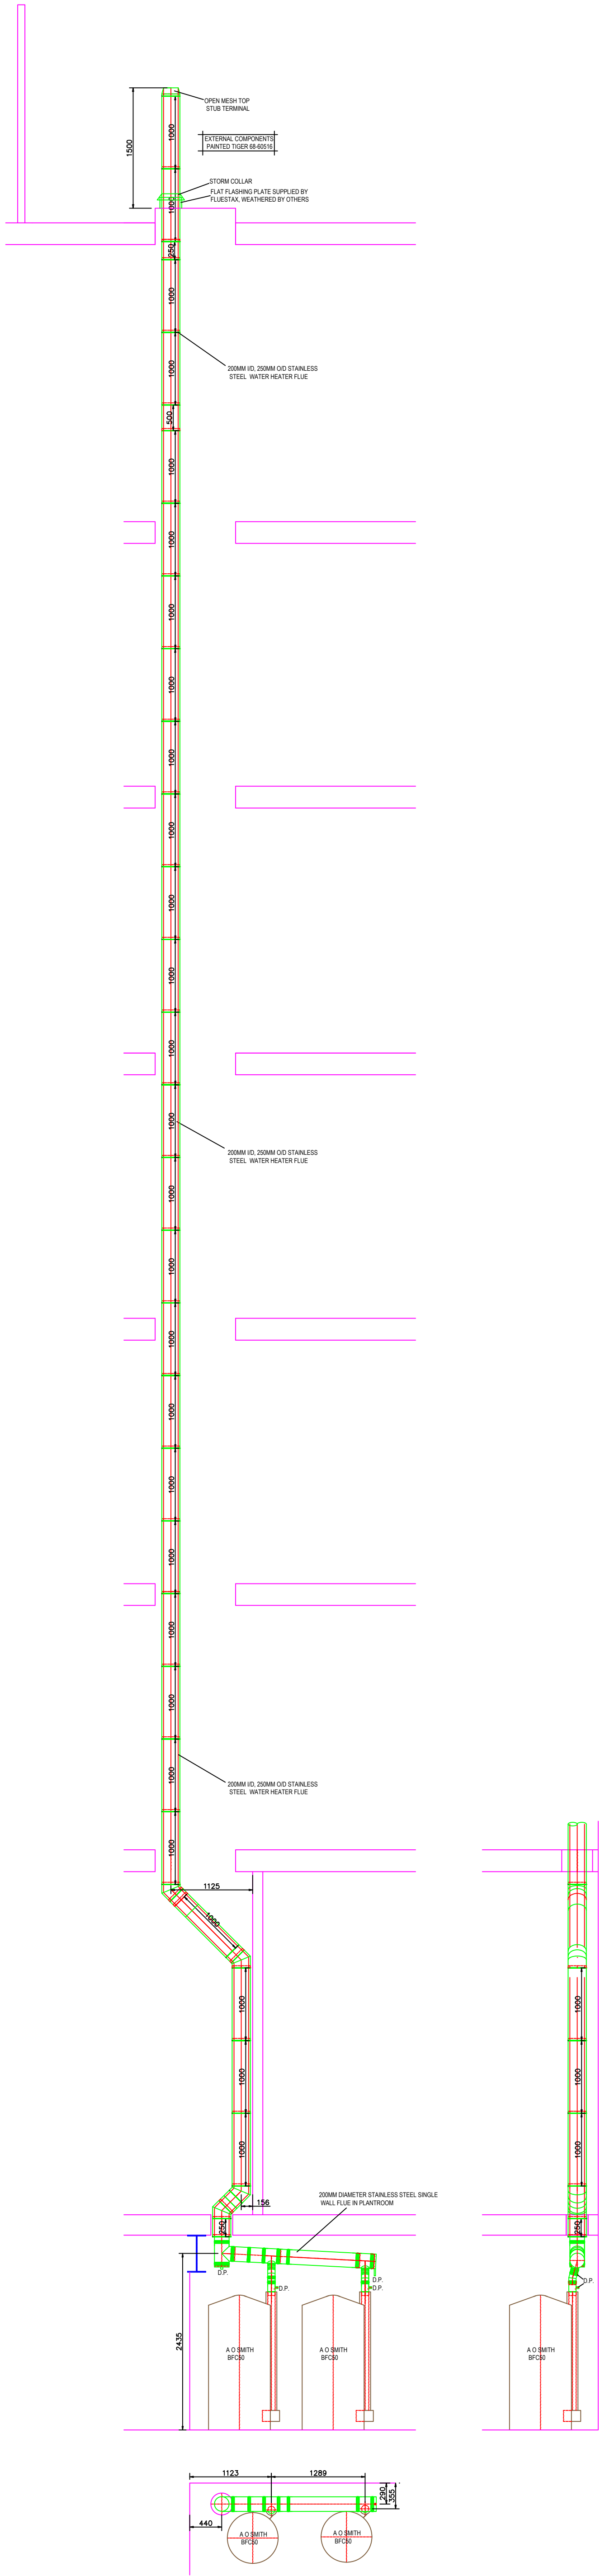

A.

Rev: Date;Details:

CONTRACT EXCLUSIONS

All builders work
Pipework from drain points.

Flue—stax

Northern Office Tel: 0113 2522246 e-mail northeast@fluestax.co.uk
Midlands Office Tel: 01527 880388 e-mail midlands@fluestax.co.uk
Southern Office Tel. 01638 75115 e-mail south@fluestax.co.uk

VISIT OUR WEB SITE AT www.fluestax.co.uk

Client:
A.F.CONNELL LTD

Project:
BRAZENNOSE HOUSE,QUEEN STREET, MANCHESTER, M2 5HX.

Title:
NEW CONDENSING WATER HEATER FLUE

Material Specification:
PLANTROOM FLUE 316 GRADE STAINLESS STEEL SINGLE WALL, RISER FLUE TWIN WALL STAINLESS STEEL, 316 INNER, 304 OUTER, 25MM MINERAL WOOL INSULATION

Drawn By: A REEDMAN Date: 18/12/20

Scale: NTS

Drawing No: 3226– BRAZENNOSE HOUSE