


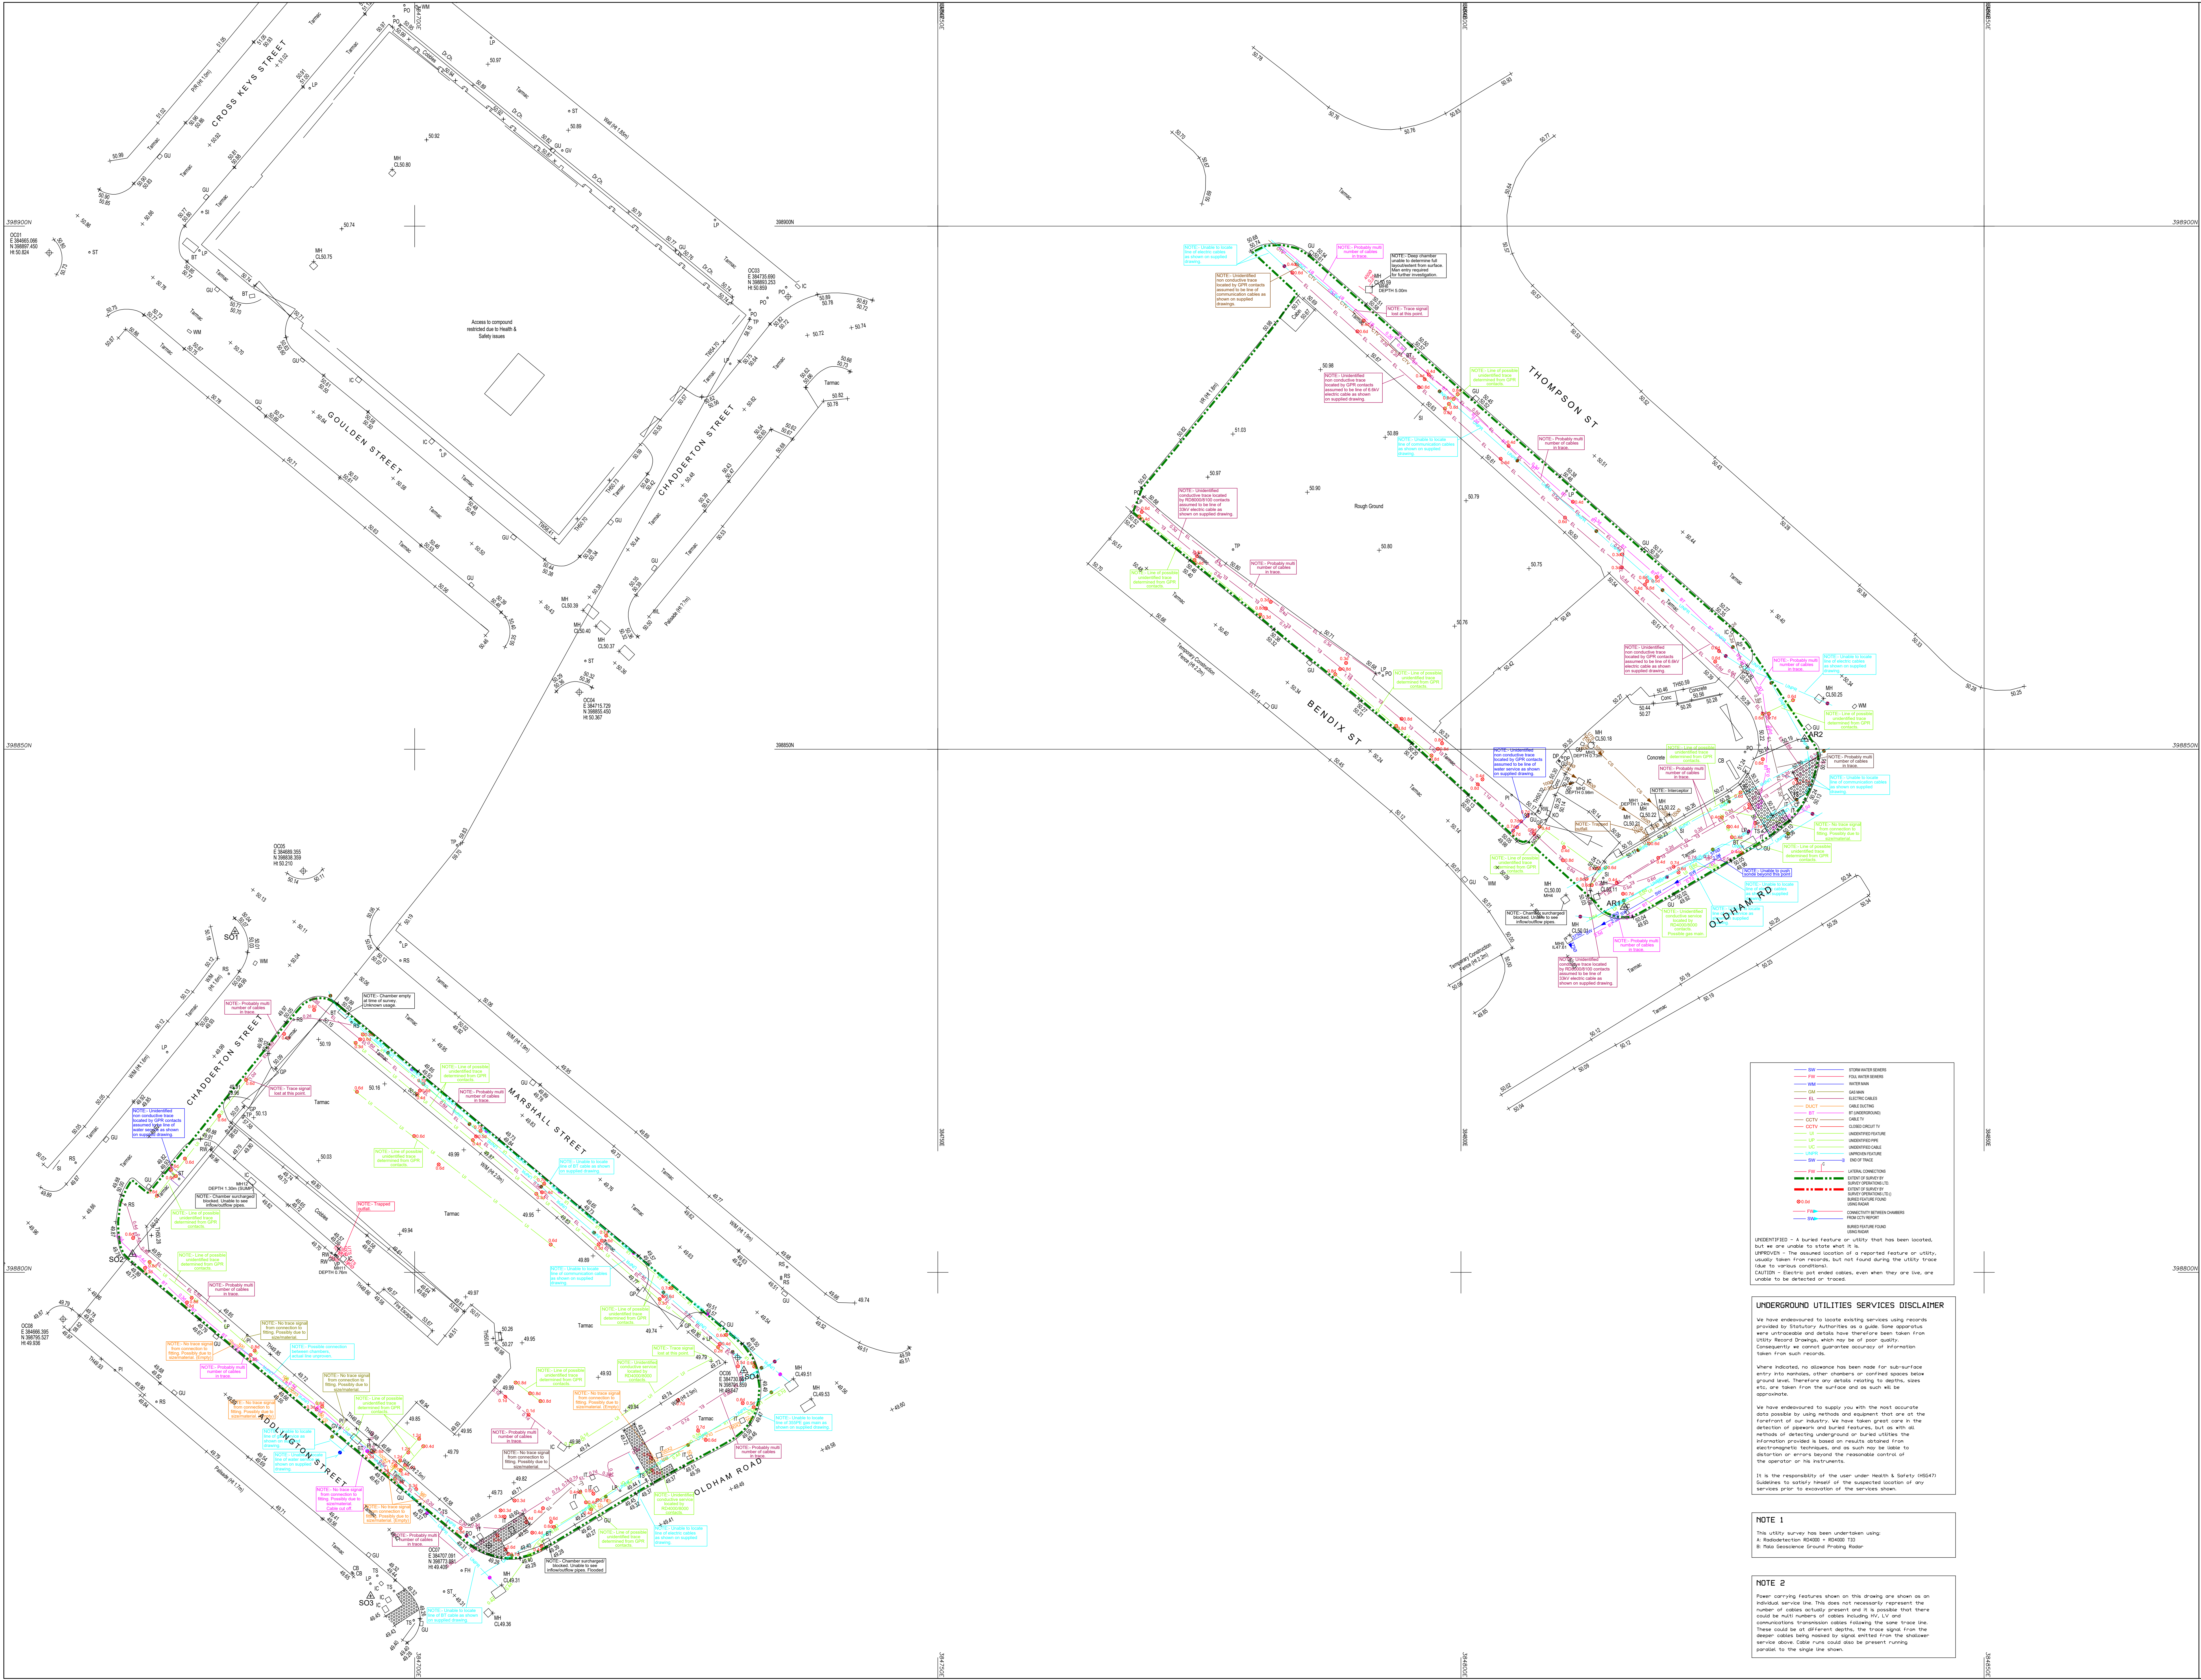

© Survey Operations Limited 2020
Reproduction in whole or in part by any means is prohibited without the prior permission of Survey Operations Limited.

Note:
The survey is plotted on a plane local Grid. Orientation to National Grid.
All levels relate to Existing Site Datum.

Survey Control Markers established for Mapping purposes only and should not be used for Construction without the written approval of Survey Operations Ltd.

Drainage information must be verified with local authority records before use

Utility survey added to topographical survey (X-Topo Ben) supplied by client.

Smith Street, Sharncliffe, Leics. NN8 5LN
Tel: 01695 725662 Fax: 01695 51816
Email: mail@surveys.co.uk - www.surveys.co.uk

Client
Scott Hughes Design

Drawing Title
Utility Survey of Land at:
New Cross
Manchester

Scale(s)	1:200	Surveyor	AR
Date	NOV 20	Drawn	IT
Job Number	201159	Checked	AR/IT

Sheet Size & Drg Number & Revision
A0 201159/001